


Drawing Copyright of
JRD KENT ARCHITECTS
info@jrdkent.com
07506 911 494

Revisions
First Issue -

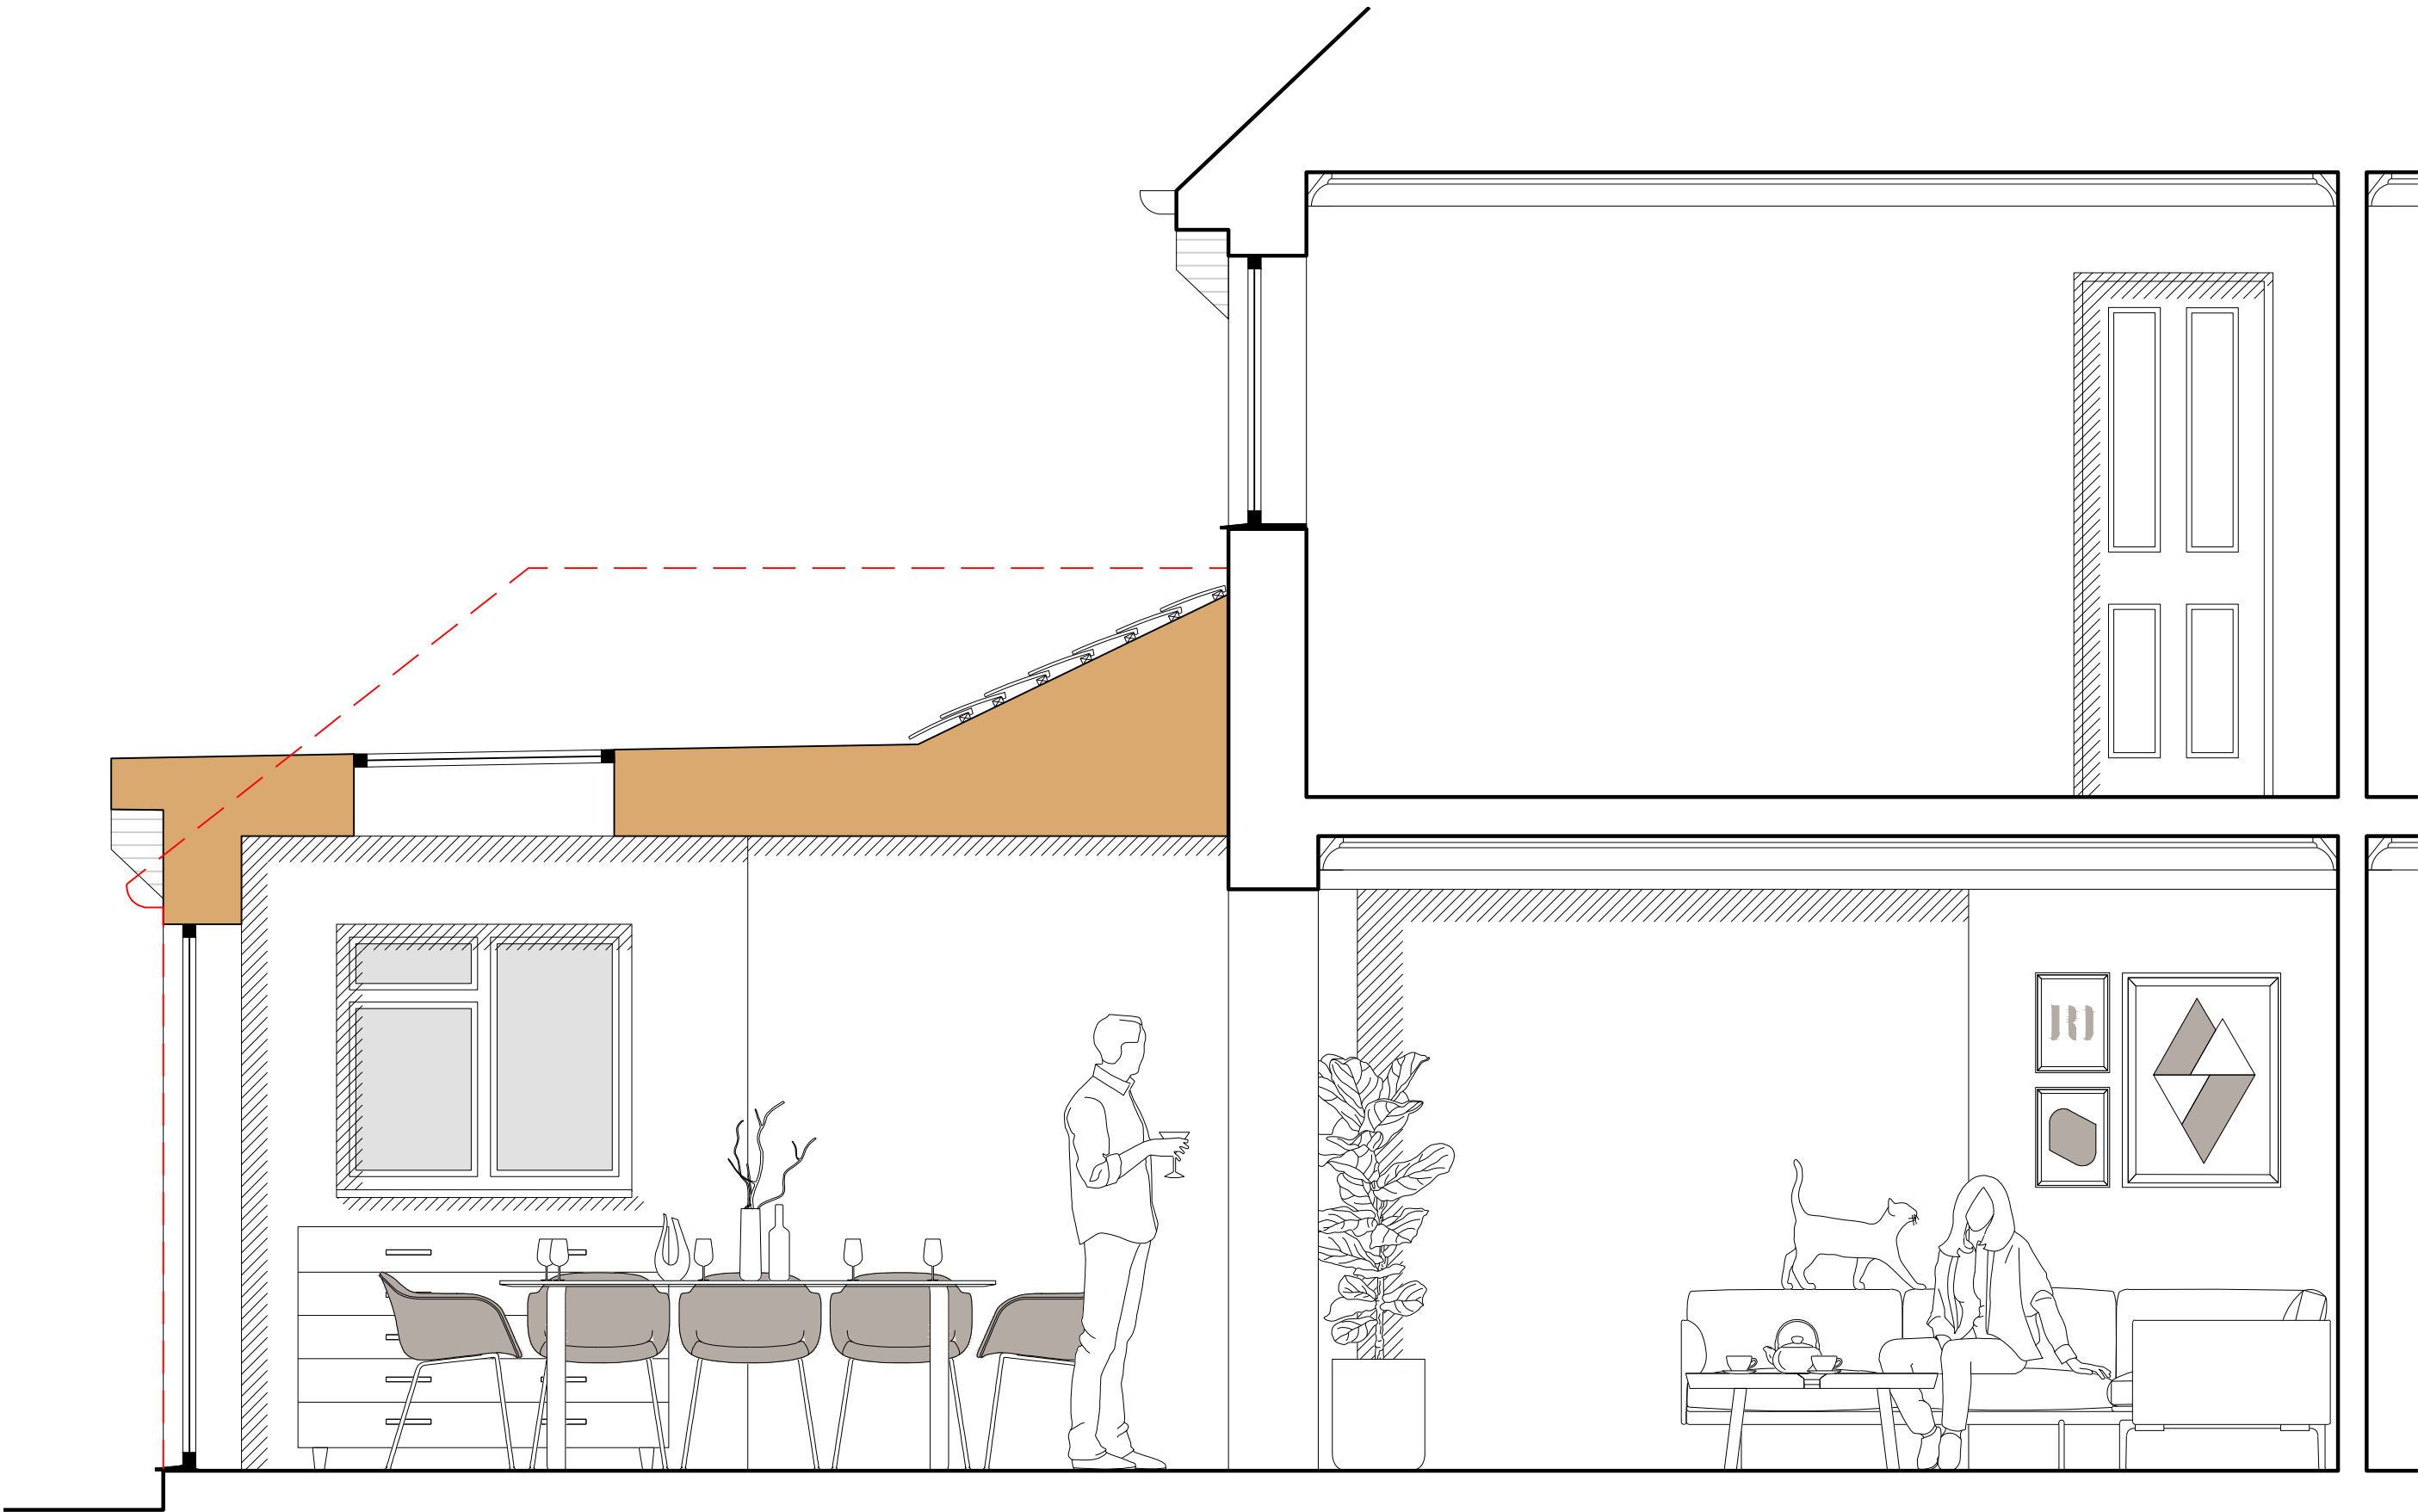

Demolition ---
New Structure ---
Application Boundary ---

Project
2503
Address
18 Longfield Road
Meopham, Gravesend
DA13 0EN

Date
Apr 2025

Purpose
Planning

Revision
First Issue

Drawing
P130
Proposed Section

Scale

1:50@A3

