

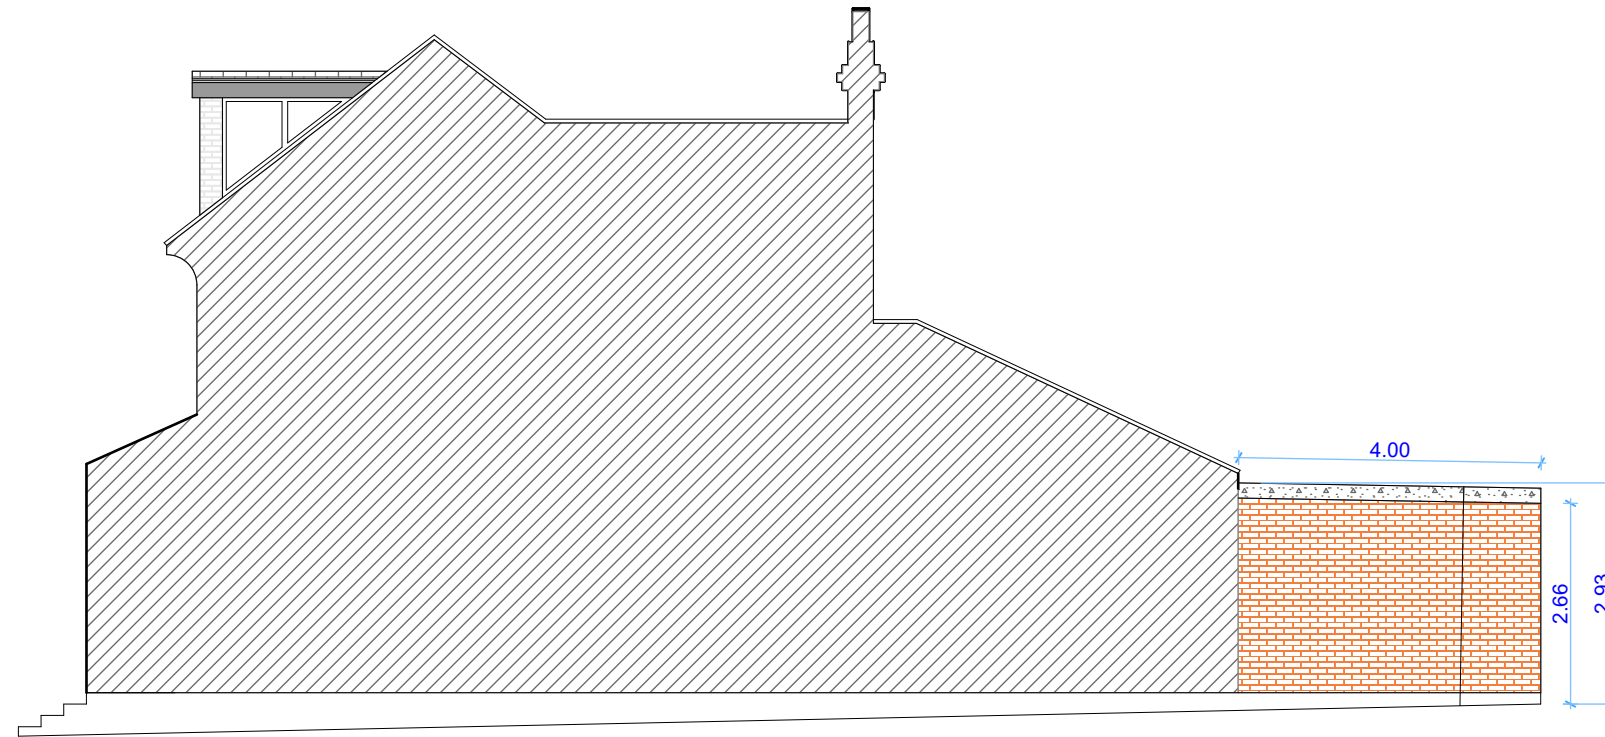


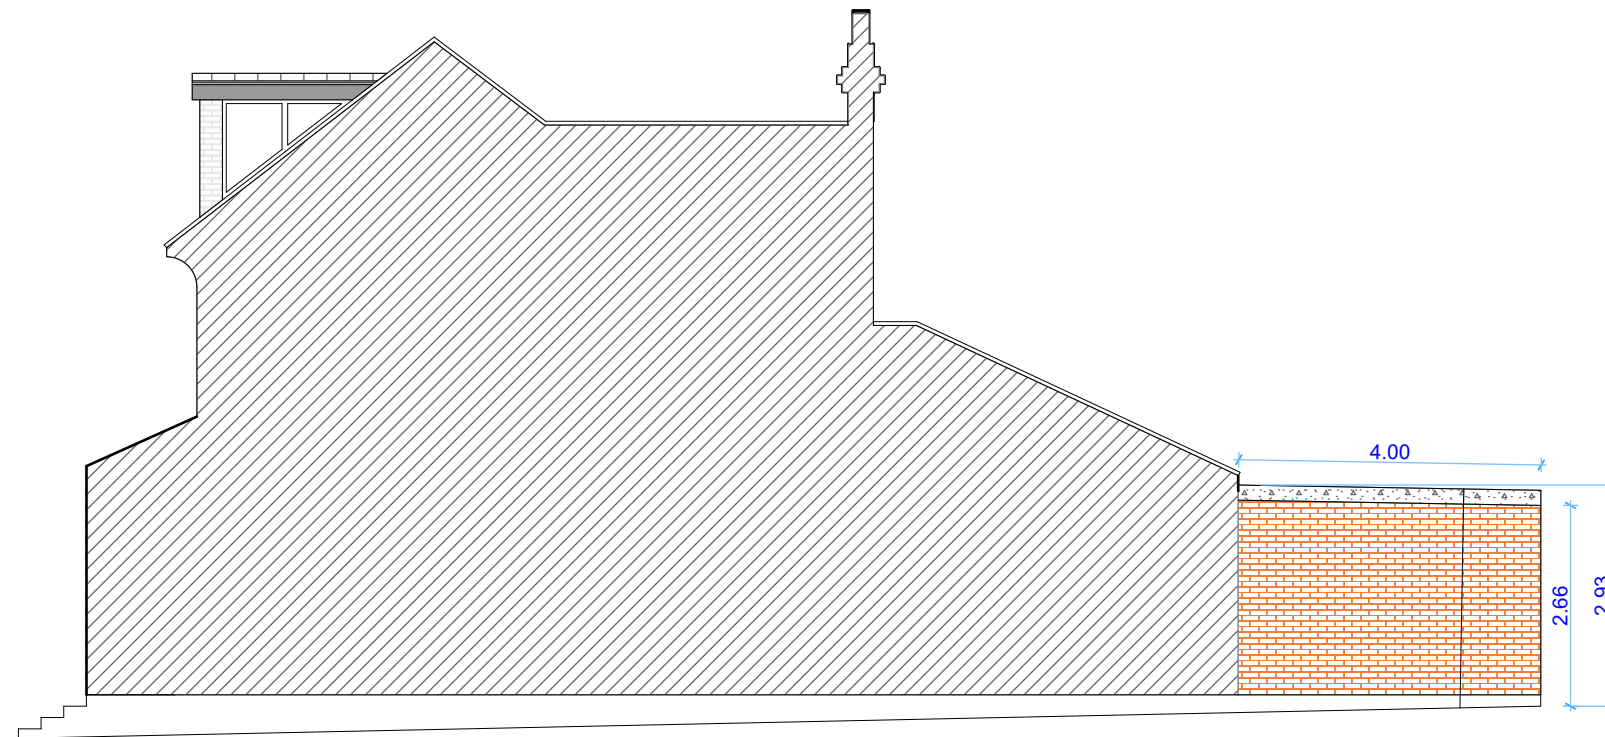

EXISTING SIDE ELEVATION - A

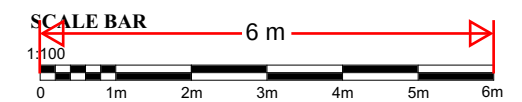

PROPOSED SIDE ELEVATION - A

MEK TOWN PLANNING AND DESIGN CONSULTANTS LTD www.mektownplanningconsultants.co.uk Email: mosesekole@gmail.com	DRAWING TITLE			PROJECT TITLE	TECHNICAL TEAM	
	EXISTING AND PROPOSED SIDE ELEVATIONS - A				CAD TECHNICIAN:	TEZIKUBA ARTHUR
	SCALE	DATE	DRWG NO.		CIVIL / STRUCTRAL ENG:	BASOOMYE FRANCISCO
14 CLIVE HOUSE, HADDO STREET, LONDON SE10 9RH. MOB. +447506208449	1:100	MAY 2025	SRD/306	CHANGE OF USE FROM C3 (SINGLE DWELLING HOUSE) TO A SMALL HMO (C4) UPTO 6 PEOPLE	CHECKED BY: MOSES EKOLE	
	PAPER SIZE	REVISION NO_			PLANNING CONSULTANT	
	A-3				18 Singlewell Road, Gravesend DA11 7PW, UK	