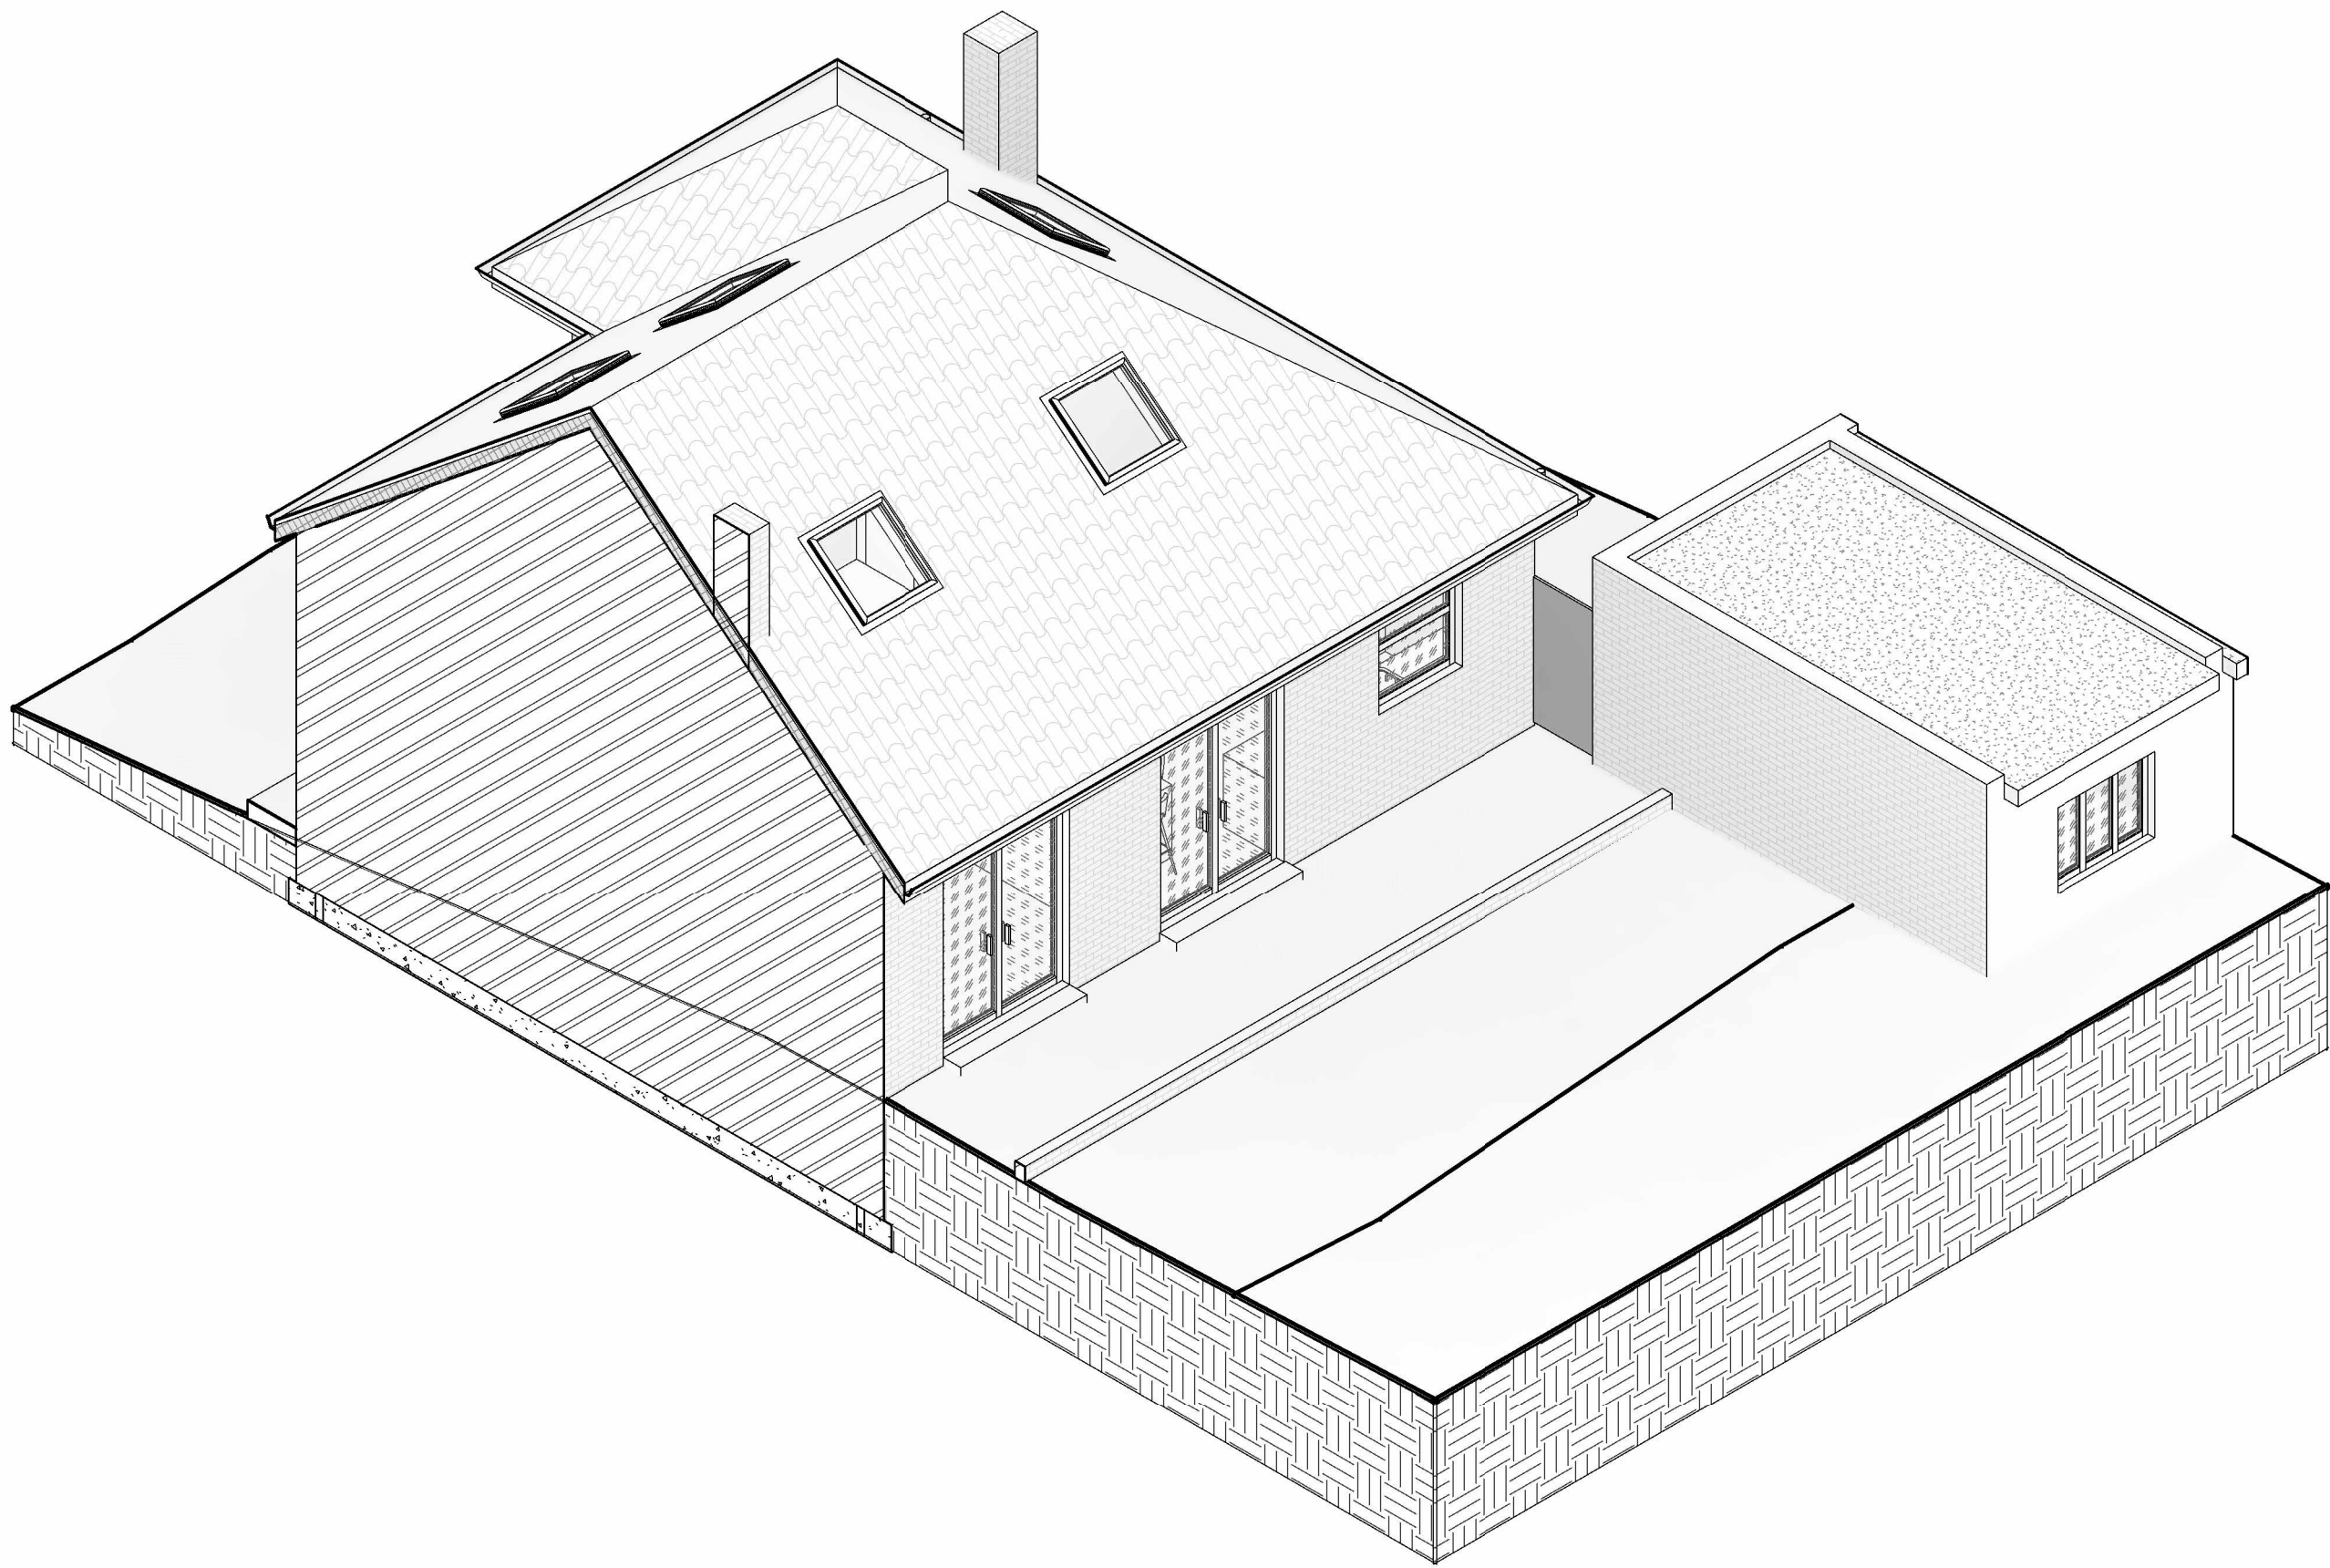
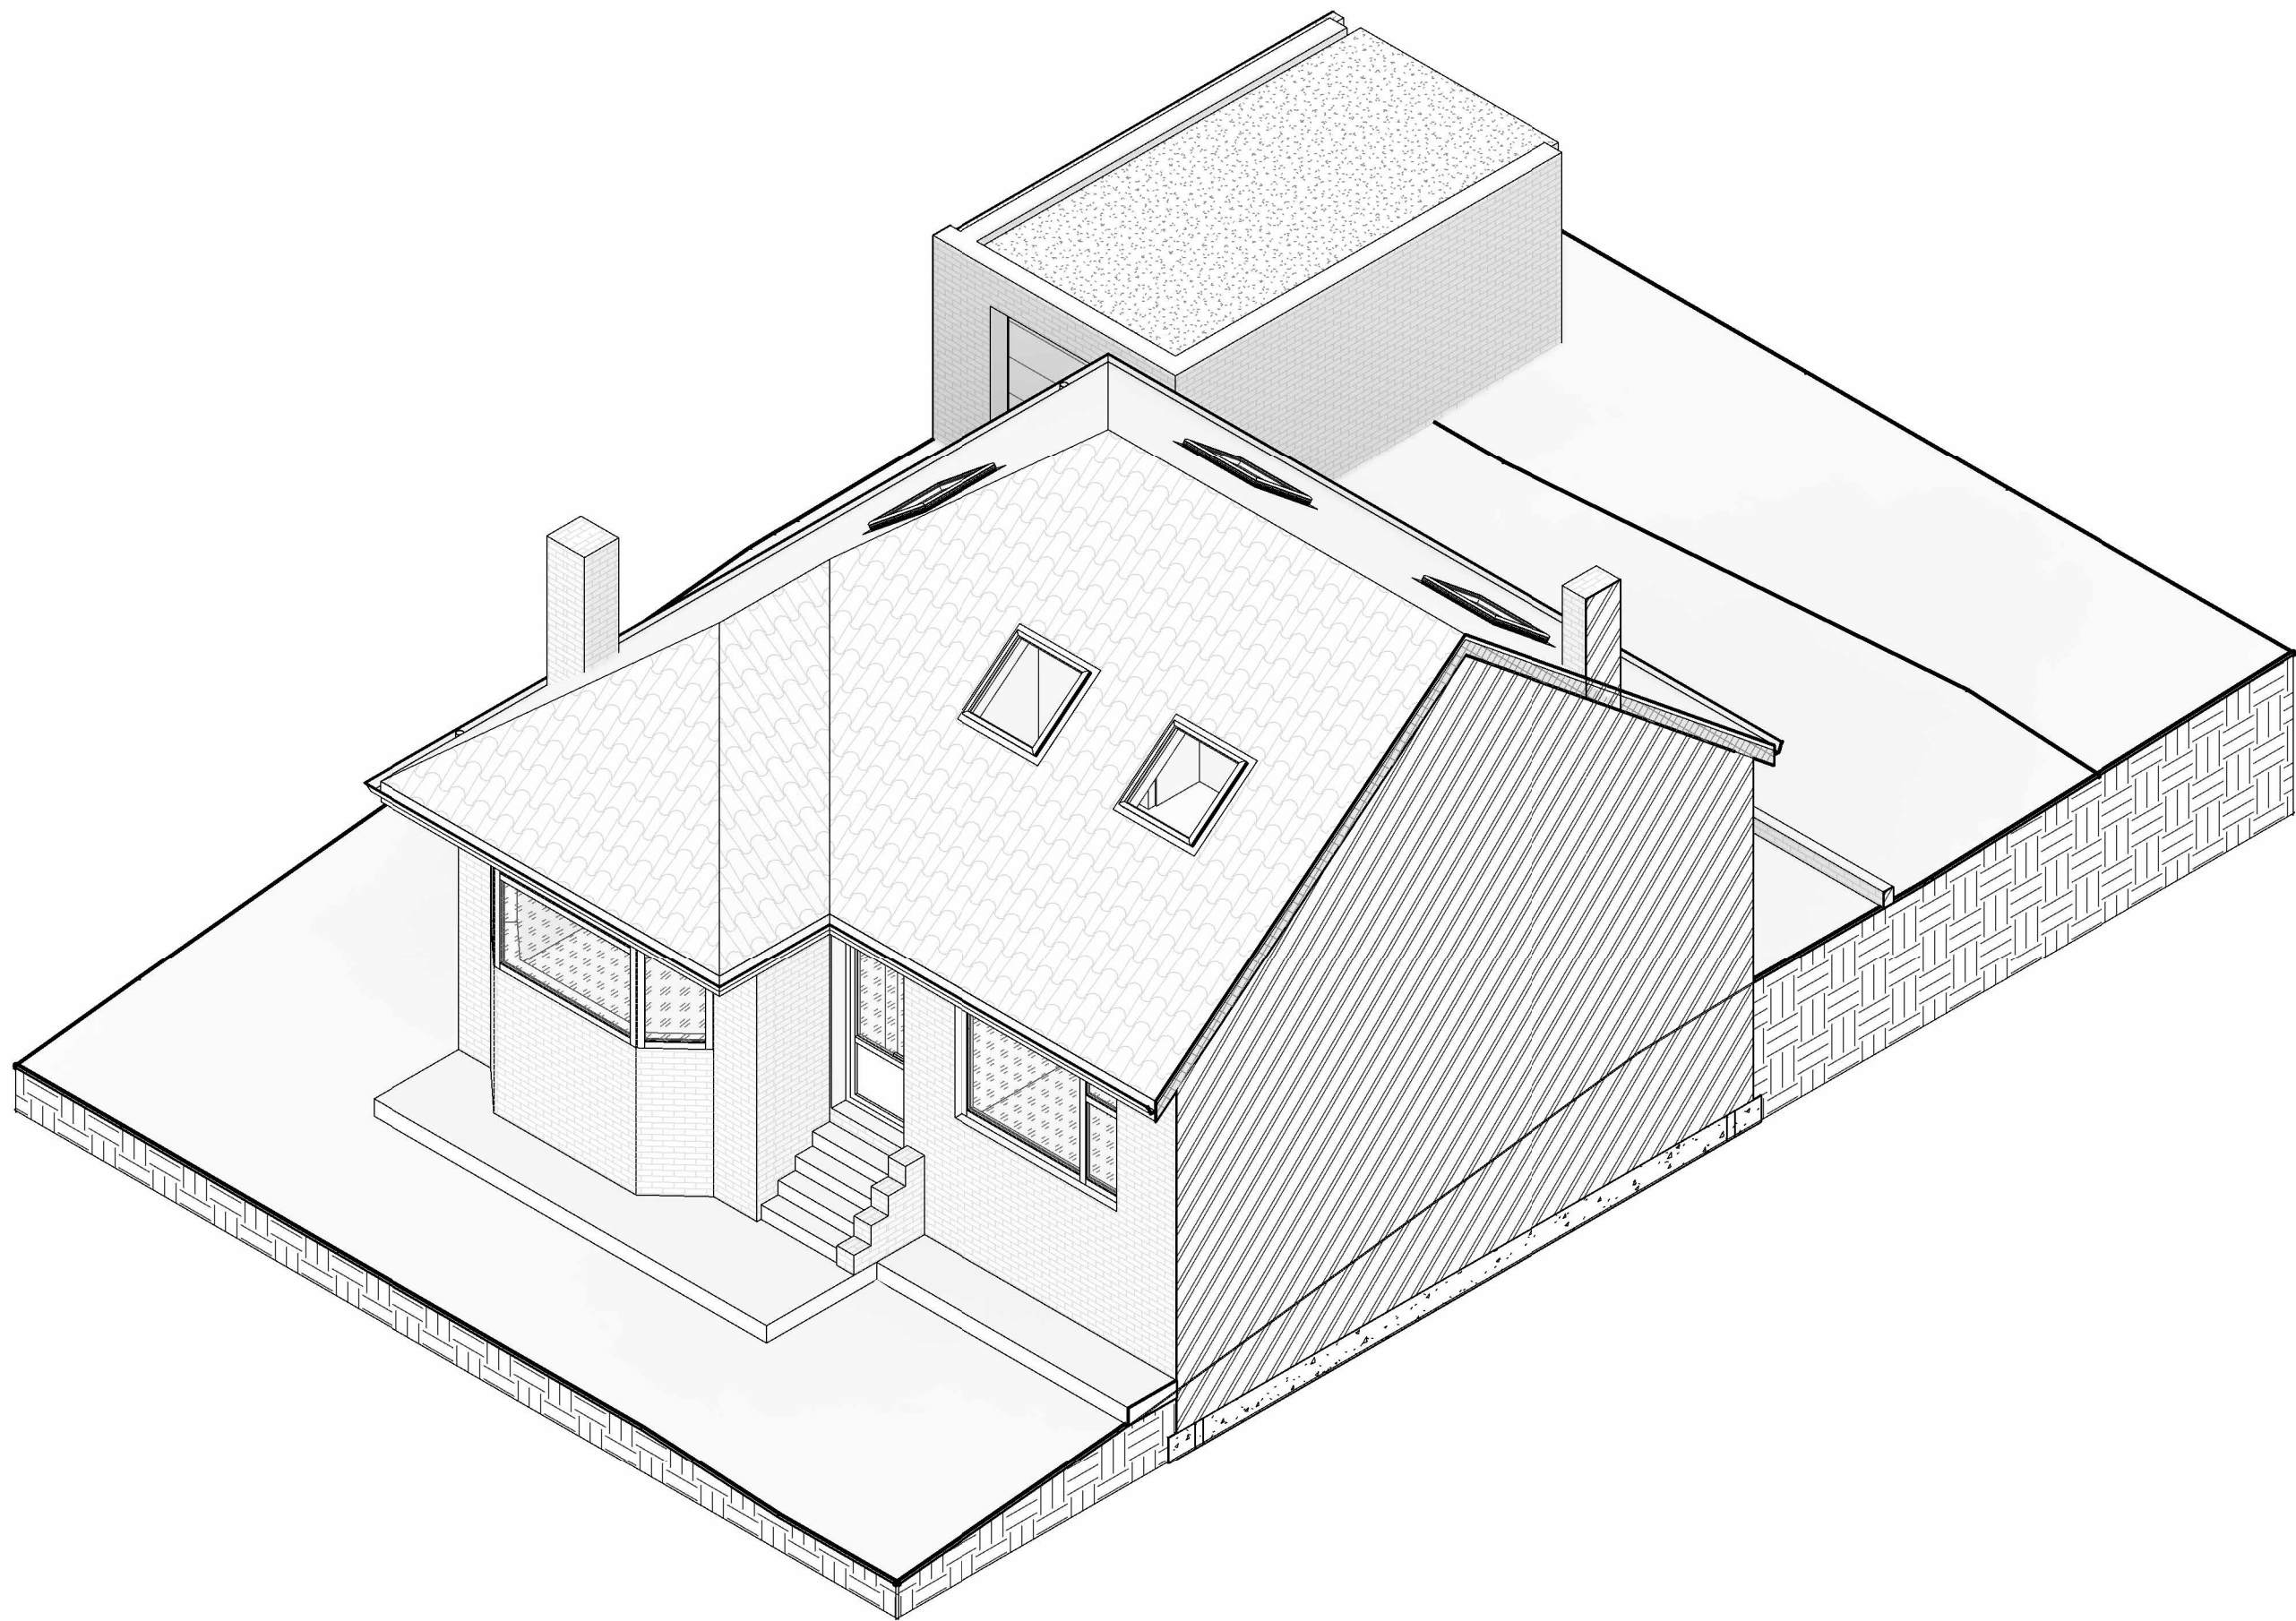
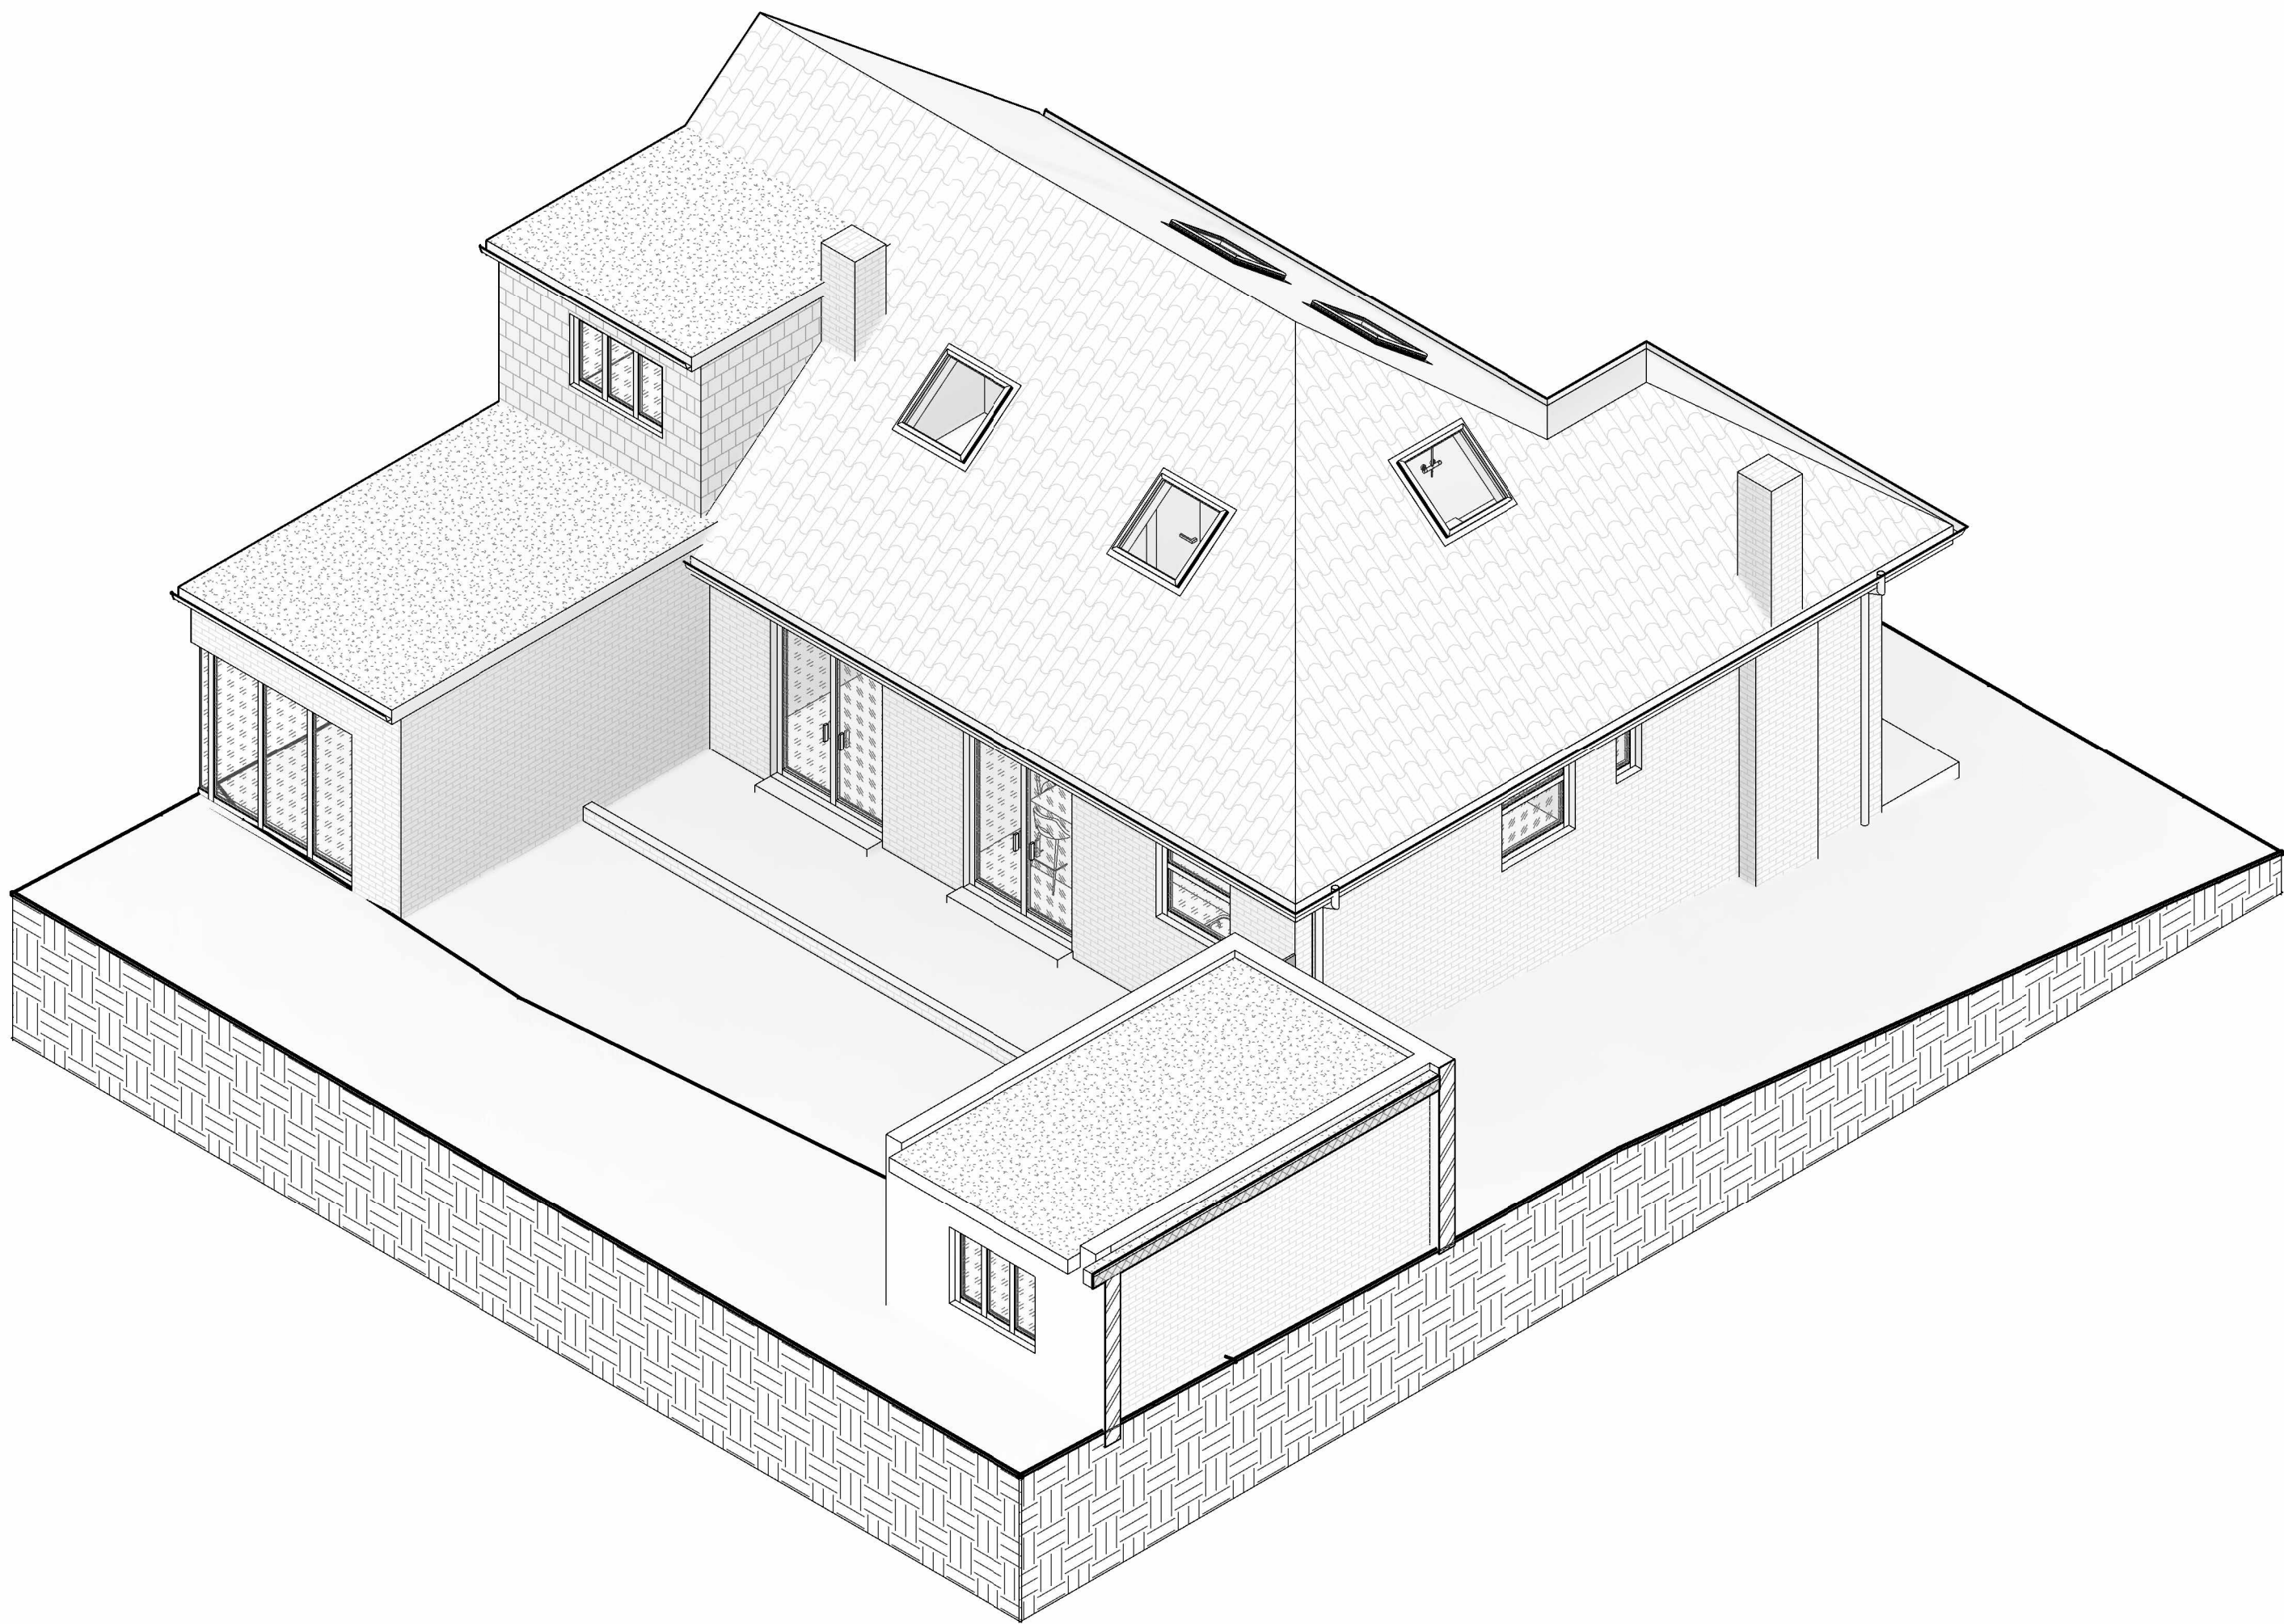
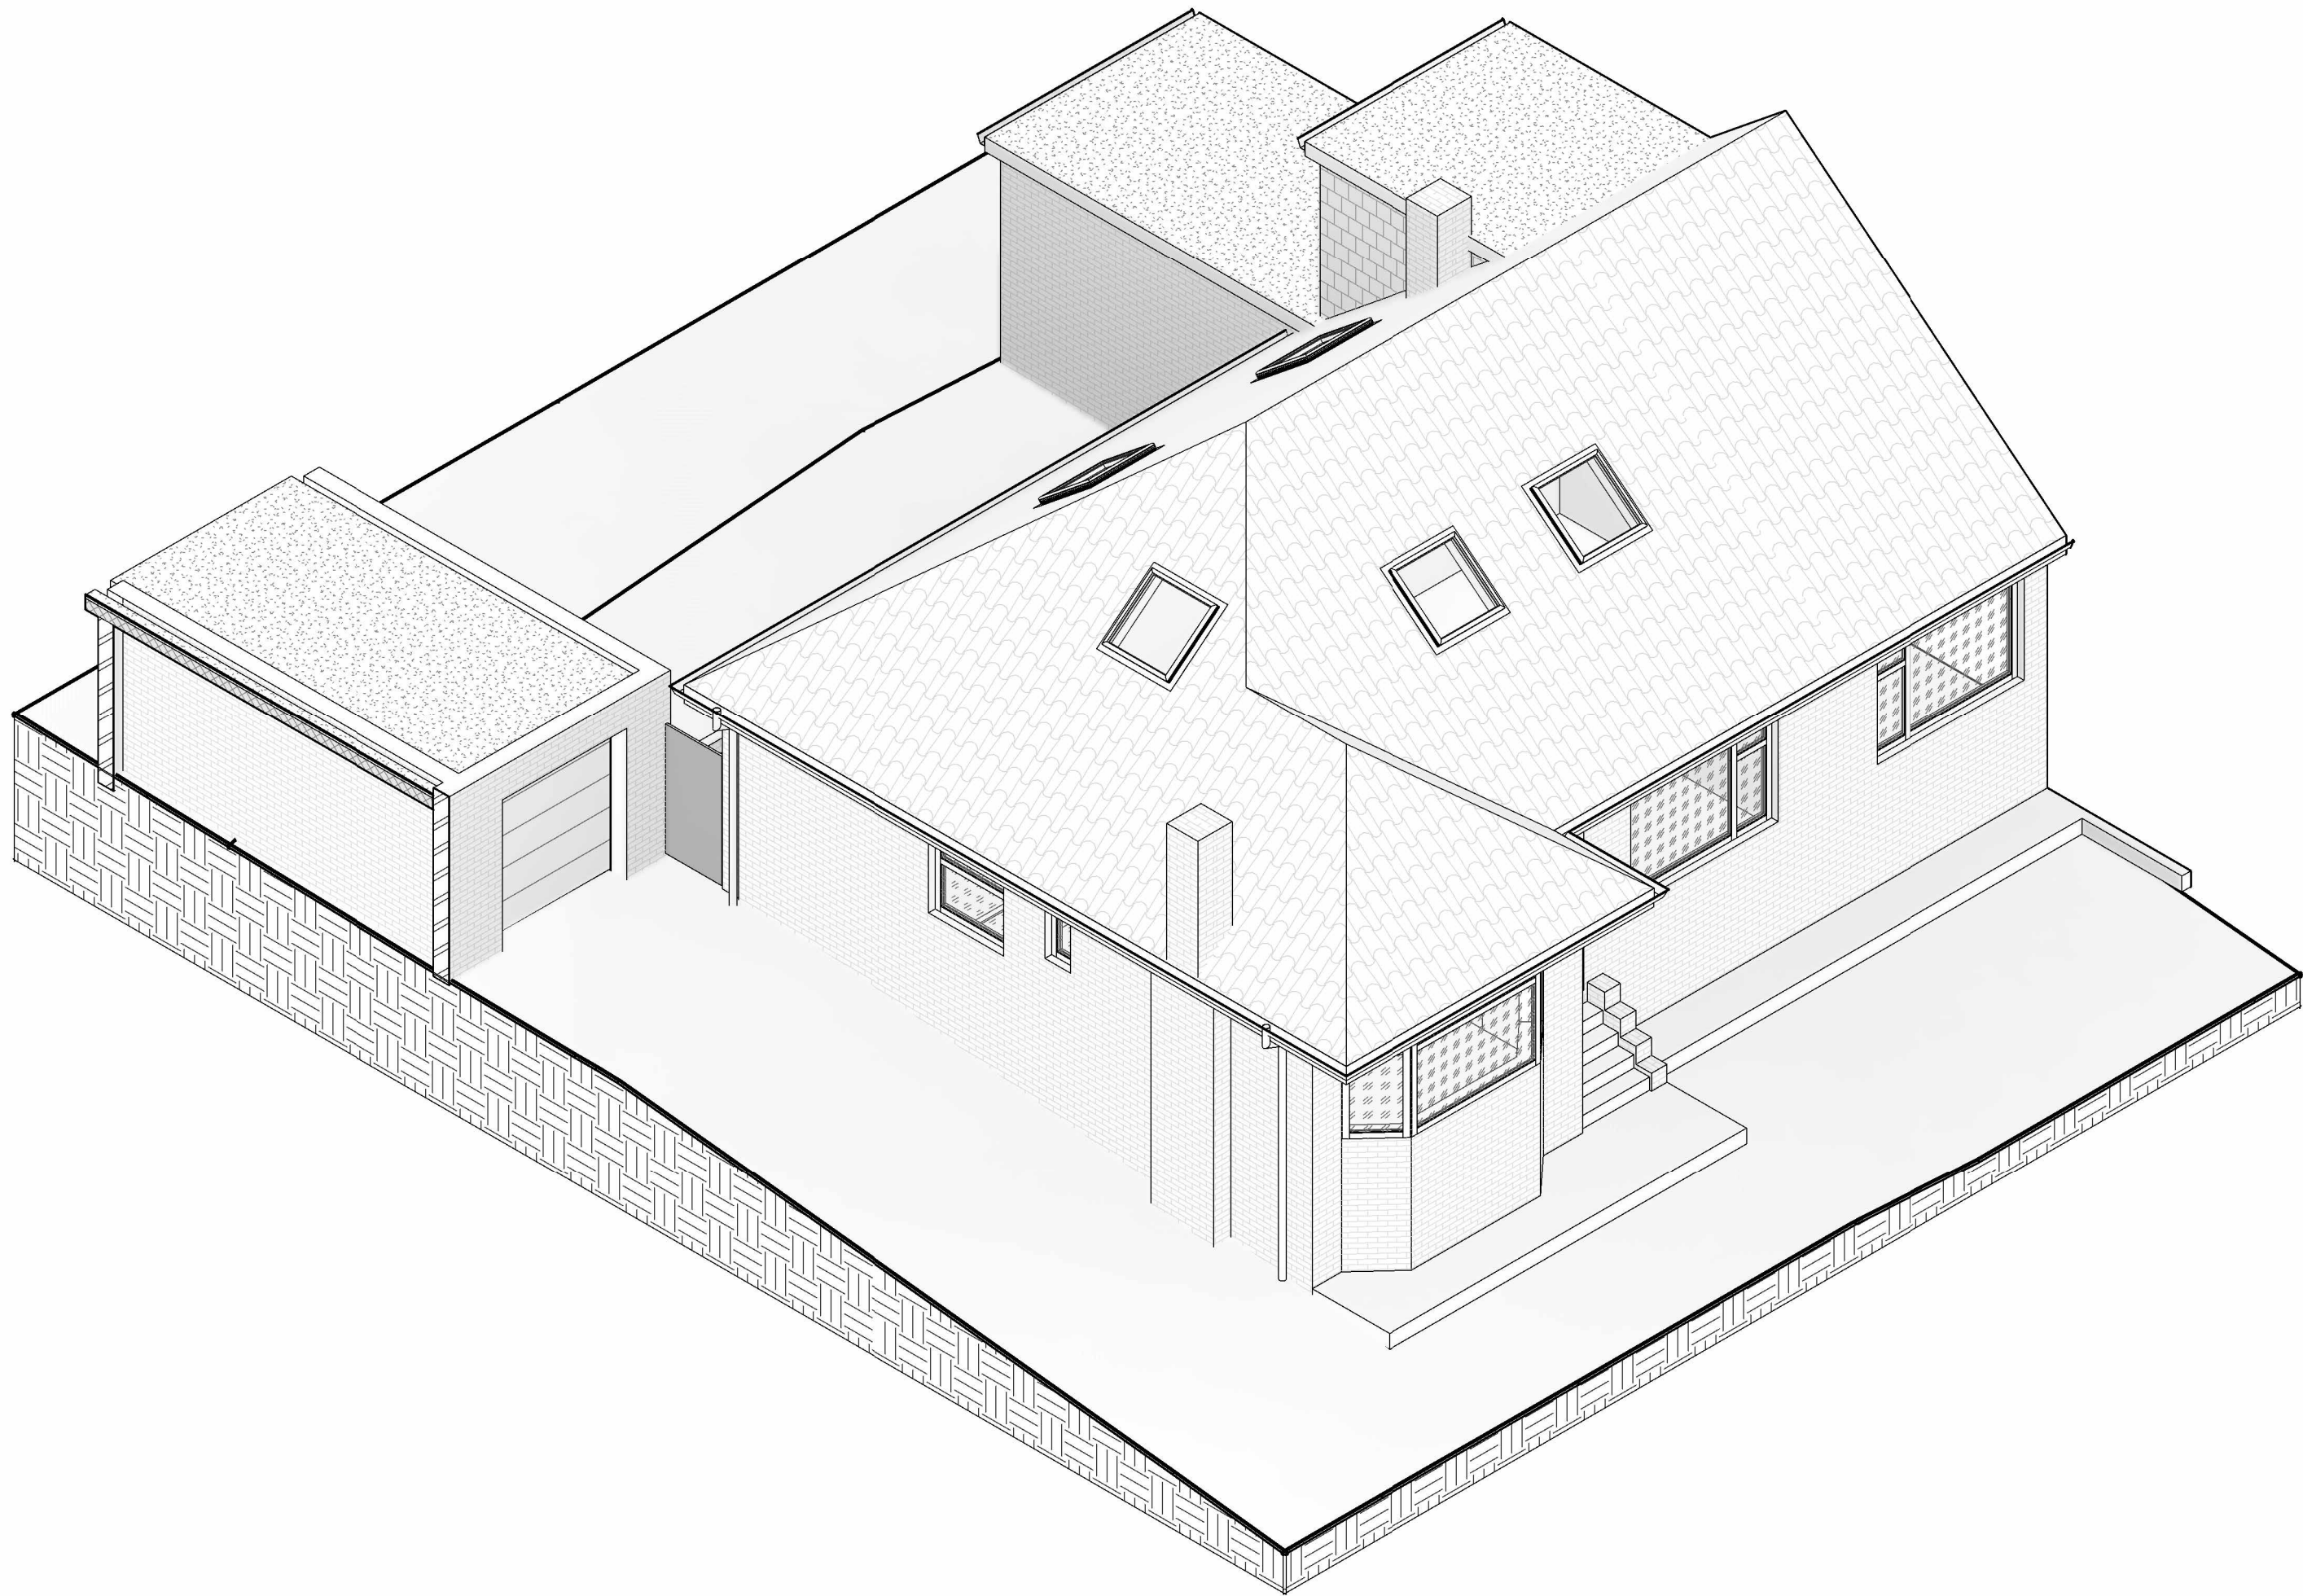


SCALE: 1:50 @ A1

THIS DRAWING IS THE PROPERTY OF  
AR. DESIGN  
AND MUST NOT BE COPIED OR REPRODUCED  
EXCEPT  
WITH THEIR EXPRESS PERMISSION, NOR MAY  
THE DESIGN  
OR ANY INFORMATION SHOWN THEREON  
BE DISCLOSED TO ANY THIRD PARTY.  
WE WILL NOT BE RESPONSIBLE FOR OTHER  
CONTRACTUAL  
DIMENSIONS.  
© THIS DRAWING IS COPYRIGHT

|                                                |            |   |        |
|------------------------------------------------|------------|---|--------|
| REV:                                           | AMENDMENT: | BY:   | DATE:  |
| TITLE:                                         |            |   |        |
| 3D VIEWS AS PROPOSED                           |            |   |        |
| SITE ADDRESS:                                  |            |   |        |
| 373 Valley Drive, DA125TA                      |            |   |        |
| JOB No.20022                                   |            | CLIENT: Tomas Zyantas   |        |
| SCALE: 1:50 @ A1                               |            | DWG SHEET: A05   |        |
|                                                |            |   | REV: B |
| DRAWN BY: AR                                   |            | DATE: 26/06/2023   |        |
| APPROVED BY: ***                               |            | DATE: **/**/****   |        |
| ARCHITECTURE,<br>PLANNING &<br>ENGINEERING     |            | <br><b>AR Design</b><br>& Construction Ltd |        |
| EMAIL:<br>AR.DESIGN&CONSTRUCTION@<br>GMAIL.COM |            |   |        |
| Tel: 074 2955-9396                             |            |   |        |