



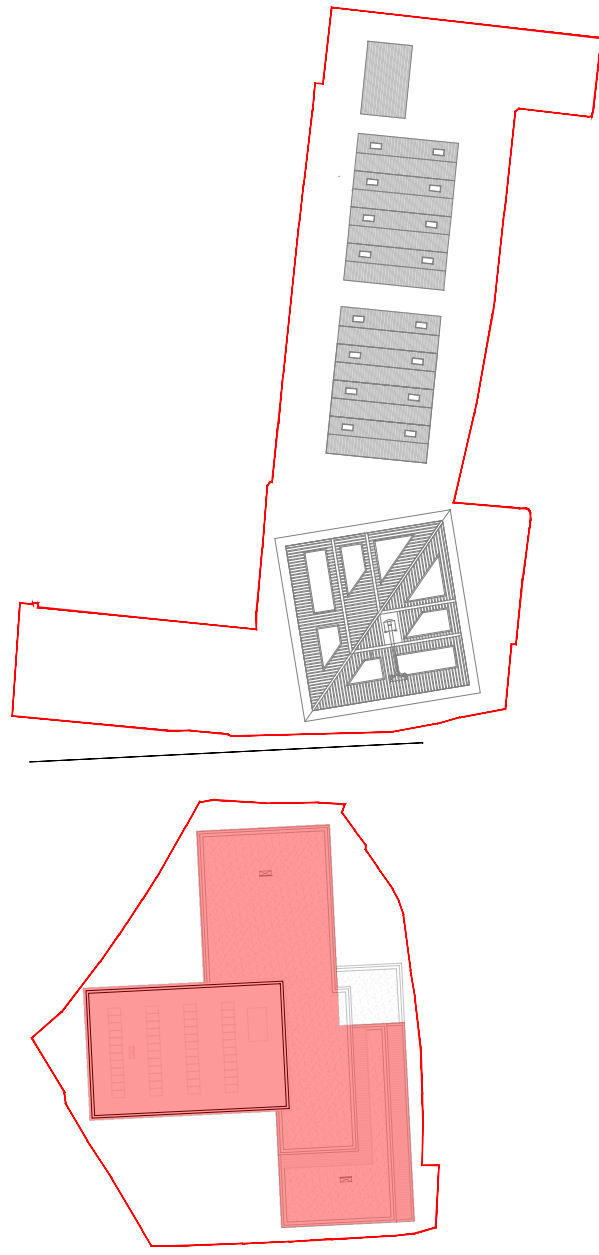

KEY PLAN
1:1000 SCALE
NORTH

INDICATIVE LOCATION OF DISCOUNT
MARKET RENT PROPERTIES

LEVEL 06: FFL +26.23m AOD
LEVEL 07: FFL +29.23m AOD
LEVEL 08: FFL +32.23m AOD
LEVEL 09: FFL +35.23m AOD

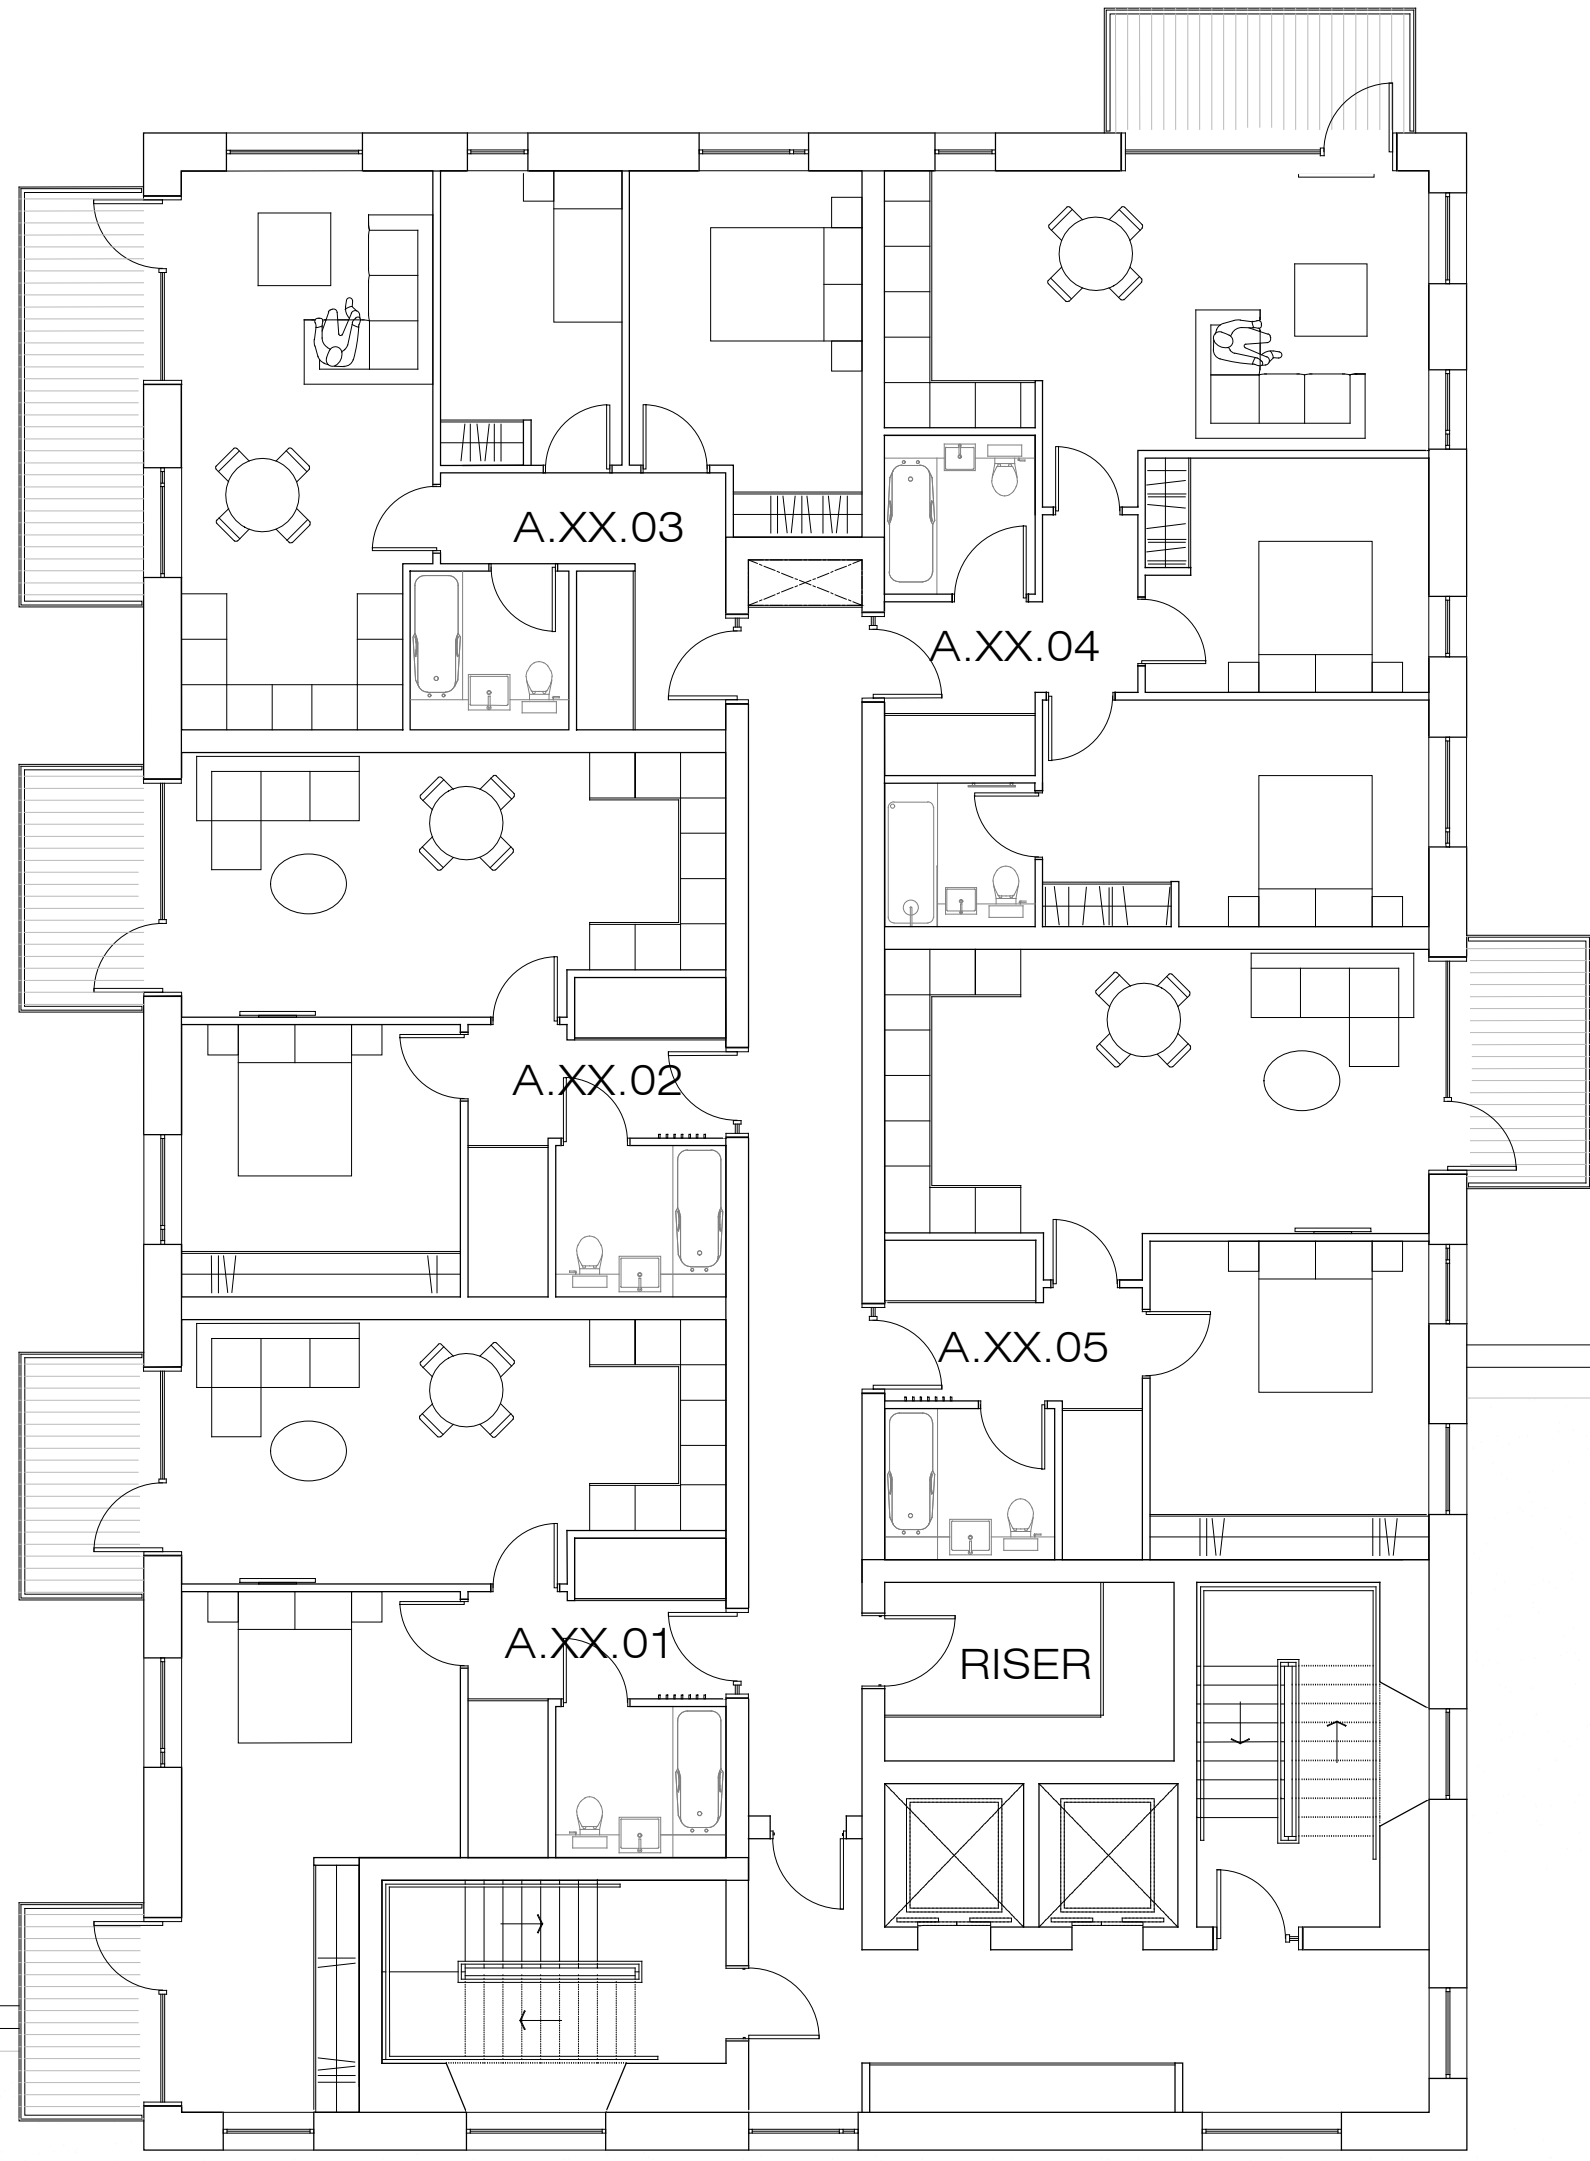

SEDUM ROOF

TERRACE BELOW

BLOCK: Stuart Road Block
LEVEL: Level 06 - 09

0 1 2 3 4 5M

CLIFTON SLIPWAYS, GRAVESEND GA PLANS - Stuart Road Block

©This drawing is the copyright of **guy hollaway** architects and should not be copied reproduced without written consent. All Rights Reserved.
All dimensions are to be checked on site prior to fabrication and the Architect should be notified of any discrepancy
Do not scale from this drawing



Revisions

P2 Indicative location of discounted sale/rent properties highlighted
P3 Amendment to note - Discount Market Rent Properties
P4 Amendments to scheme for S73 application
P5 Minor Amendments

17.07.2020
25.11.2020
23.03.24
31.03.2023

Project | Clifton Slipways
Gravesend, Kent

Client | Quinn Estates

Title | Stuart Road GA Plans - Level 06 - 09

Status | PLANNING

Scale@A1 | 1:100 Date | June 2019 Drawn | LC

Chkd | AR

guy hollaway
architects

London | Fourth Floor | 251 Pentonville Road | London | N1 9HG
T +44 (0) 20 7014 4900 | F +44 (0) 1303 260 214 | E london@guyhollaway.co.uk | W www.guyhollaway.co.uk

Kent | The Tramway Stables | Rampart Road | Hythe | Kent | CT21 5RG
T +44 (0)1303 260 515 | F +44 (0)1303 260 214 | E kent@guyhollaway.co.uk | W www.guyhollaway.co.uk

Project Number
18.137.300.07

Bin Number

Revision
P5