




Existing South West Elevation 1:50 @A1

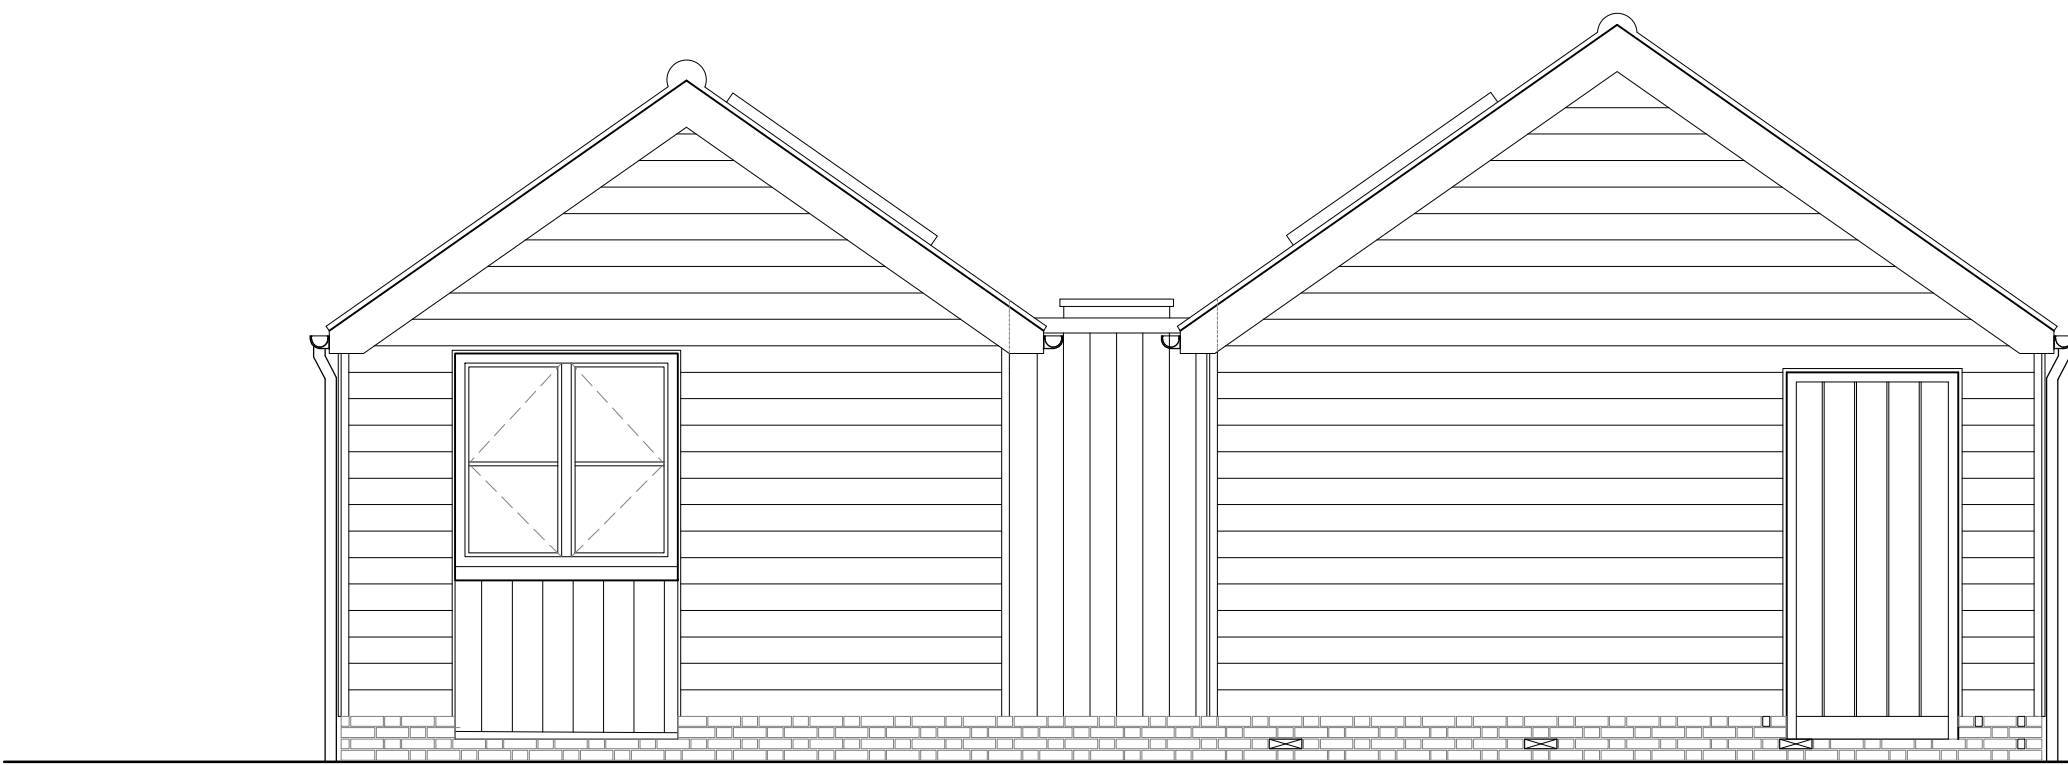

Existing North West Elevation (No Change) 1:50 @A1

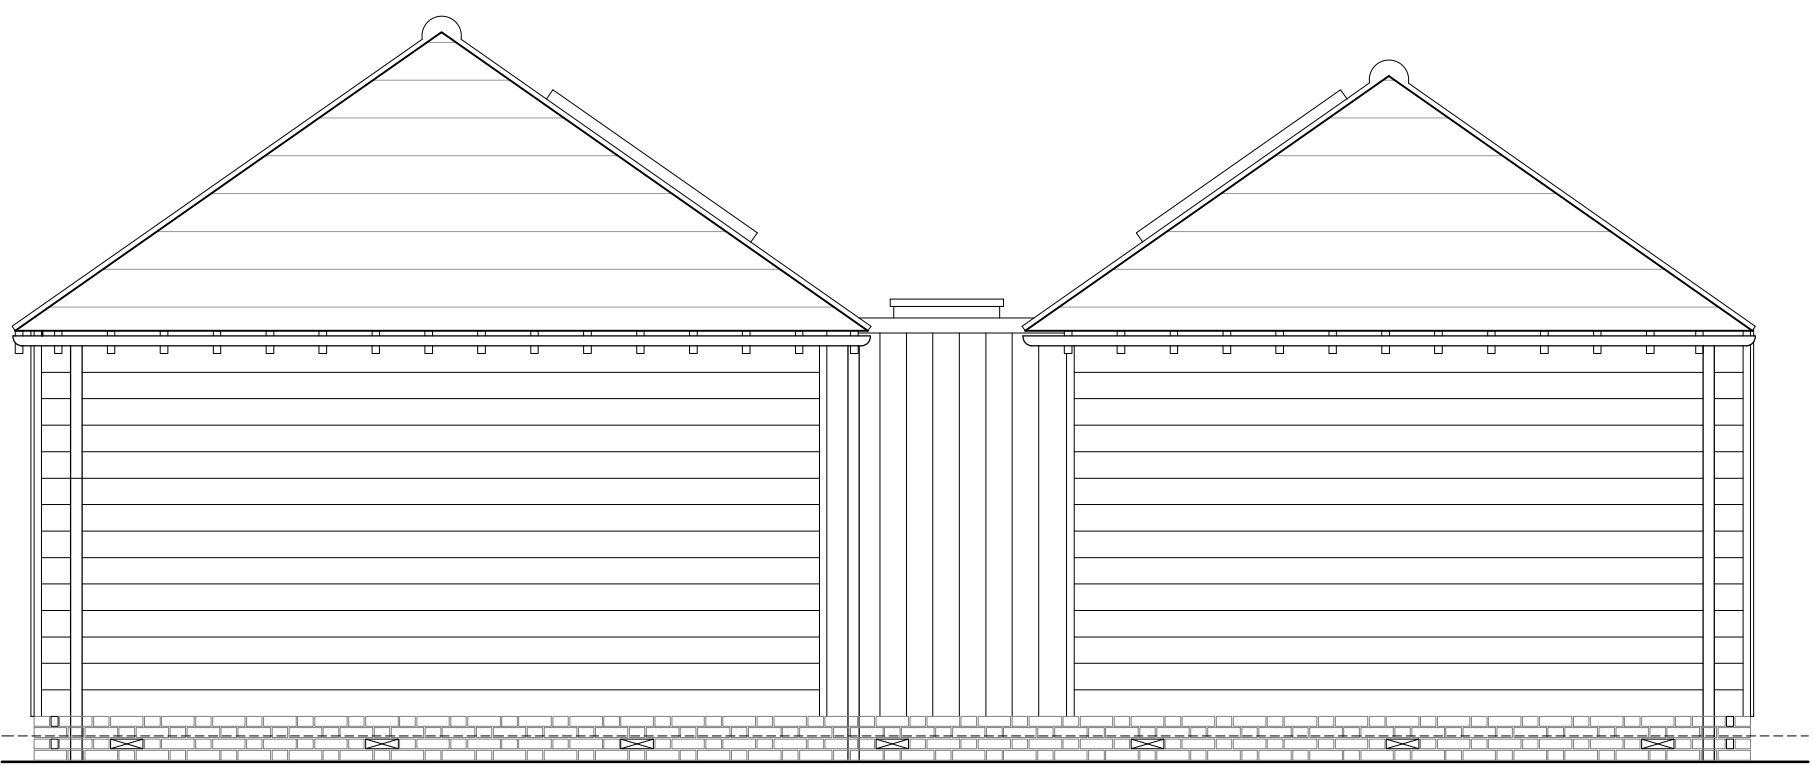

Existing South East Elevation (No Change) 1:50 @A1

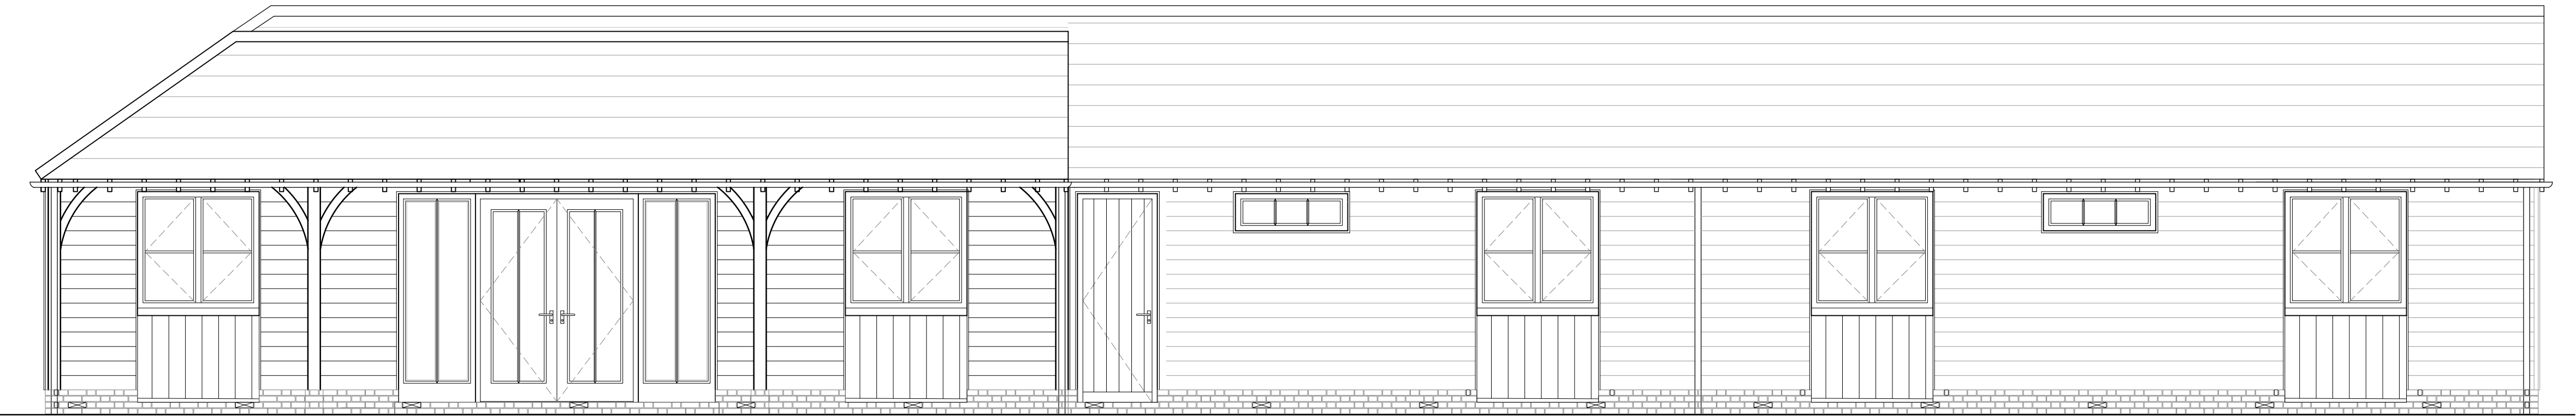

Existing North East Elevation (No Change) 1:50 @A1

Project Title
Conversion of Existing Carport to Home Office
Oak Tree Stables
Gore Green Farm
Higham
ME3 7HL

Drawing Description
Existing Elevations

Scale
1:100 and 1:50 @A1
Date
March 2025

