



Proposed South West Elevation 1:50 @A1

Materials:
All new joinery to be stained black Accoya.
Weatherboarding to be larch stained black to match existing.
New brickwork to be re-used buff brick to match existing.
No new rainwater goods.


Carport to be converted into habitable space

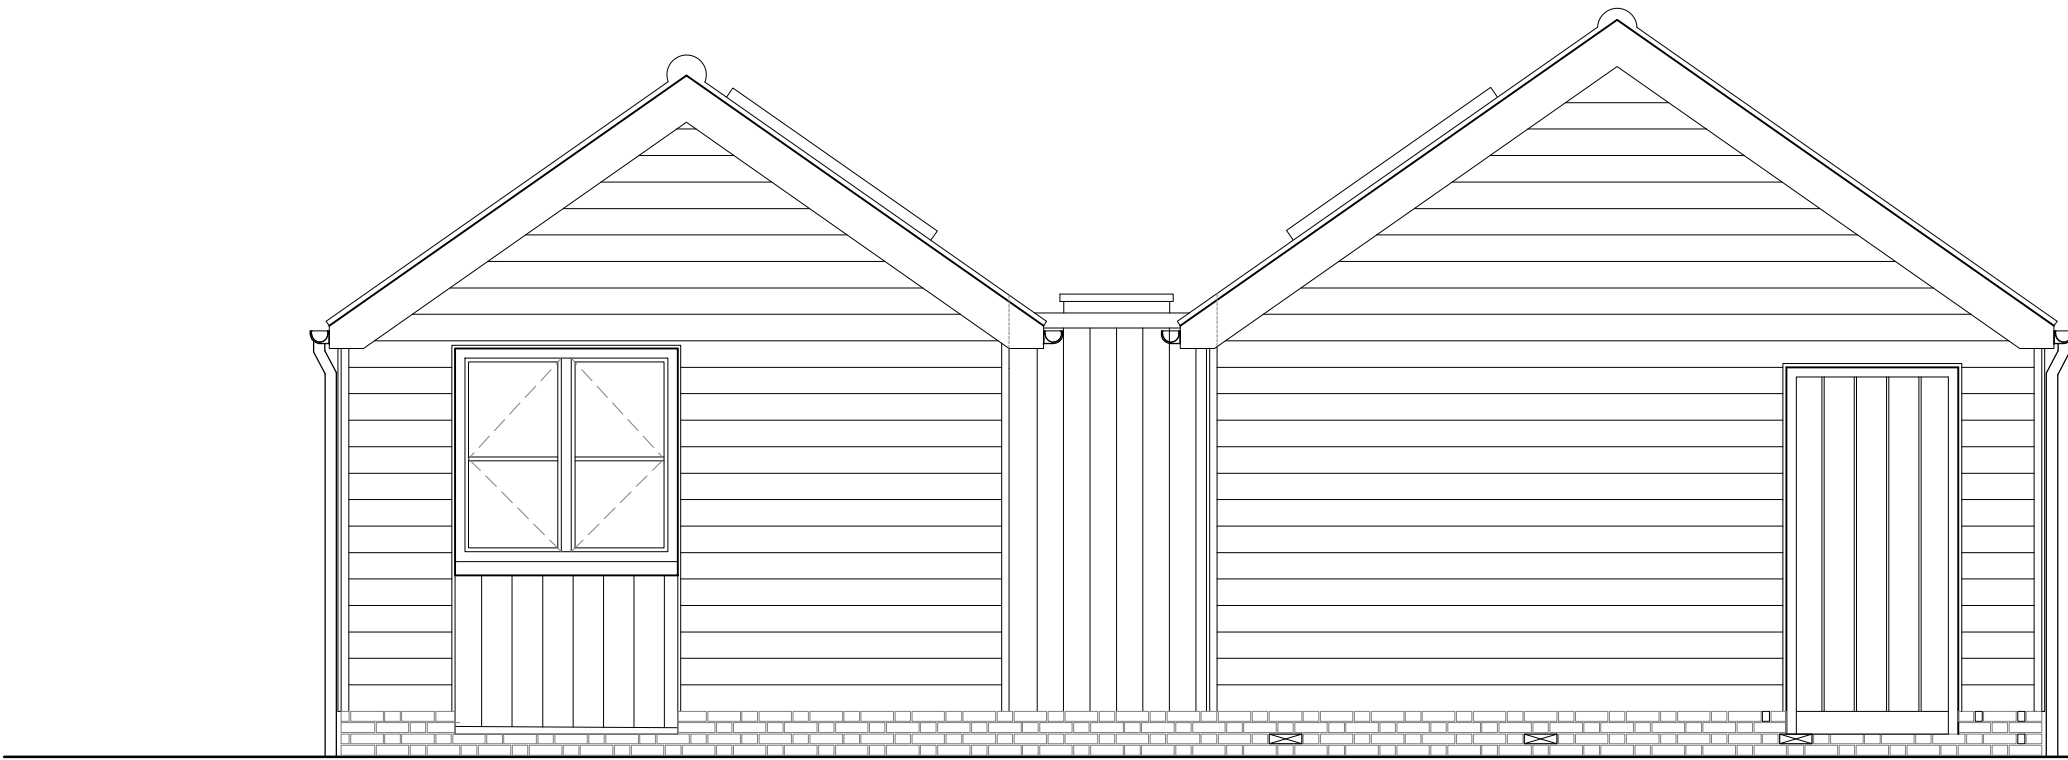

Proposed North West Elevation (No Change) 1:50 @A1

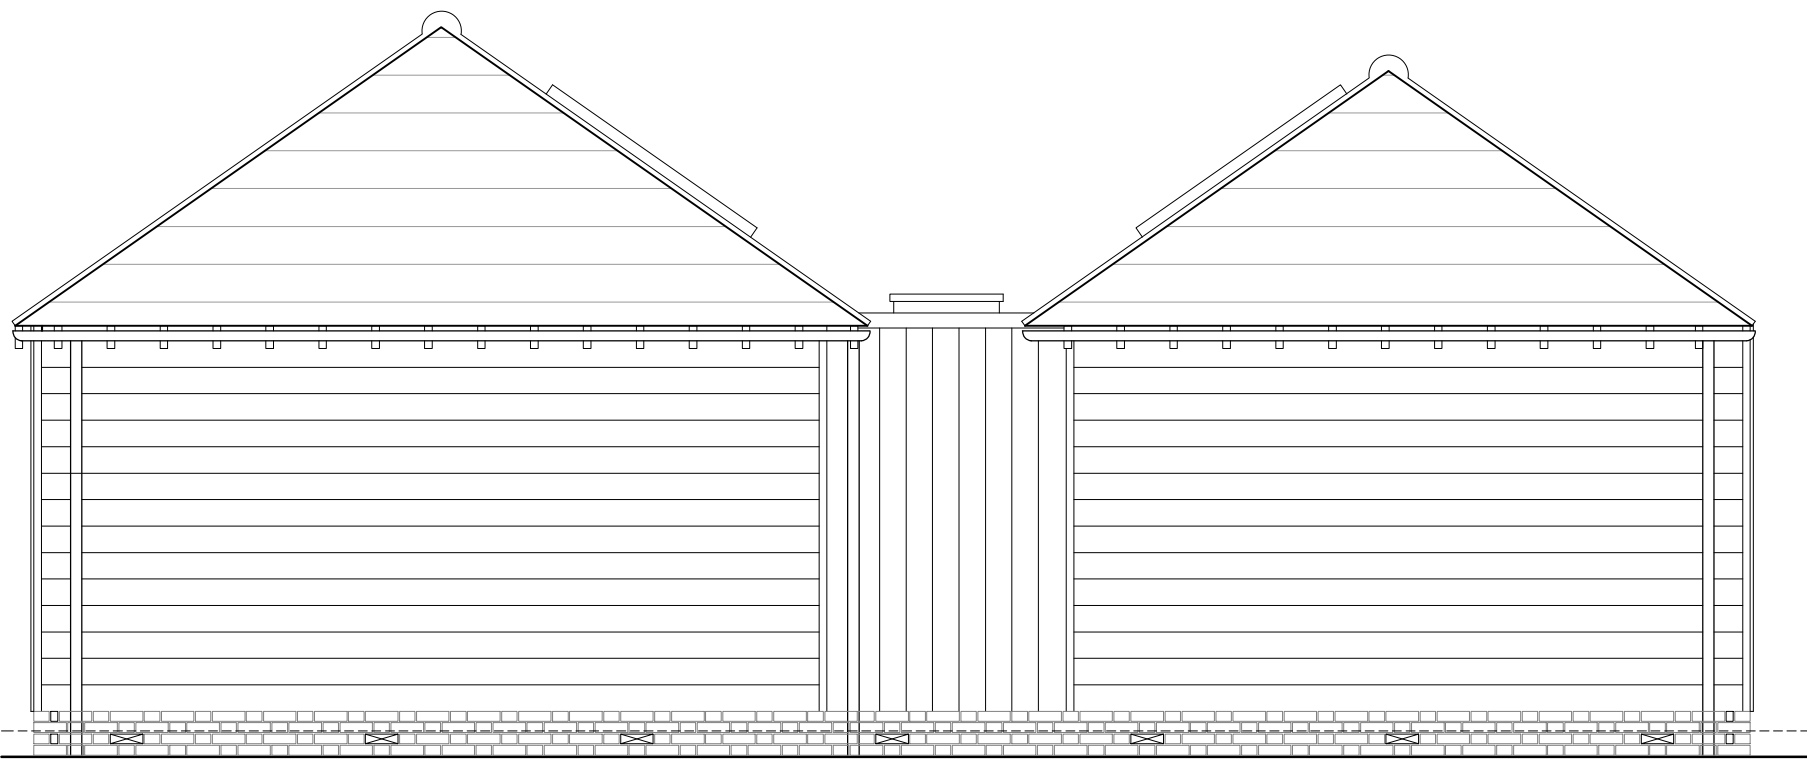

Proposed South East Elevation (No Change) 1:50 @A1

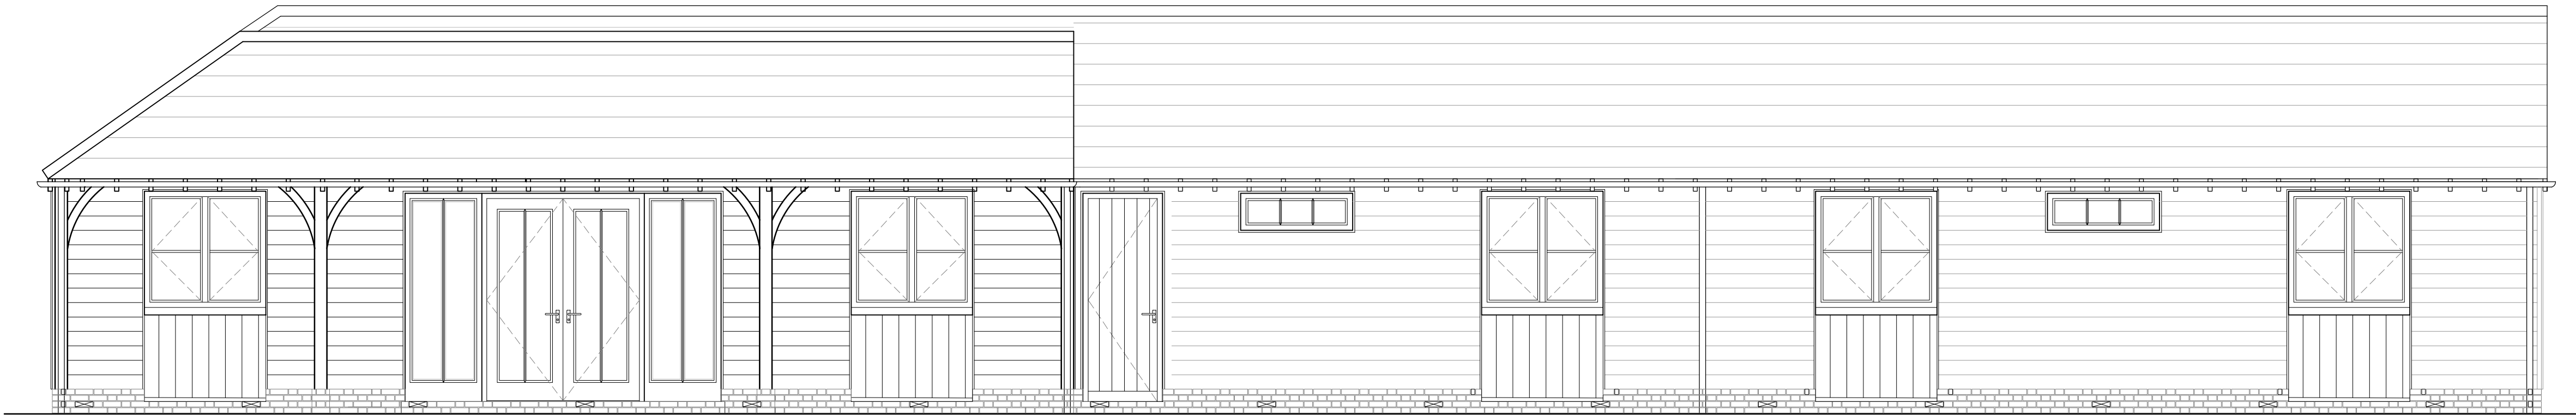

Proposed North East Elevation (No Change) 1:50 @A1

Project Title
Conversion of Existing Carport to Home Office
Oak Tree Stables
Gore Green Farm
Higham
ME3 7HL

Drawing Description
Proposed Elevations

Scale
1:100 and 1:50 @A1
Date
March 2025

