


KEY

- EXISTING STRUCTURE
- ROOF TILES


All measurements in millimetres unless otherwise stated/
Verify all dimensions on site / This drawing is to be read
in conjunction with all other relevant drawings and
specifications / Refer to Architect in case of any
ambiguity or discrepancy / This drawing and its design
are copyright / All rights remain the property of MVAA ©

NOTES

SURVEY CARRIED OUT BY MVAA

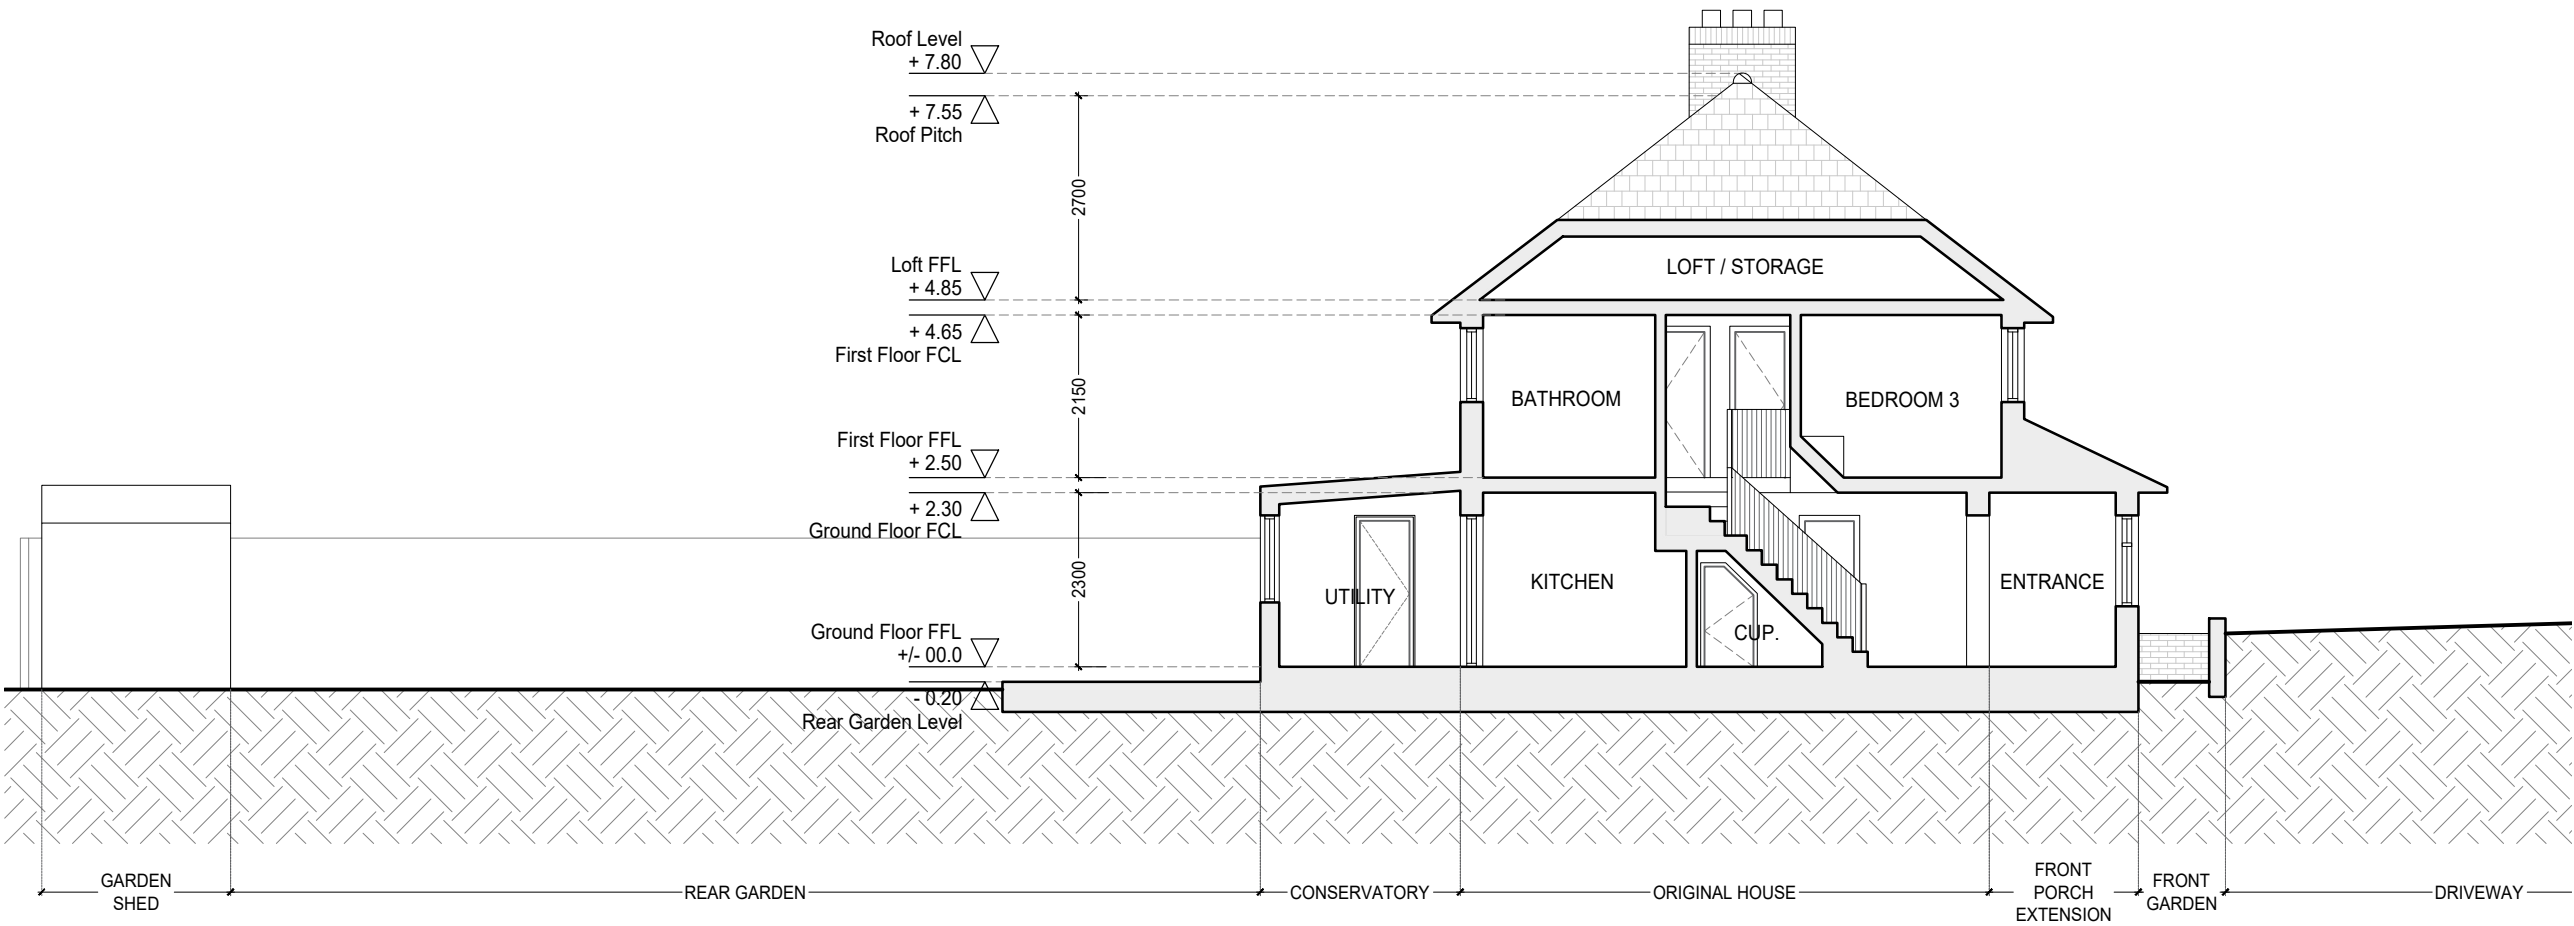

EXISTING SECTION A - A 1:100 @ A3

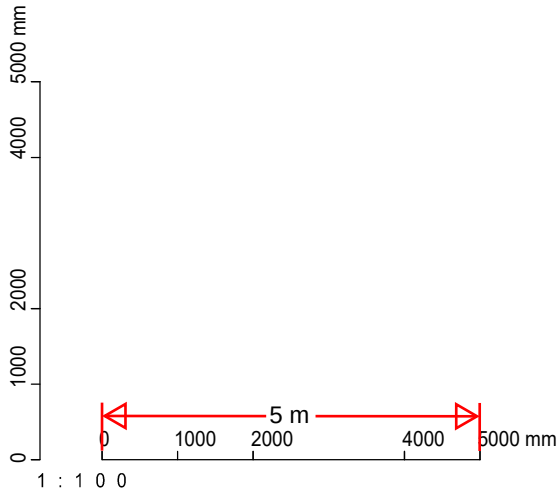

REVISION DATE

110 ST DUNSTAN'S DR DA12 4BQ

EXISTING SECTION A - A
25111 - DR - AR - E - 02 - 01

STATUS: ISSUED FOR INFORMATION
DATE: MARCH 2025
SCALE: 1:100 @ A3
DRAWN: CV
CHECKED: KM

www.mvaa.co.uk

MVAA ARCHITECTS
079 6161 1383
contact@mvaa.co.uk