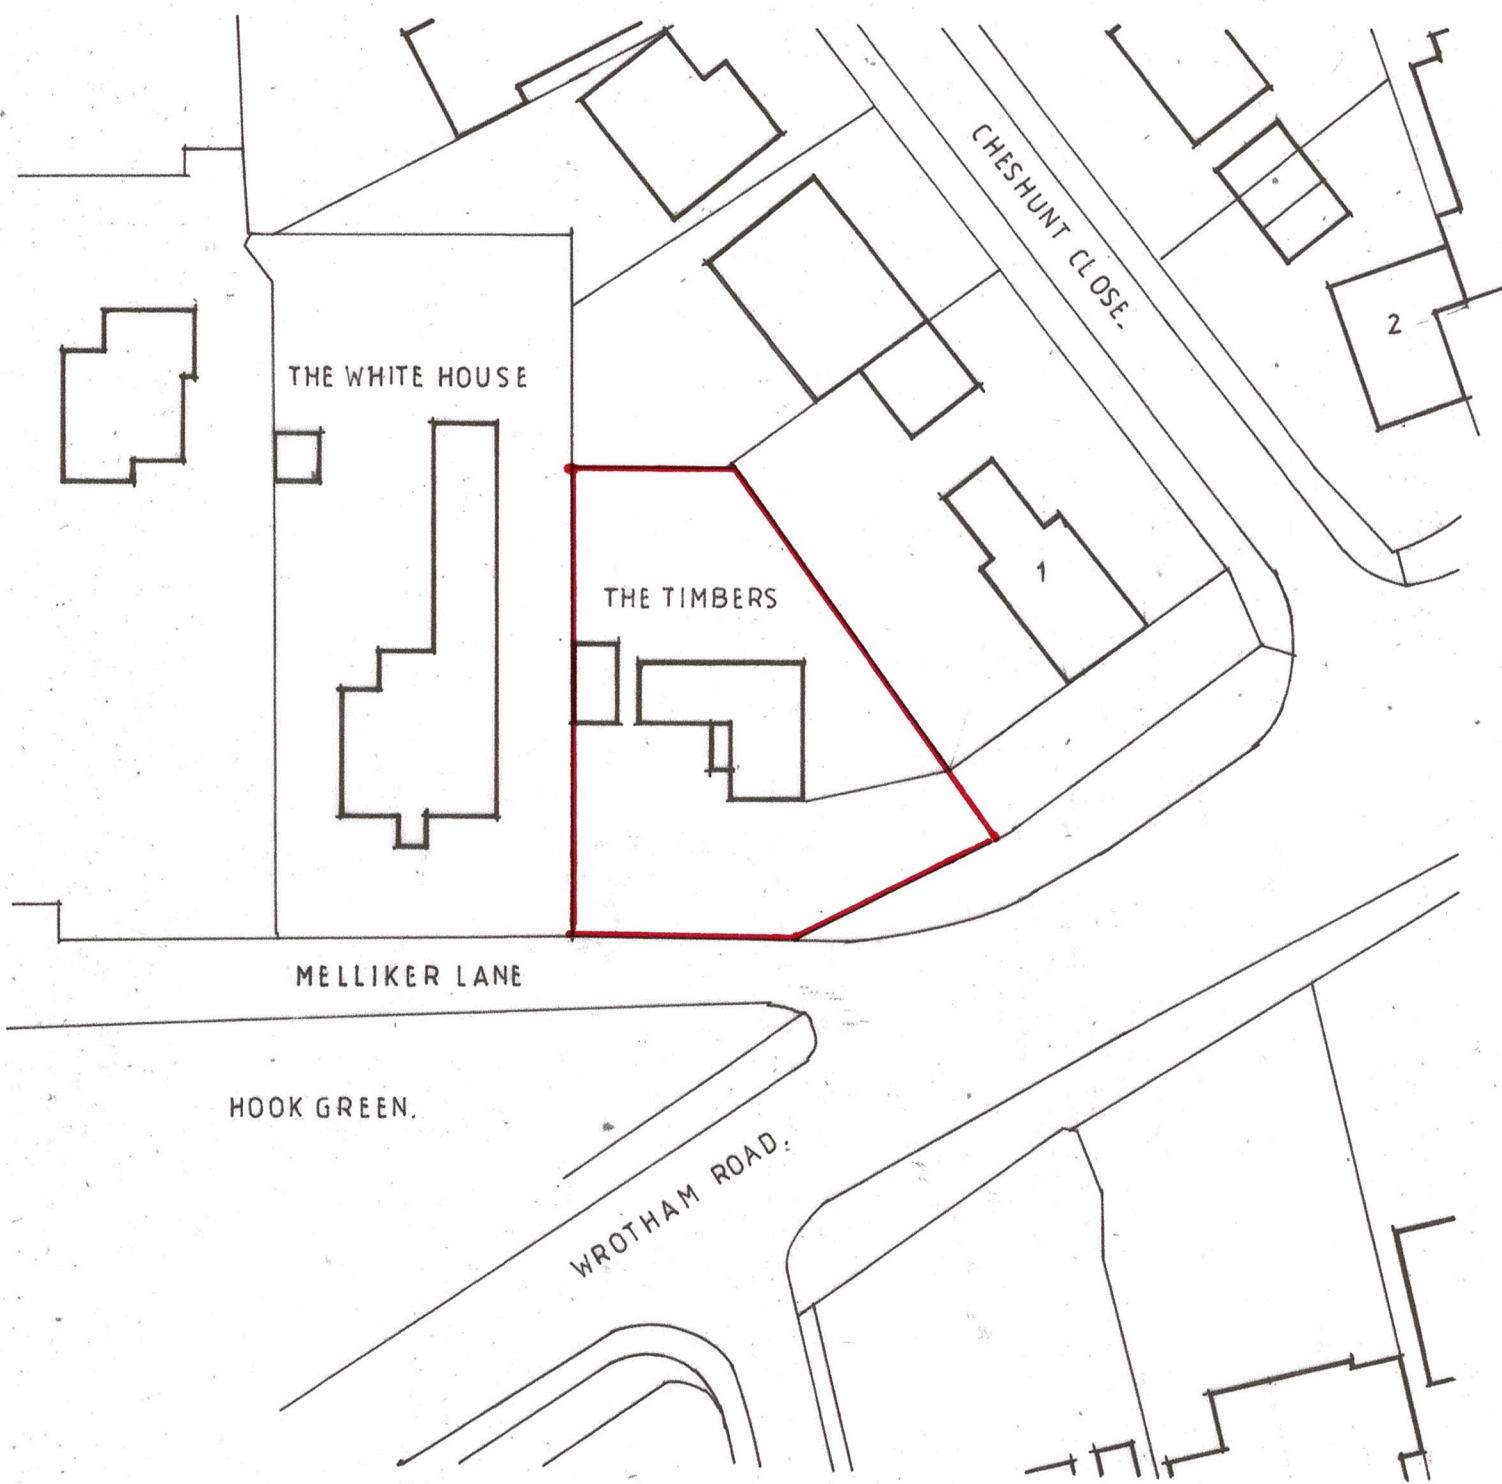
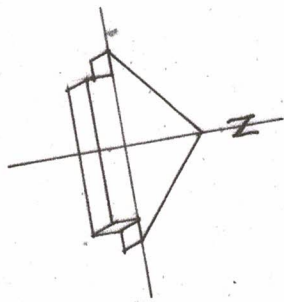


CLIENT: MR & MRS. PAGE				
JOB THE TIMBERS · MELLIKER LANE · MEOPHAM.				
DRG EXISTING SITE PLAN				
DATE	SCALE	JOB N°	DRG N°	REV
MAR. 25	1:500	25 / 11	P01.	