




Scale 1:500@A1

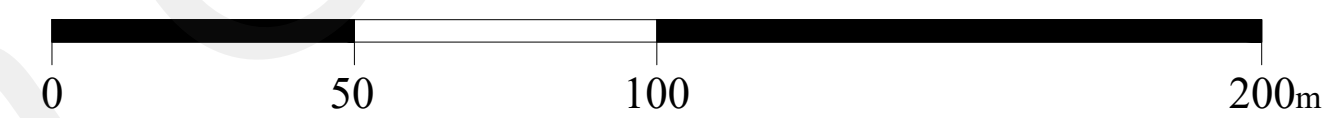

Scale 1:1250



All Party Wall awards are the responsibility of the owner and we accept no liability for boundary inaccuracy.

PROJECT:			
Mr T Smith 1 Vanessa Walk Gravesend Kent			
DESCRIPTION: Site Location Plan			
SCALE AT A1:		DATE:	DRAWN:
AS SHOWN		March 22	BK
PROJECT NO:		DRAWING NO:	REVISION:
65-PL		65-PL-1000	A