

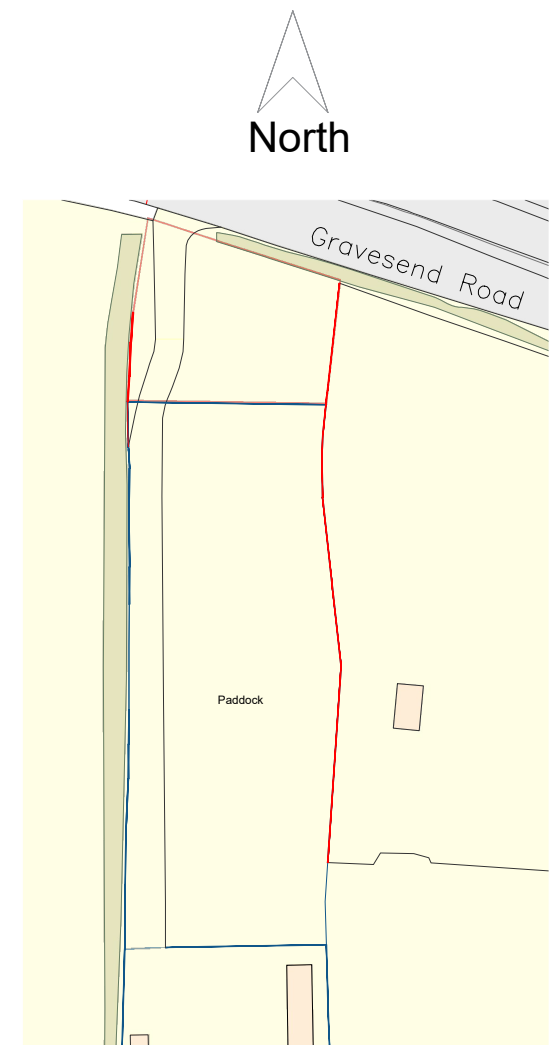
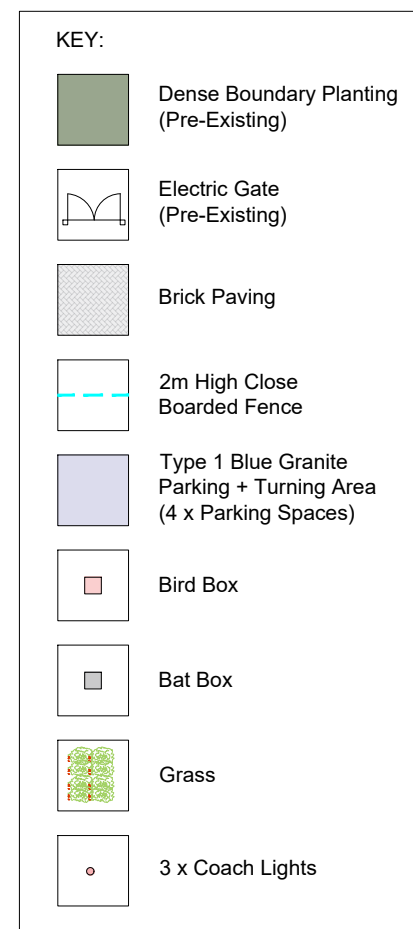


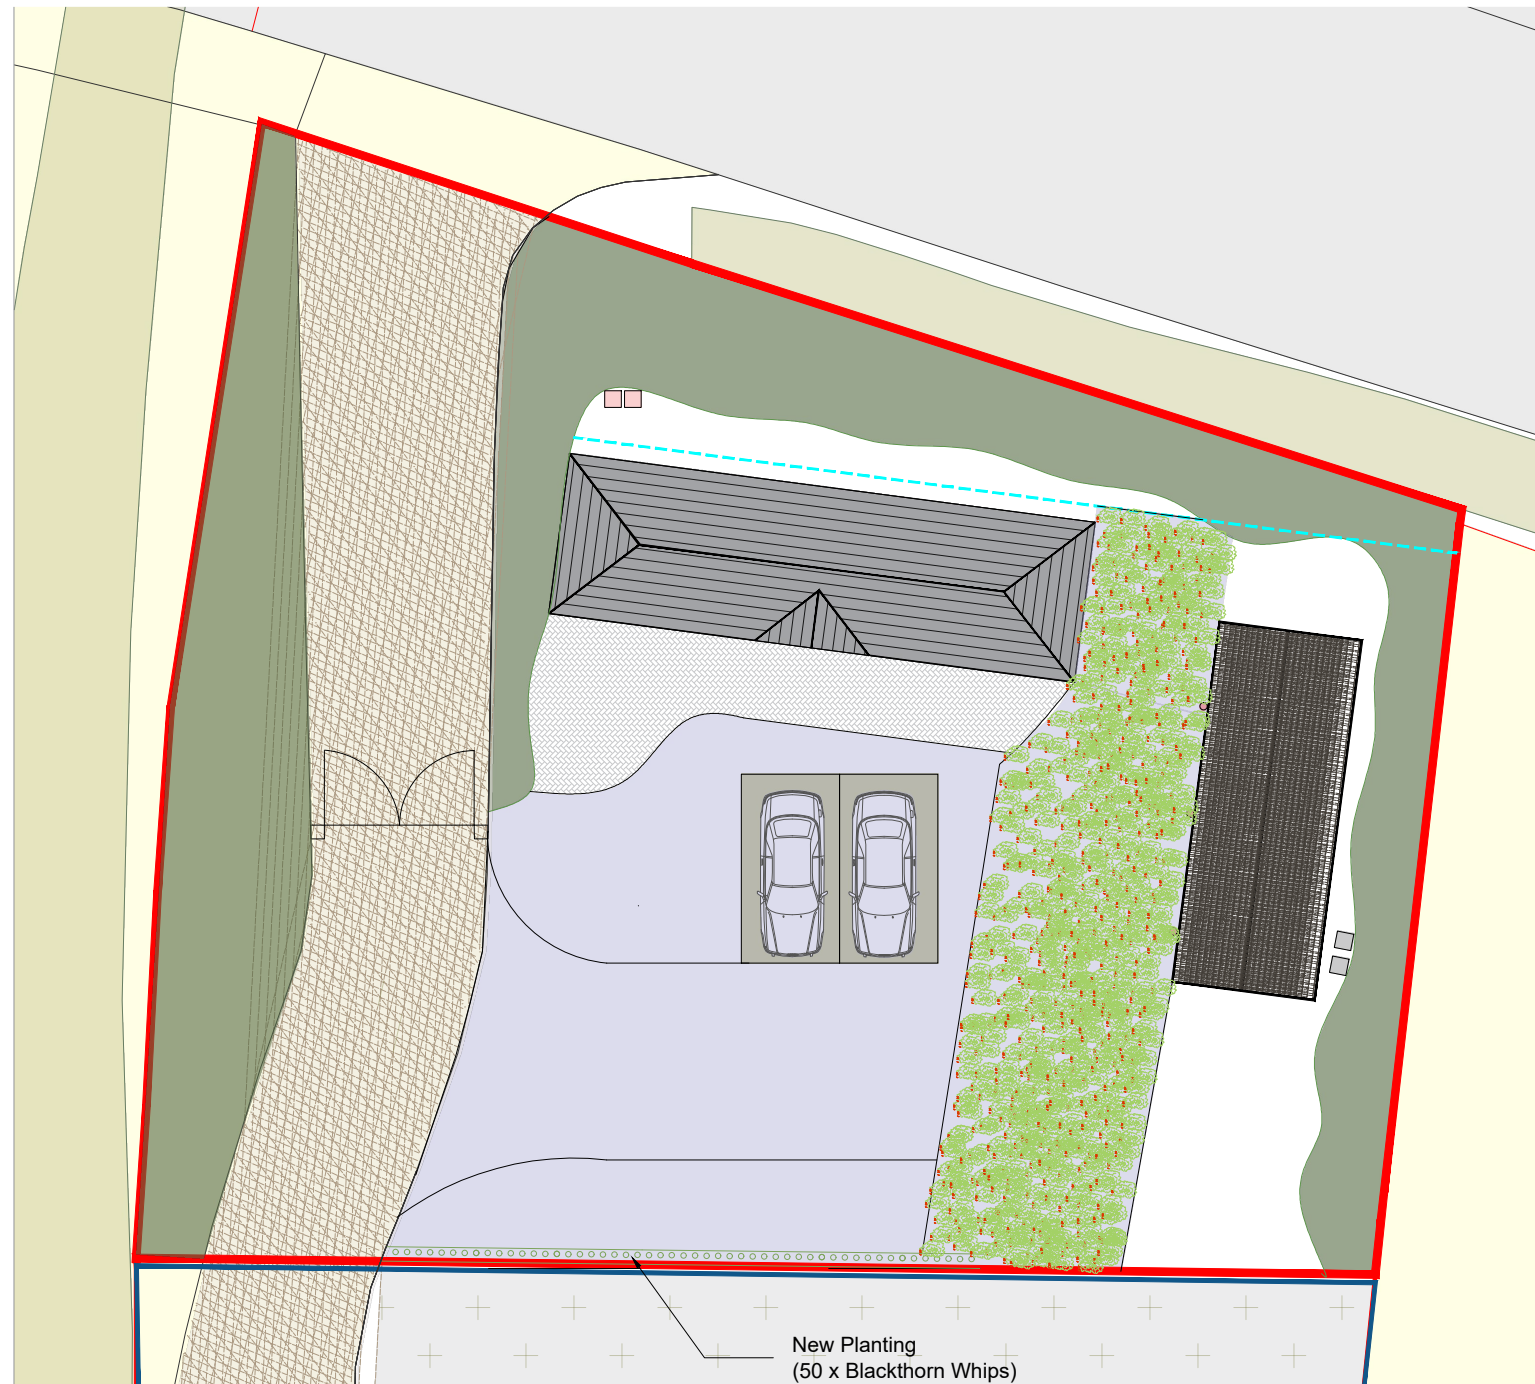

Site Location Plan
1:1250

Proposed Landscaping Plan
1:200

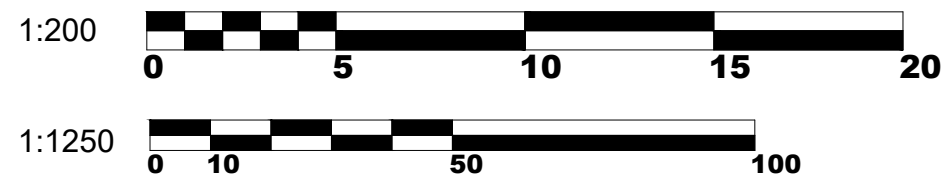

Site: Viewpoint Place Rochester Road Gravesend DA12 4TU	Title: Proposed Landscaping Plan	Scale at A3: 1:1250, 1:200	Date: 26/10/2025
		Drawing no.: 001	Revision: A