


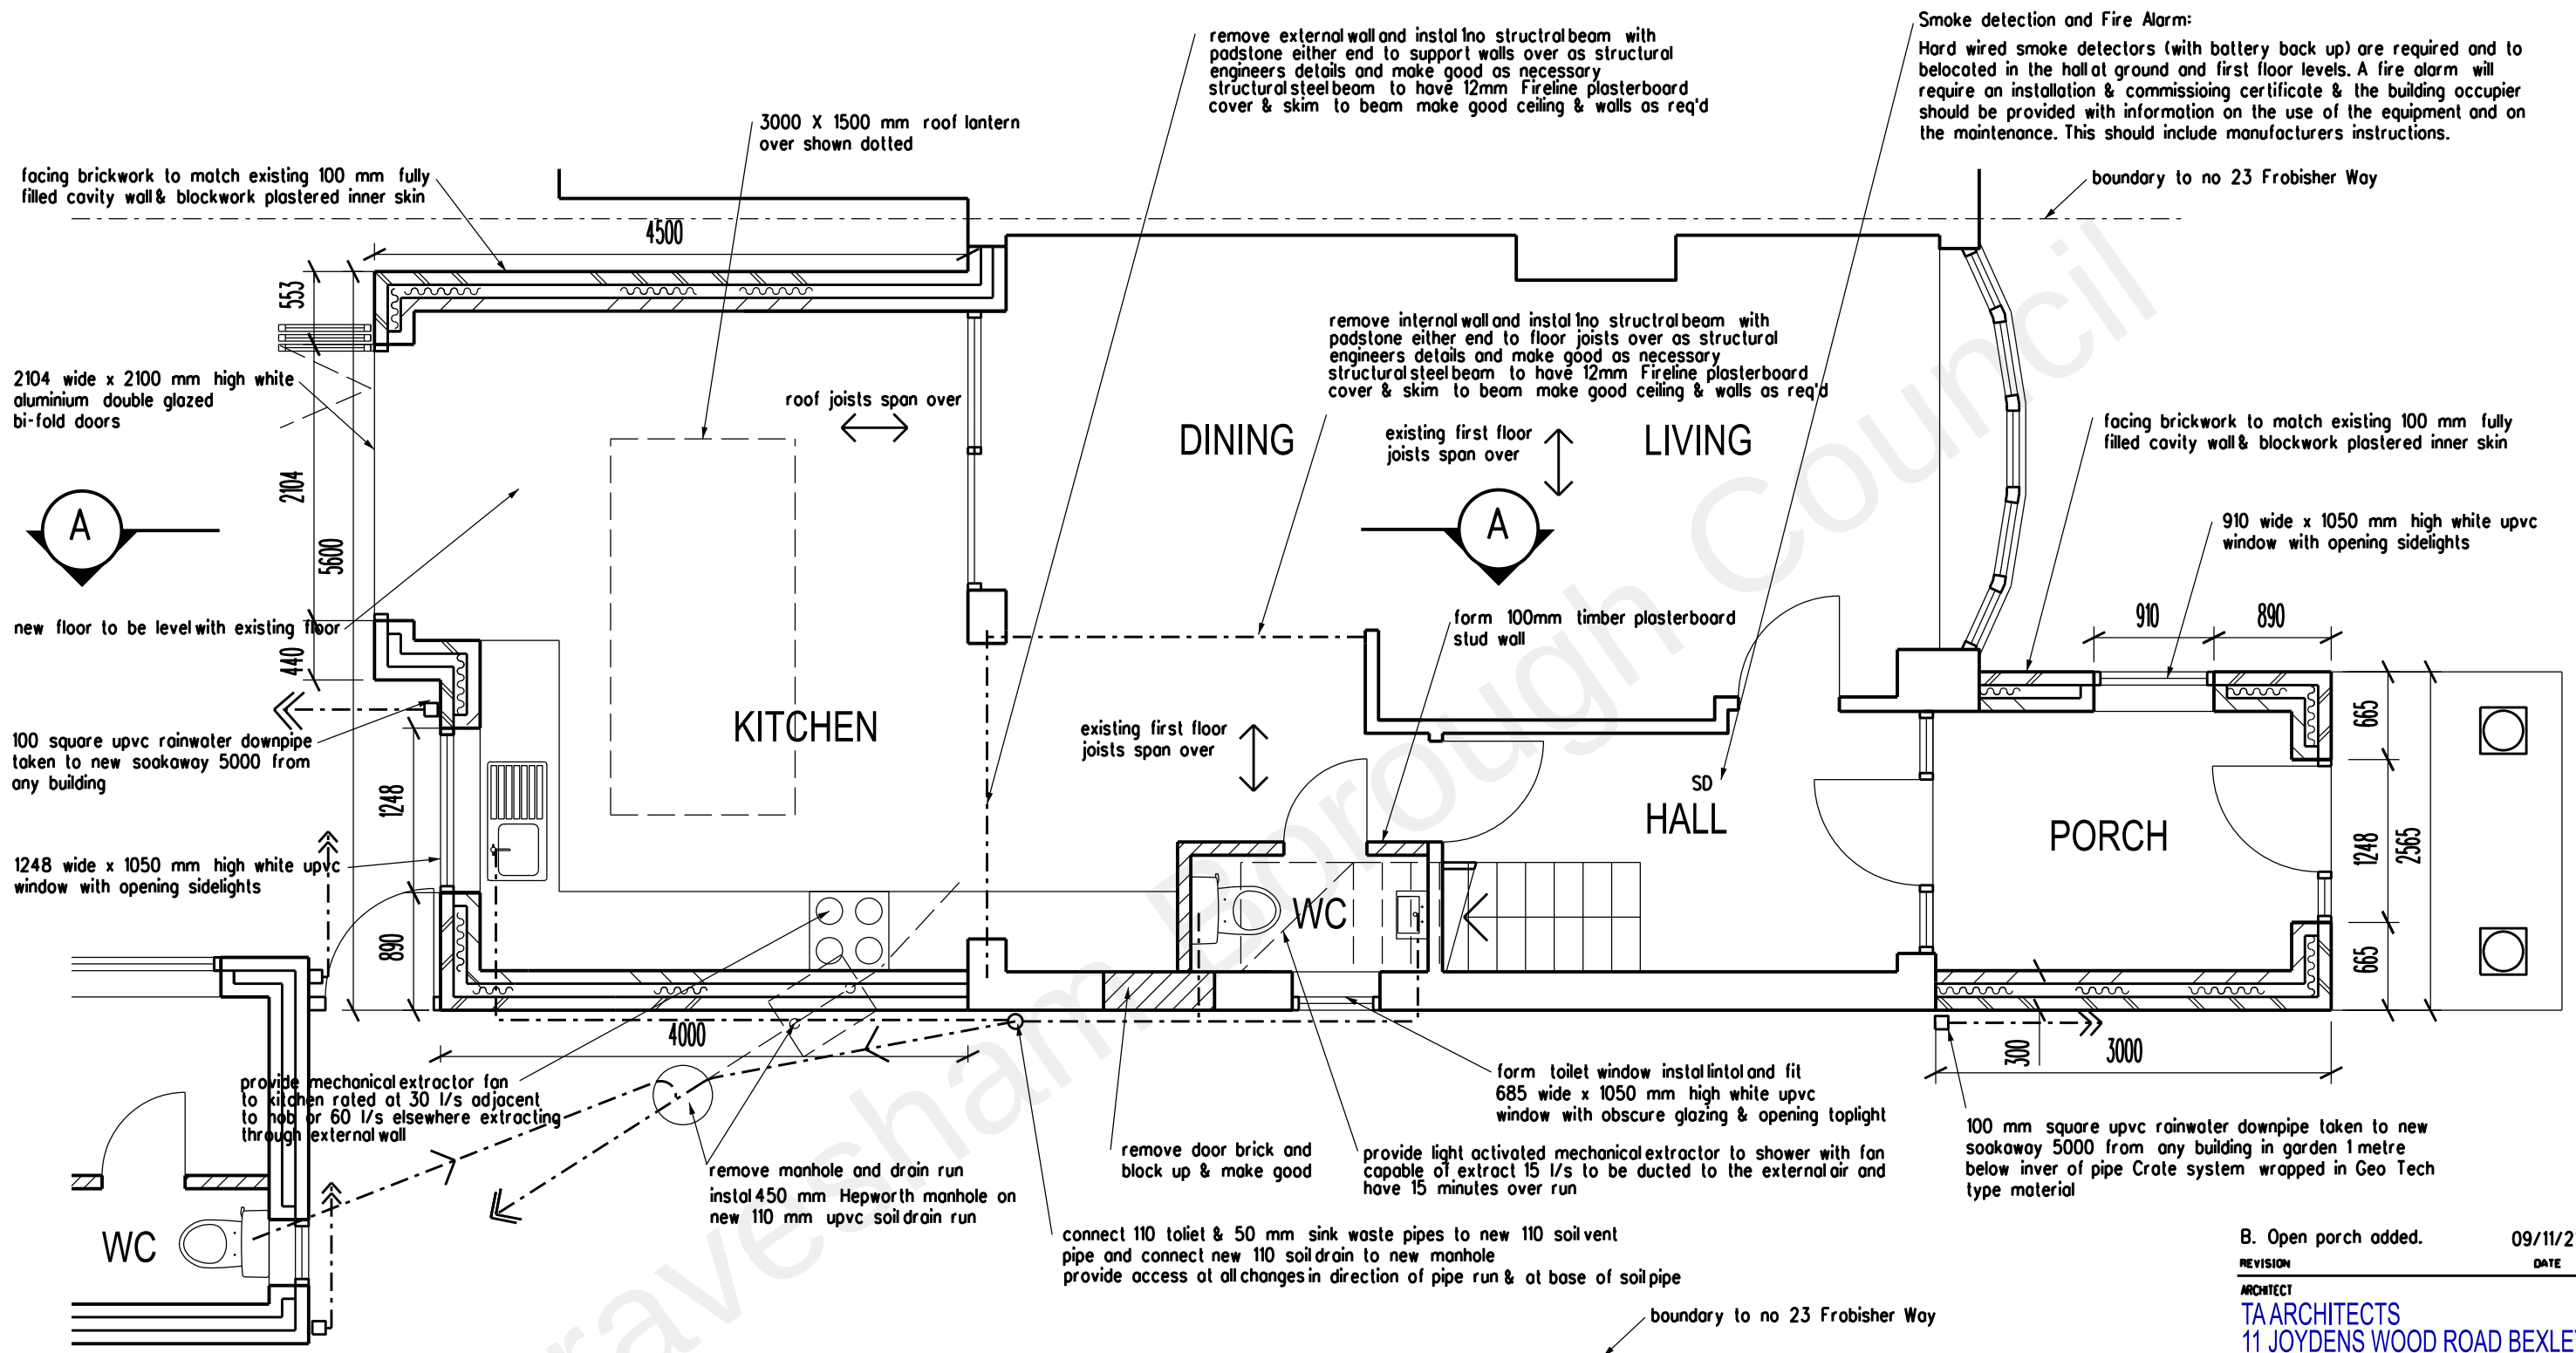

B. Open porch added. 09/11/21
REVISION DATE
ARCHITECT
TA ARCHITECTS
11 JOYDENS WOOD ROAD BEXLEY
KENT DA5 2HS Tel 07905 130591
ta140256@googlemail.com

JOB
PROPOSED DOUBLE STOREY
FRONT & REAR EXTENSIONS AT
23 FROBISHER WAY
GRAVESEND KENT DA12 4QY
DRAWING
PROPOSED GROUND FLOOR
PLAN

SCALE 1:50 AT A3 DATE MAY 2020

DRAWING NO.
KS/03 B