




THERE ARE NO EXISTING CORNICES IN THE BASEMENT

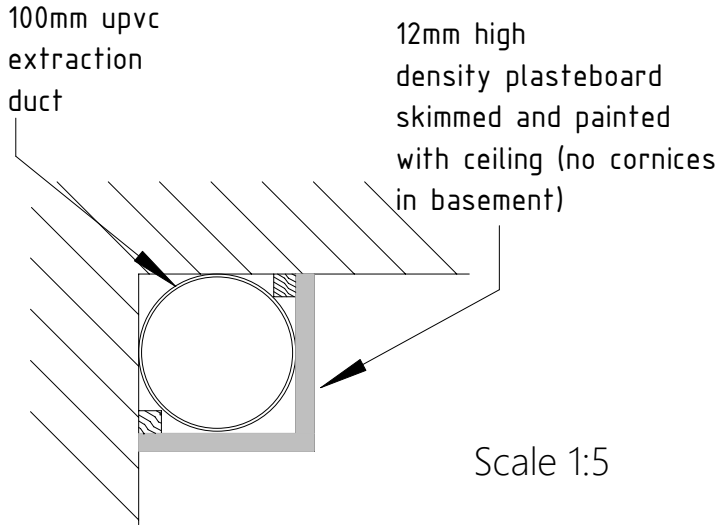

DETAIL OF VERTICAL SECTION THROUGH DUCT SHOWING PLASTER ENCASEMENT

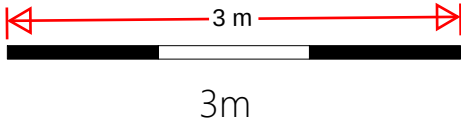

Air extraction duct from Ground Floor bathroom on underside of basement ceiling

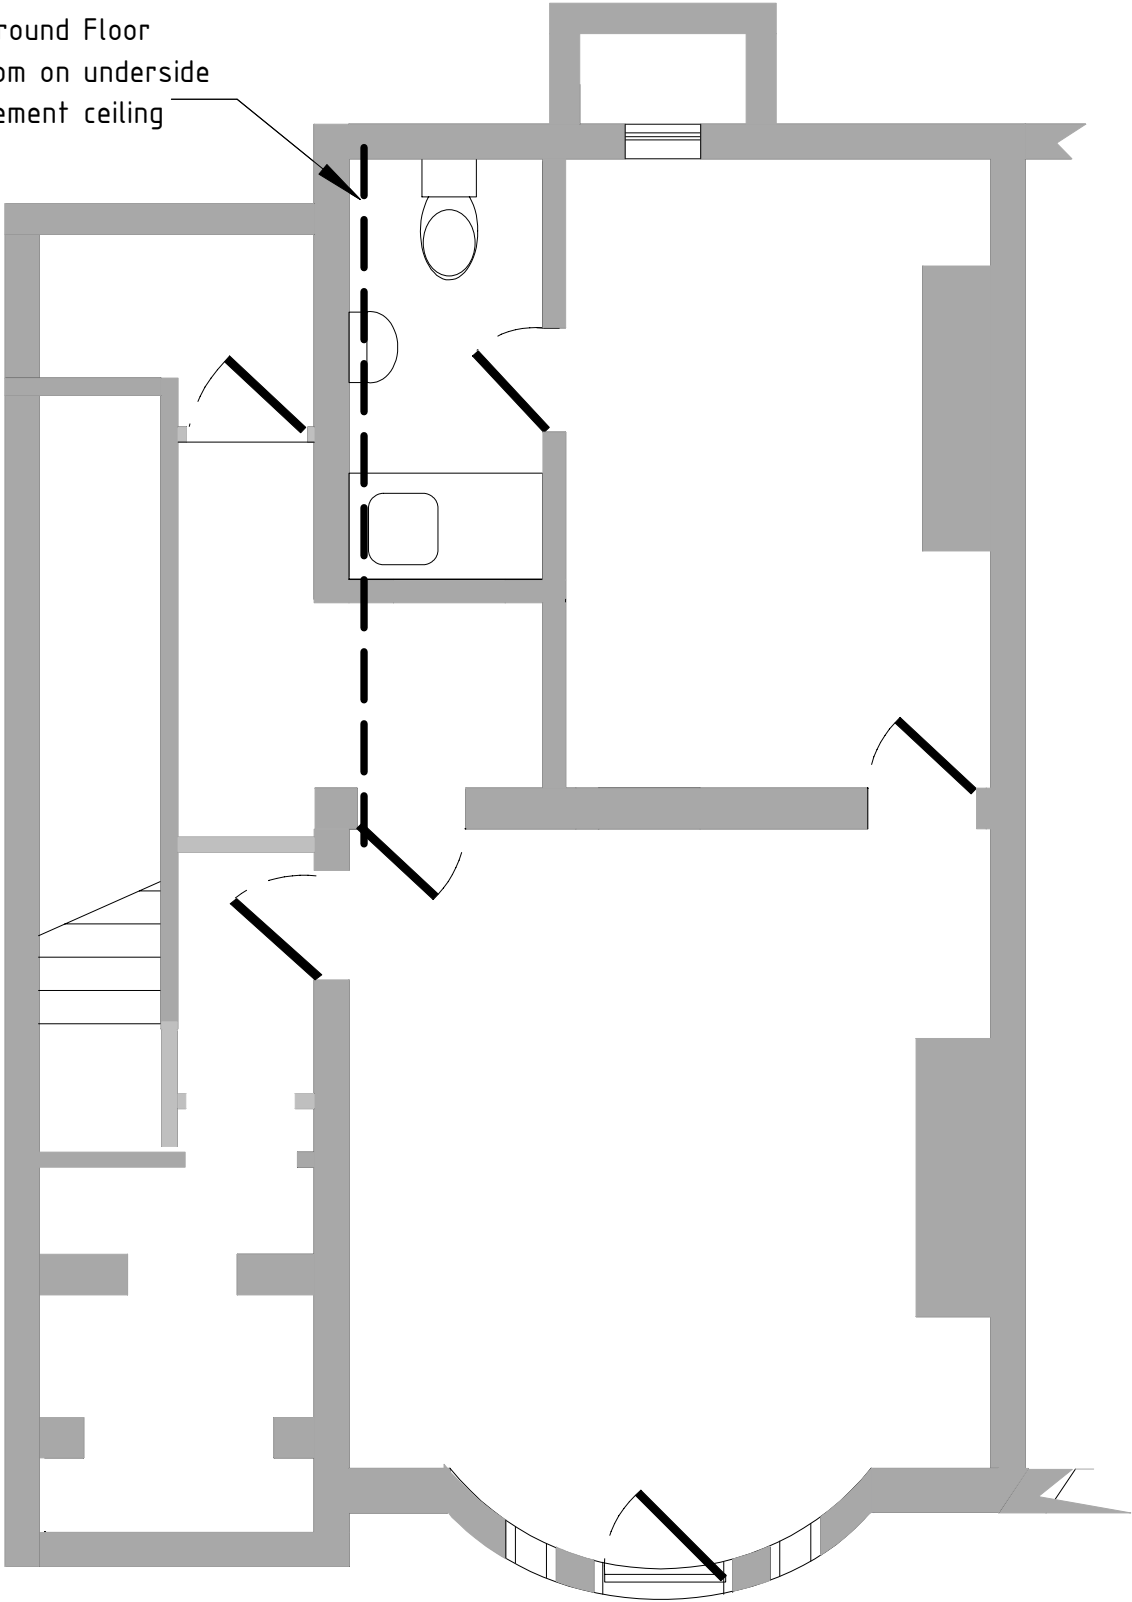

196 & 197 PARROCK STREET
UNDER CEILING EXTRACTION
DUCTS IN BASEMENT

Scale 1:50 @ A3
Drawing Number PSH 061
Revision 0
Date 31/01/2024