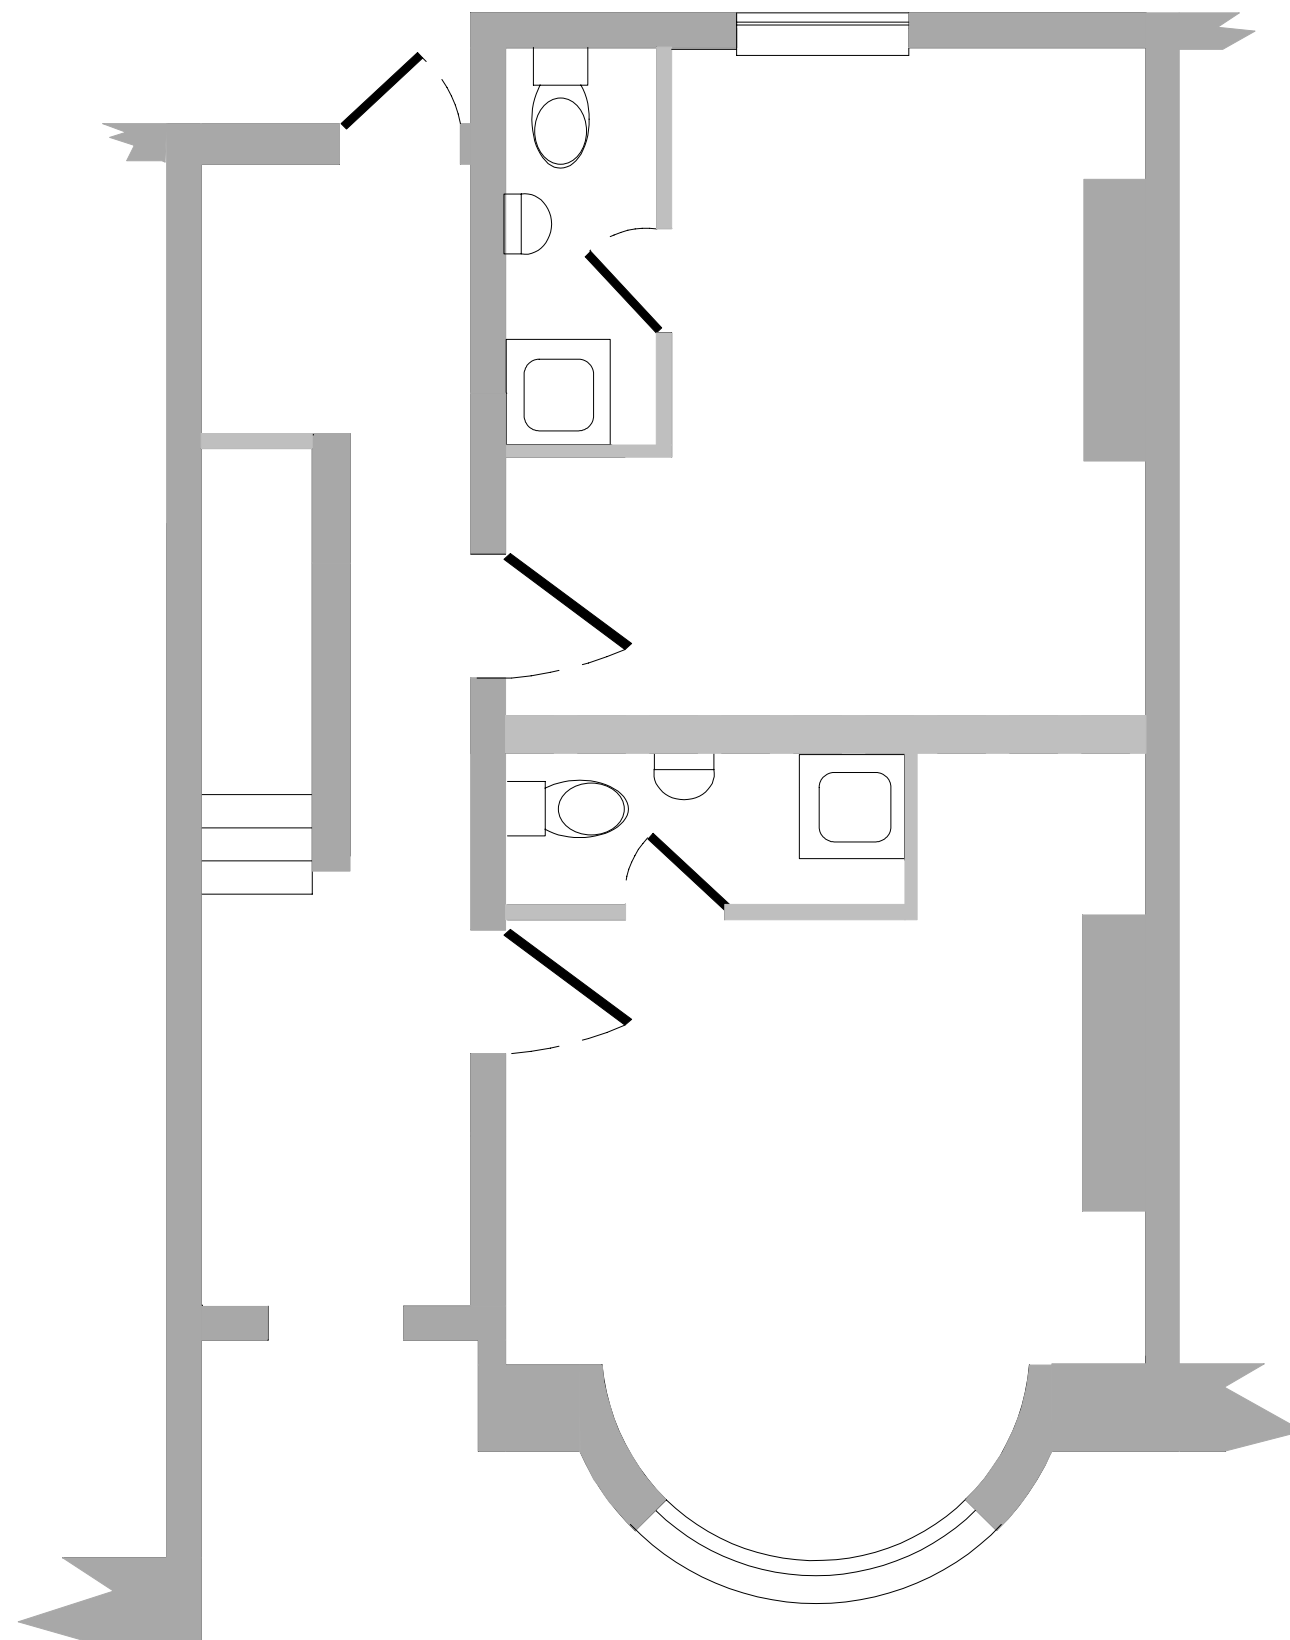


3m

196 & 197 PARROCK STREET
UNDER CEILING EXTRACTION
DUCTS IN GROUND FLOOR

Scale 1:50 @ A3	Revision	Date
Drawing Number	0	31/01/2024
PSH 062		