

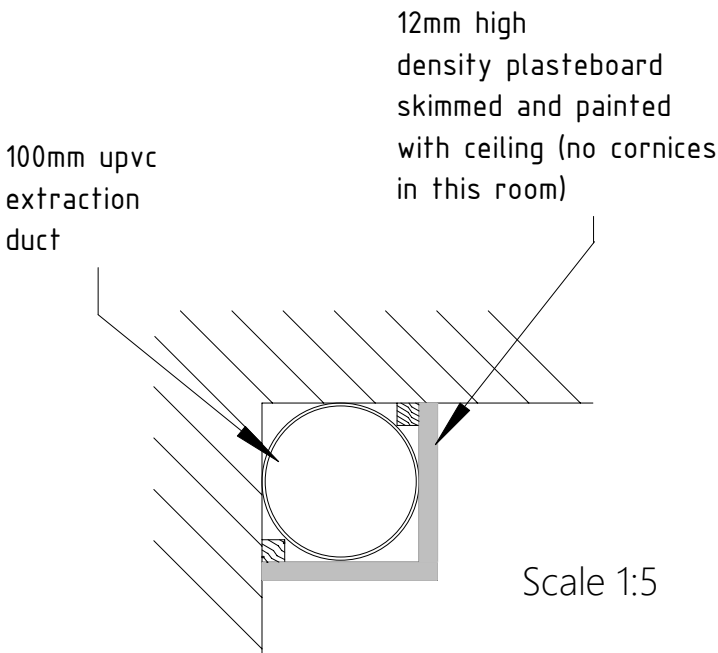


THERE ARE NO AIR
EXTRACTION DUCTS
IN FRONT ROOMS
AND NO EXISTING
CORNICES IN REAR
ROOMS

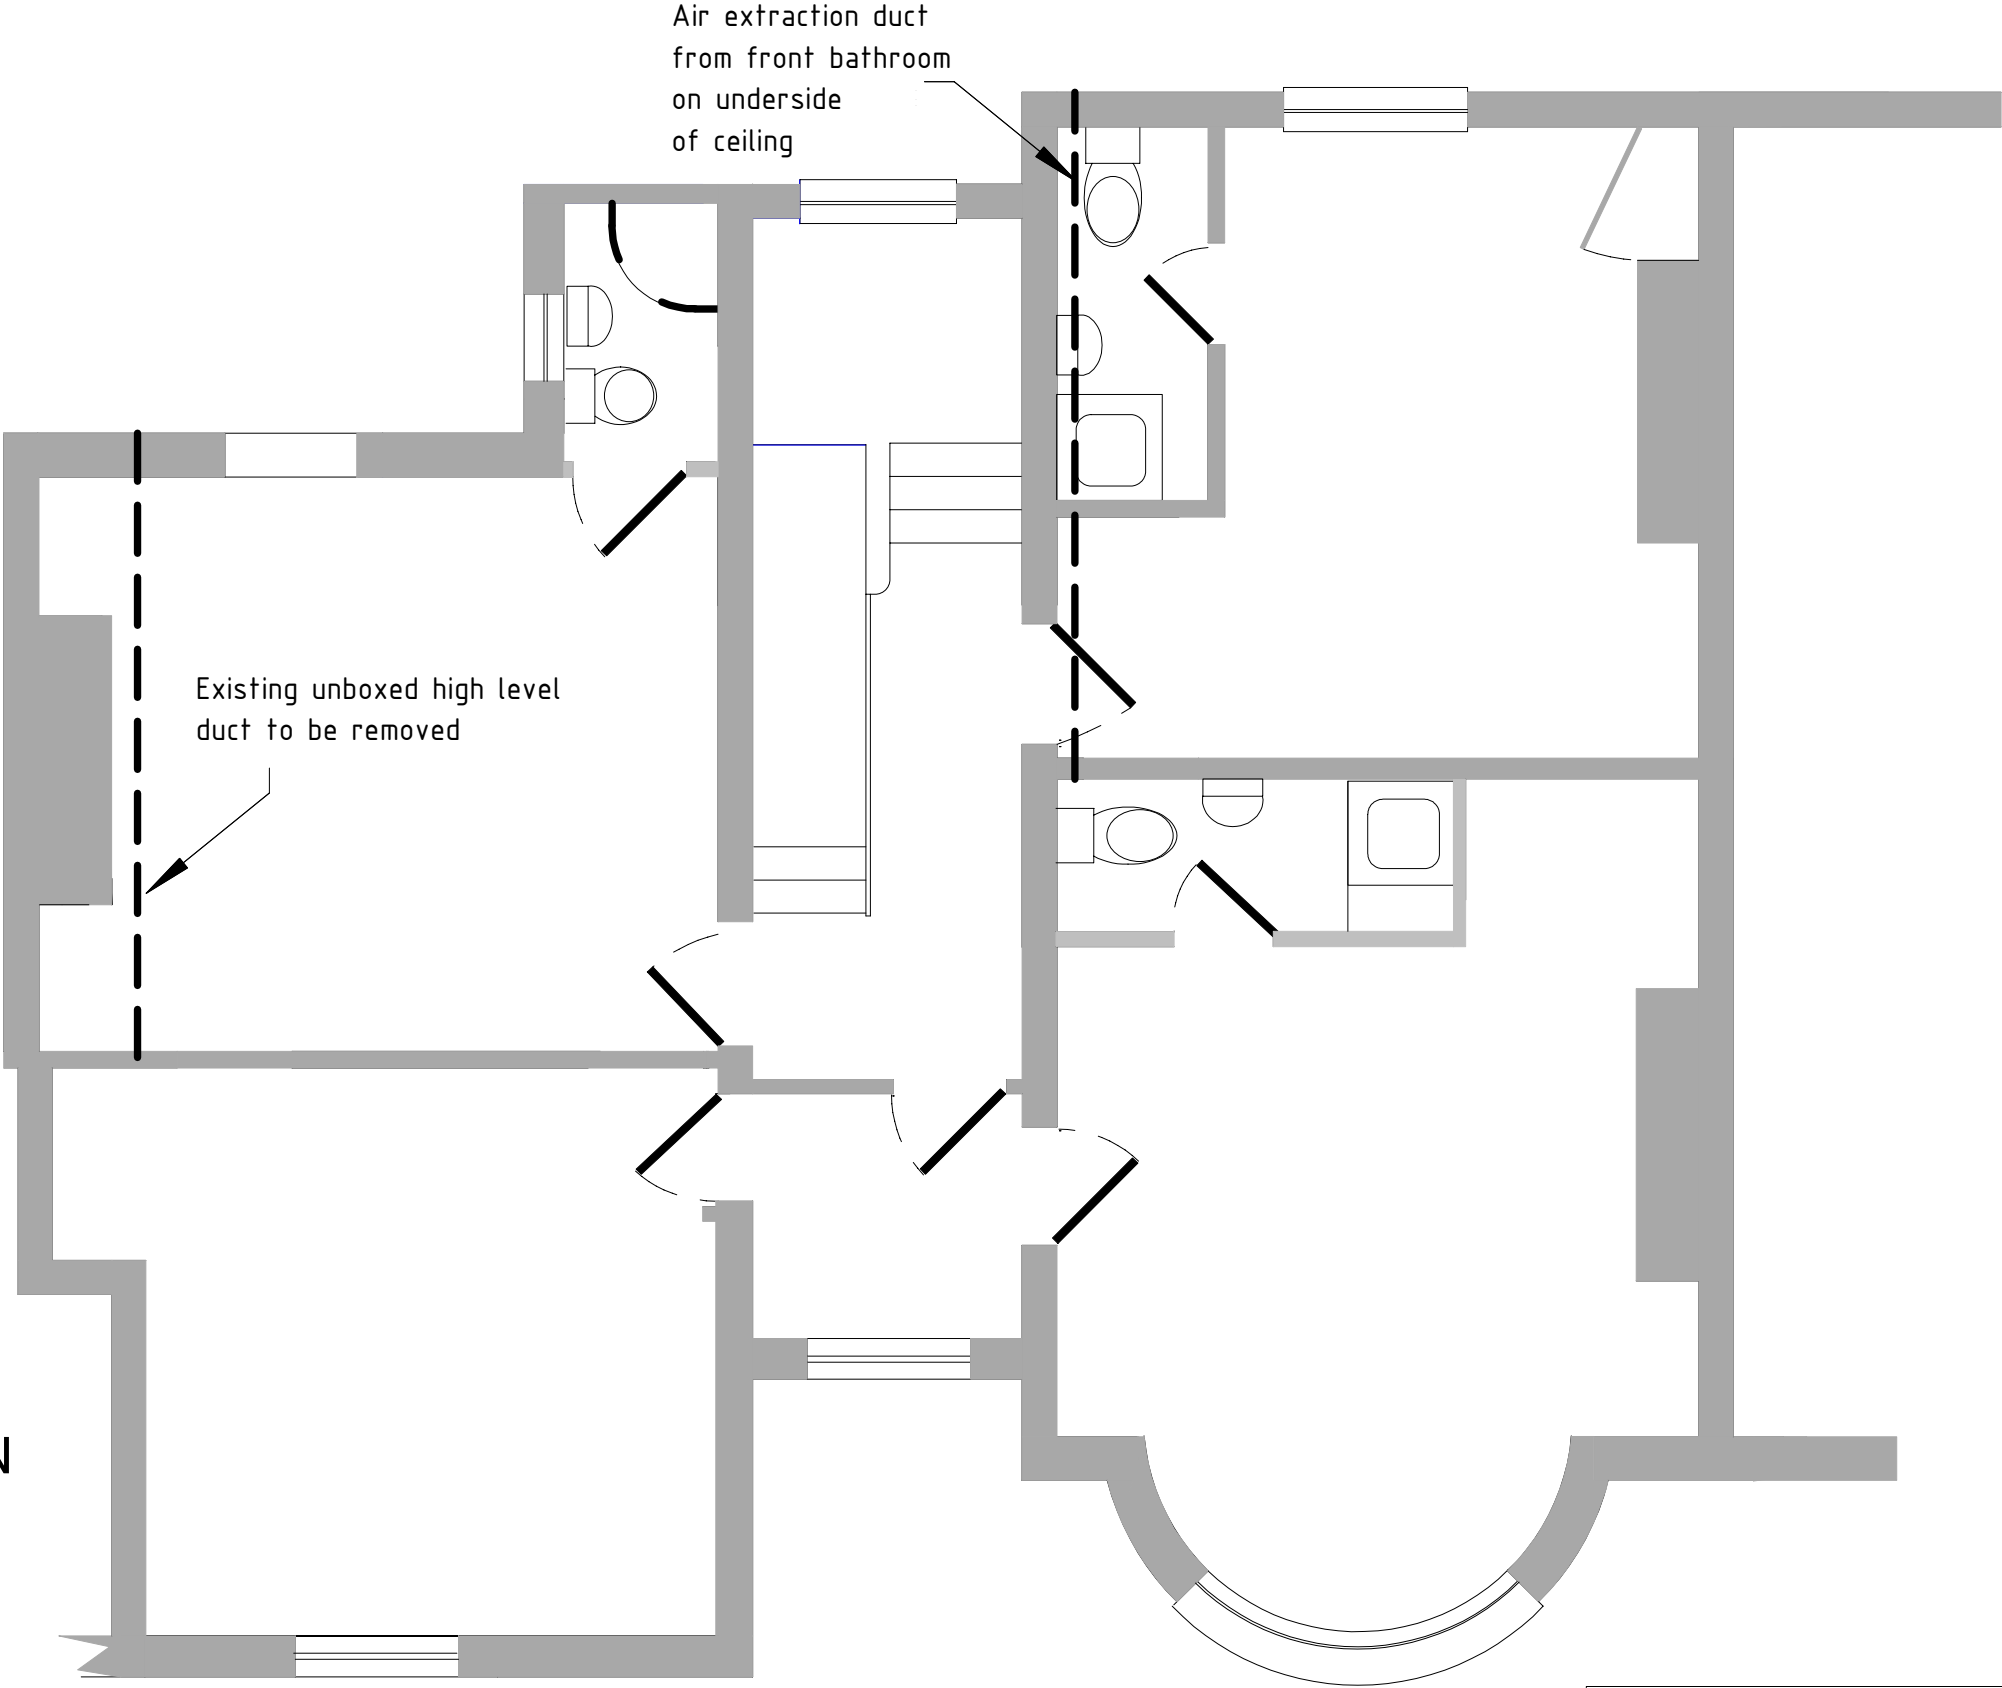

DETAIL OF VERTICAL SECTION
THROUGH DUCT SHOWING
PLASTER ENCASEMENT

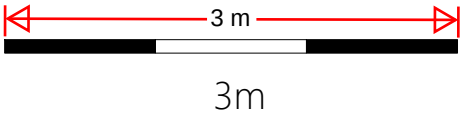

196 & 197 PARROCK STREET
UNDER CEILING EXTRACTION
DUCTS IN FIRST FLOOR

Scale 1:50 @ A3
Drawing Number PSH 063
Revision 0
Date 31/01/2024