



THERE ARE NO EXISTING
CORNICES ON THIS FLOOR


Air extraction duct
on underside
of ceiling and above
the existing cupboard
(which does not extend
to the ceiling)

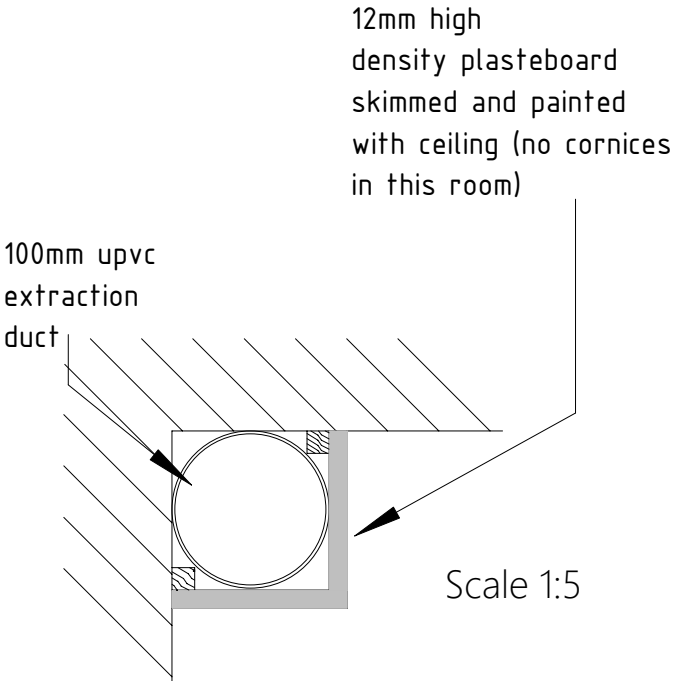

DETAIL OF VERTICAL SECTION
THROUGH DUCT SHOWING
PLASTER ENCASEMENT

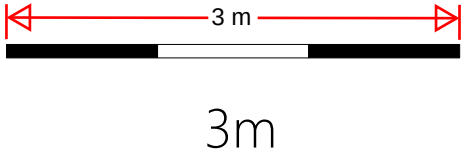

3m

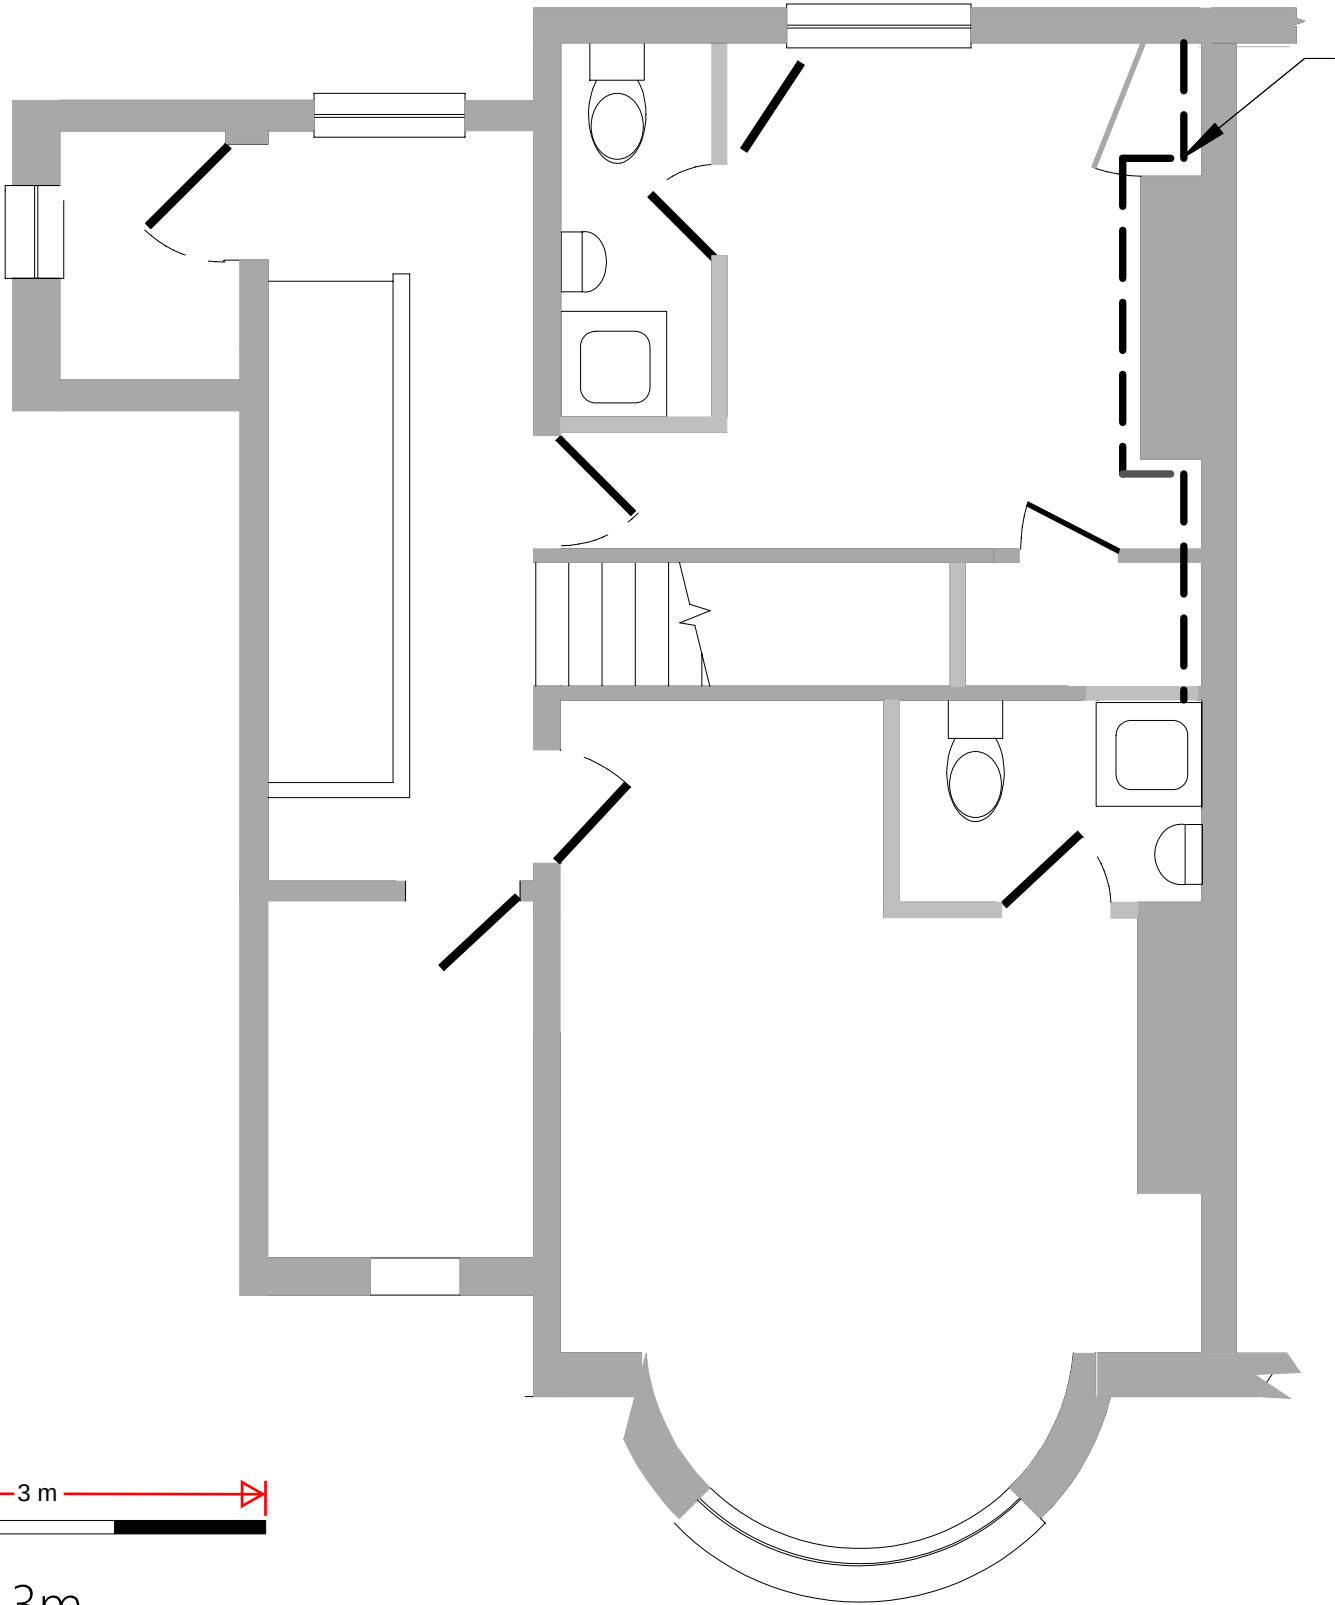

196 & 197 PARROCK STREET
UNDER CEILING EXTRACTION
DUCTS IN SECOND FLOOR

Scale 1:50 @ A3
Drawing Number PSH 064
Revision 0
Date 31/01/2024