



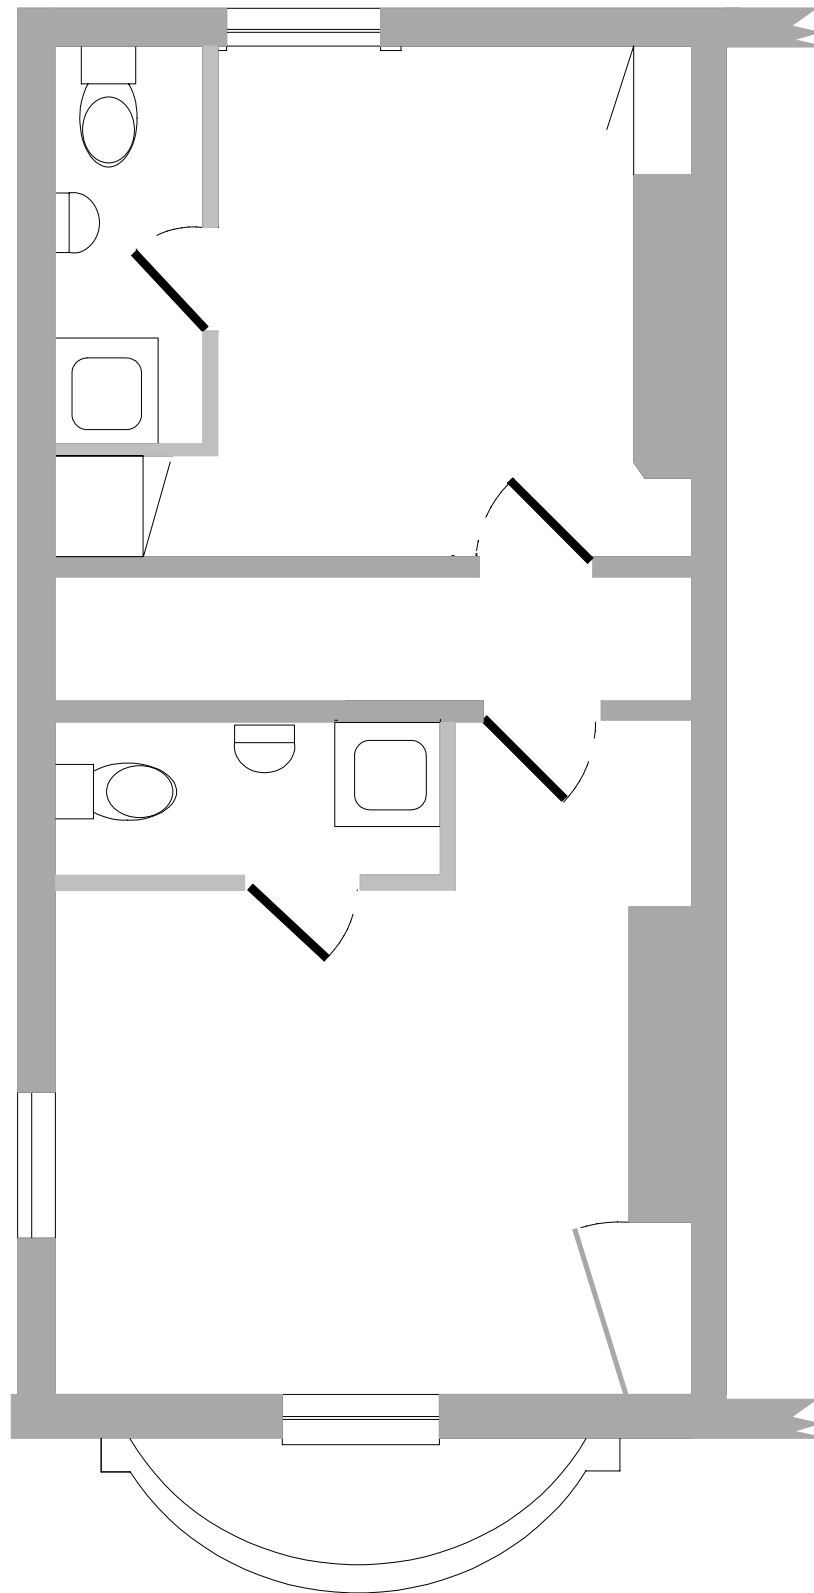

NO AIR EXTRACTION
DUCTS IN THIRD
FLOOR ROOMS

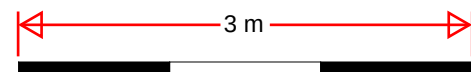

3m

196 & 197 PARROCK STREET
EXTRACTION DUCTS IN
THIRD FLOOR

Scale 1:50 @ A3	Revision	Date
Drawing Number	0	31/01/2024
PSH 065		