




THERE ARE NO EXISTING
CORNICES ON THIS FLOOR

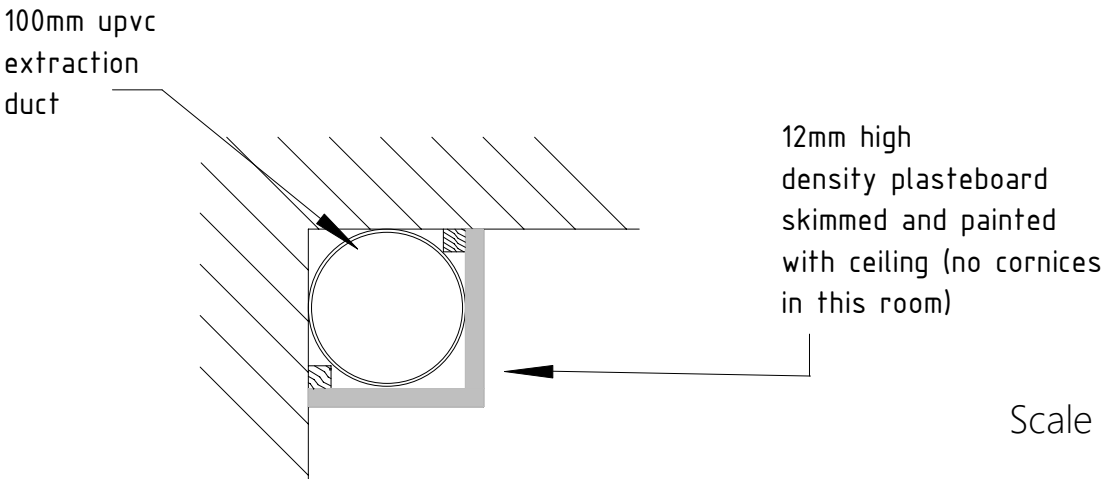


DETAIL OF VERTICAL SECTION
THROUGH DUCT SHOWING
PLASTER ENCASEMENT

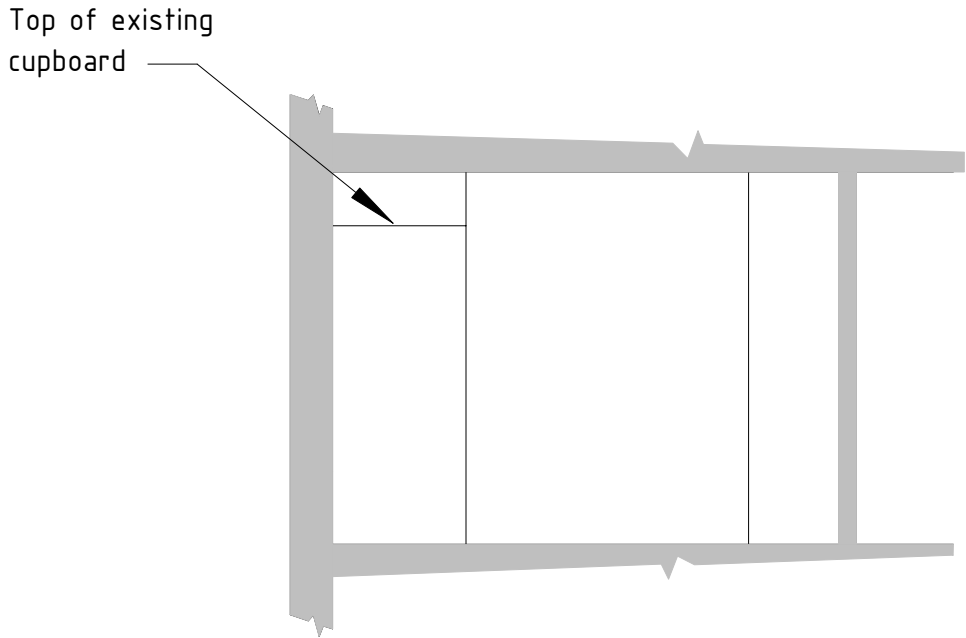

EXISTING

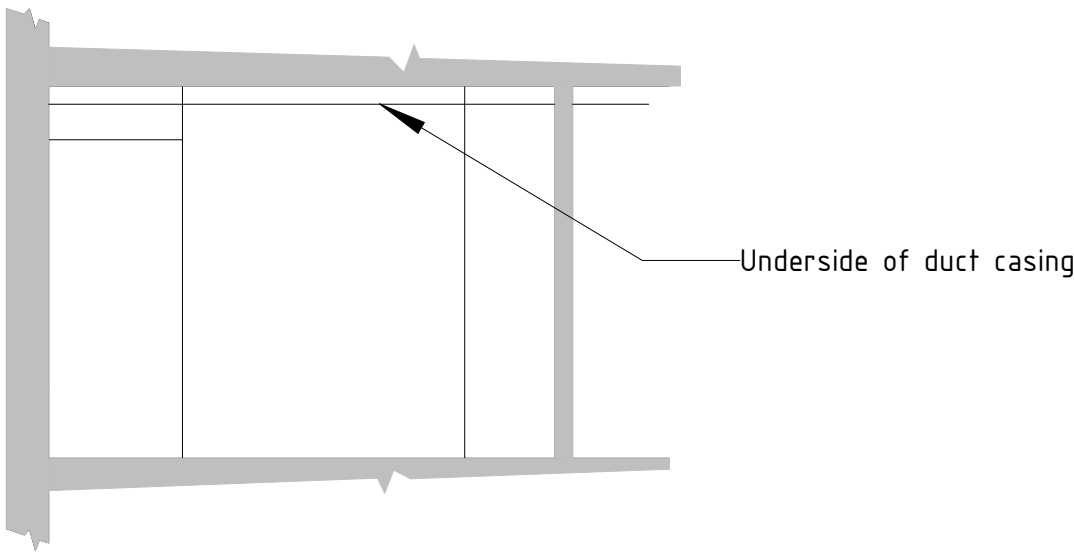

PROPOSED

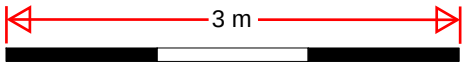

3m

196 & 197 PARROCK STREET
ELEVATION OF EXTRACTION
DUCTS IN SECOND FLOOR

Scale 1:50 @ A3
Drawing Number PSH 088
Revision 0
Date 31/01/2024