

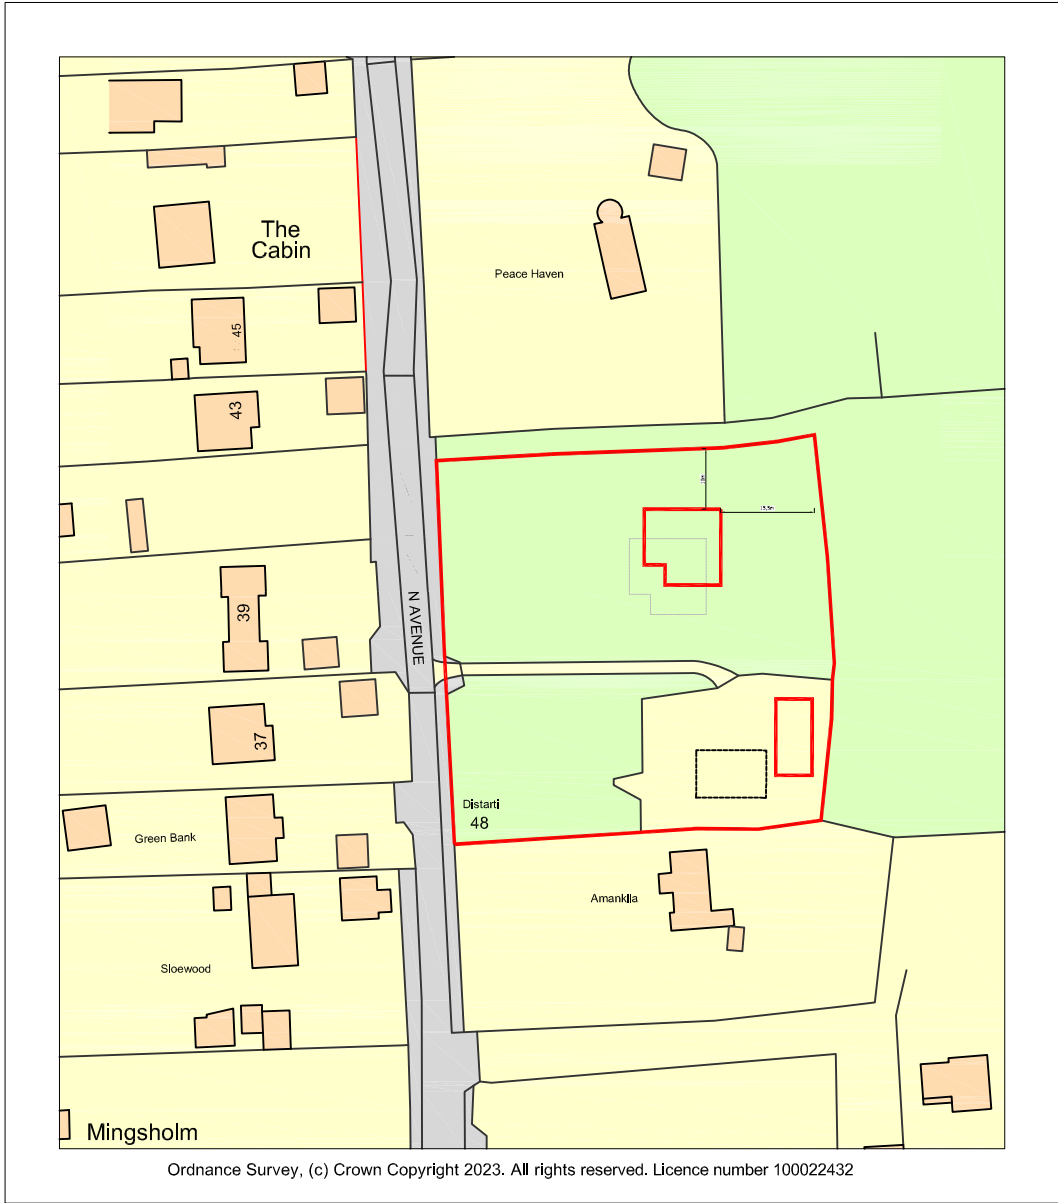


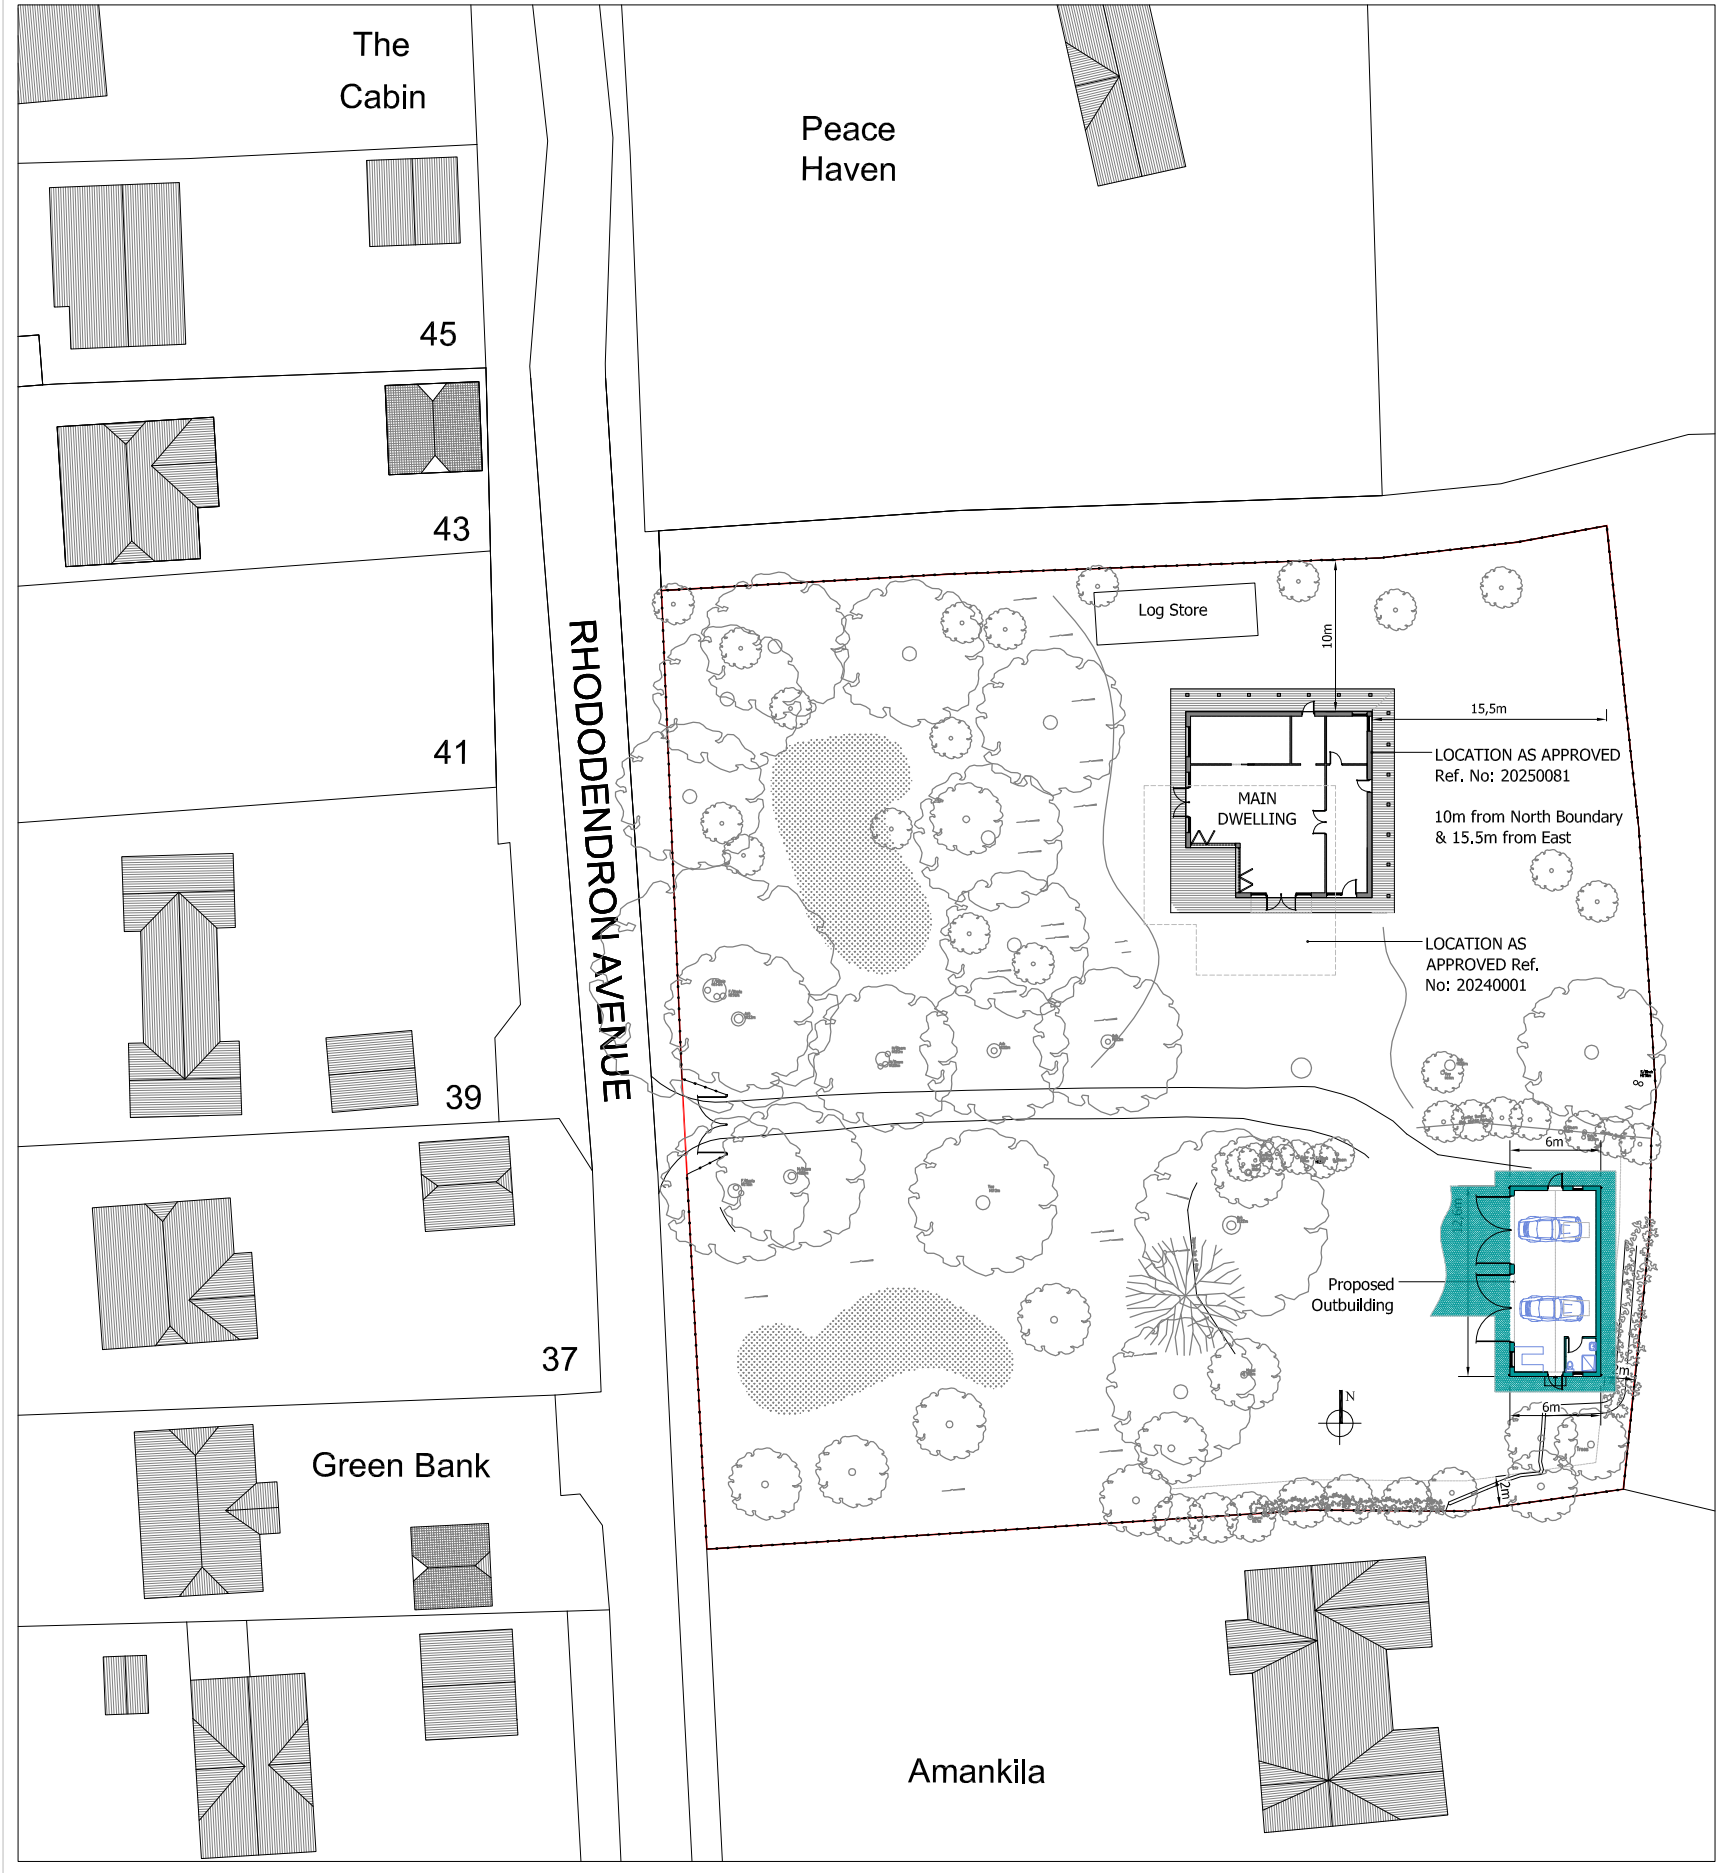

LOCATION PLAN
scale 1:1250

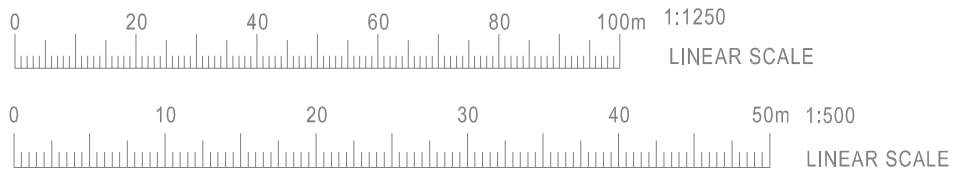

CADGUYS ARCHITECTURAL SERVICES		Project: DISTARTI, 48 RHODODENDRON AVENUE, MEOPHAM, GRAVESEND, DA13 OTT						Rev	Date	Details	Dimensions to be verified on site by contractor prior to commencement of work <
---------------------------------------	--	--	--	--	--	--	--	-----	------	---------	--