




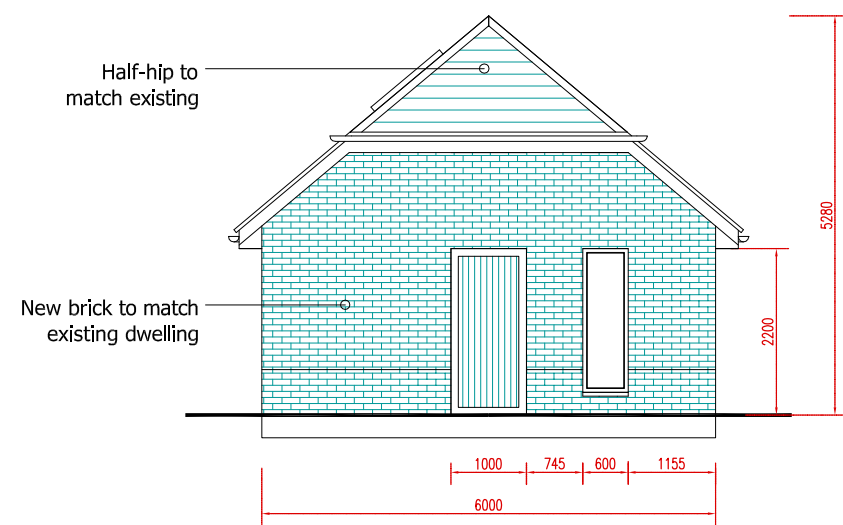


**PROPOSED SIDE
ELEVATION (SOUTH)**
scale 1:100

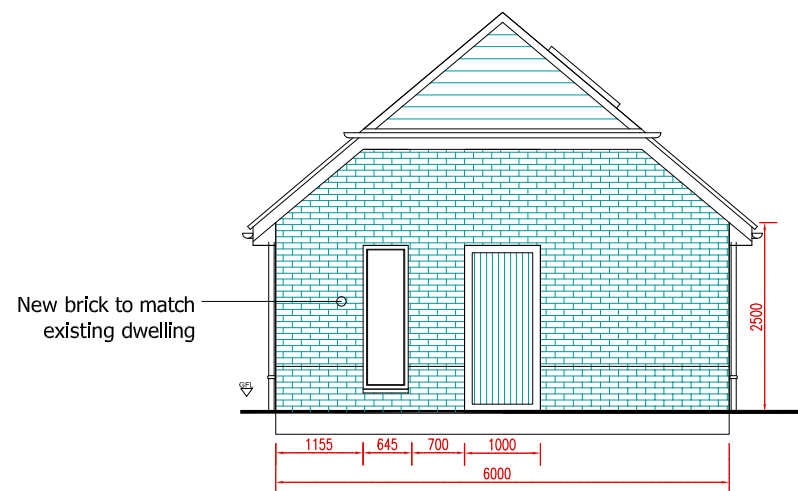

**PROPOSED SIDE
ELEVATION (NORTH)**
scale 1:100

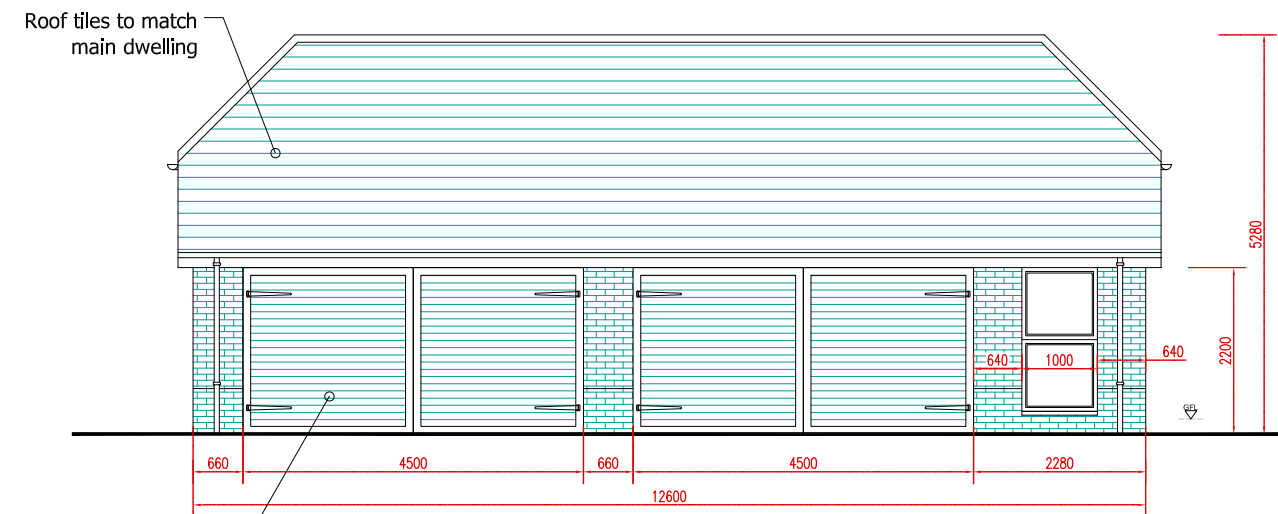

**PROPOSED FRONT
ELEVATION (WEST)**
scale 1:100

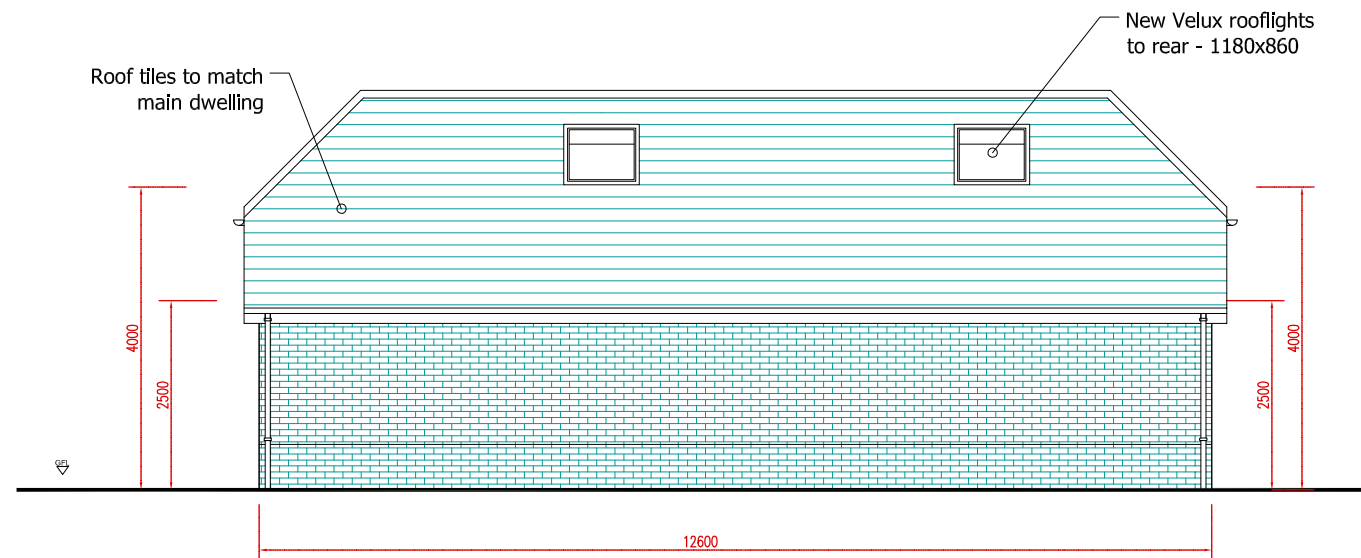

**PROPOSED REAR
ELEVATION (EAST)**
scale 1:100



CADGUYS ARCHITECTURAL SERVICES



15-17 Middle Street,
Brighton, BN1 1AL
T: 0751 20 90 919
E: Sonny@cadguys.co.uk
W: www.cadguys.co.uk

Project

DISTARTI, 48 RHODODENDRON AVENUE, MEOPHAM, GRAVESEND, DA13 0TT

Drawing Title

Proposed Elevations Out Building

Date

AUG-2026

Scale

1:100/A3

Project No.

CG-284

Drawing No.

OB/03

Drawn by/Checked by

HD

Rev

Date

Details

A

140426

Prepared for Householder app

B

120626

Revised as per council suggestion

C

120826

Revised as per council suggestion

Dimensions to be verified on site
by contractor prior to
commencement of work

This is the copyright of the practice
and may not be reproduced in part
or in whole without the prior
written consent of the practice.