



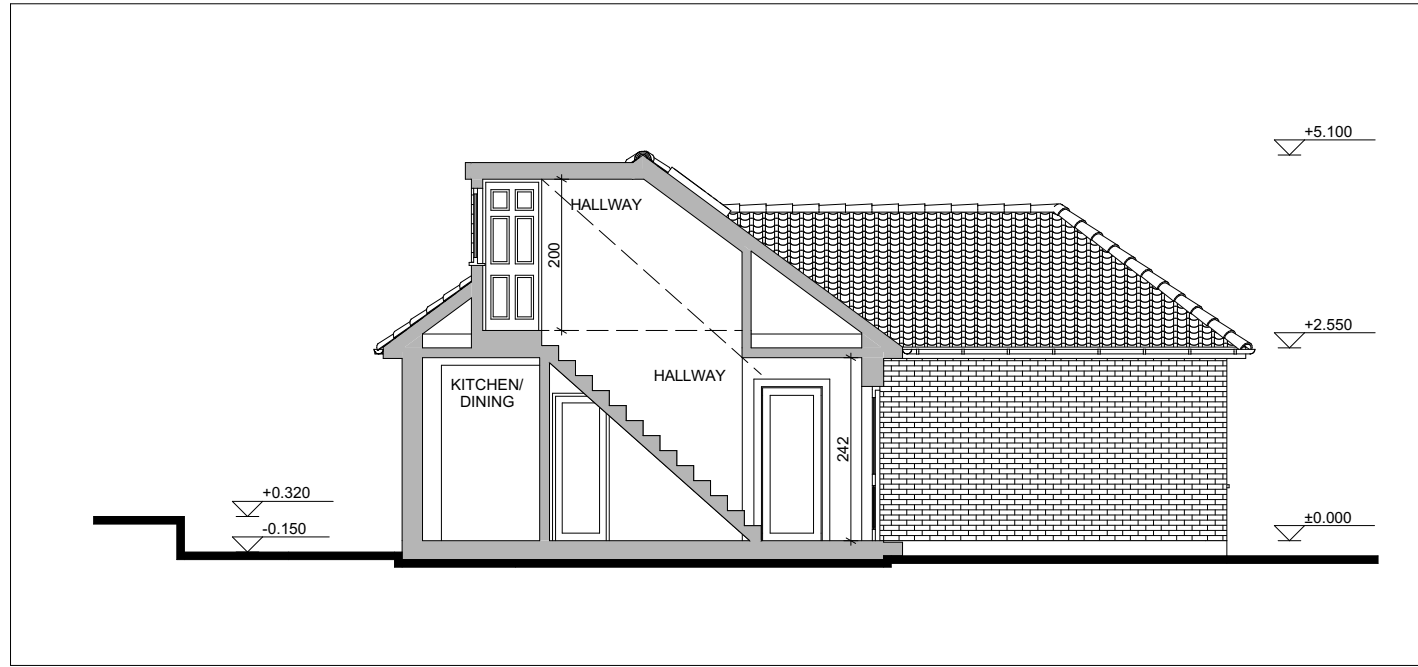


SECTION AA EXISTING

1:100

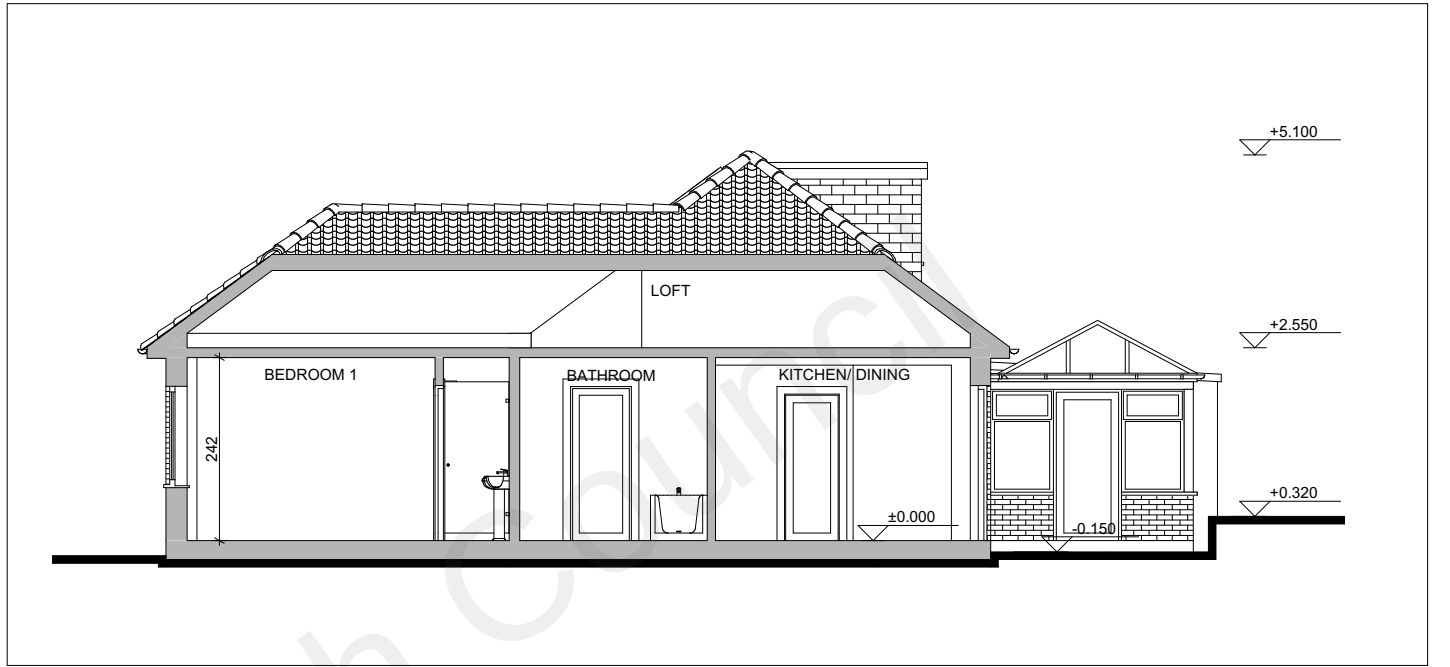


SECTION CC EXISTING

1:100

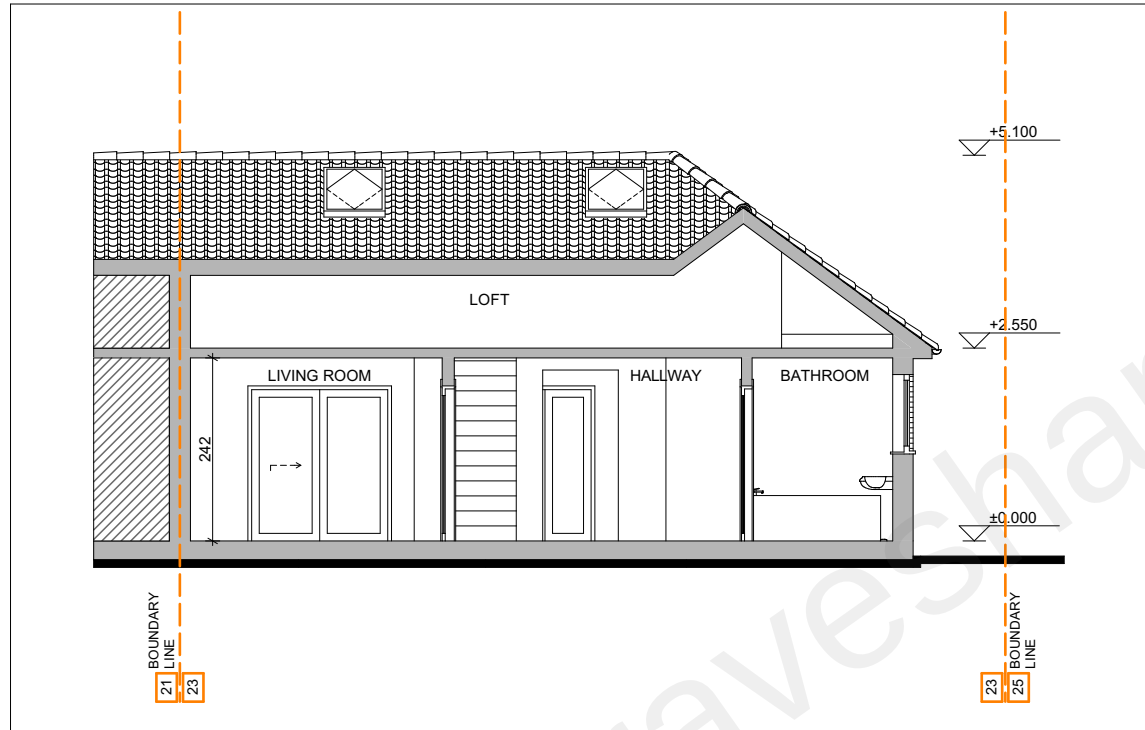


SECTION BB EXISTING

1:100

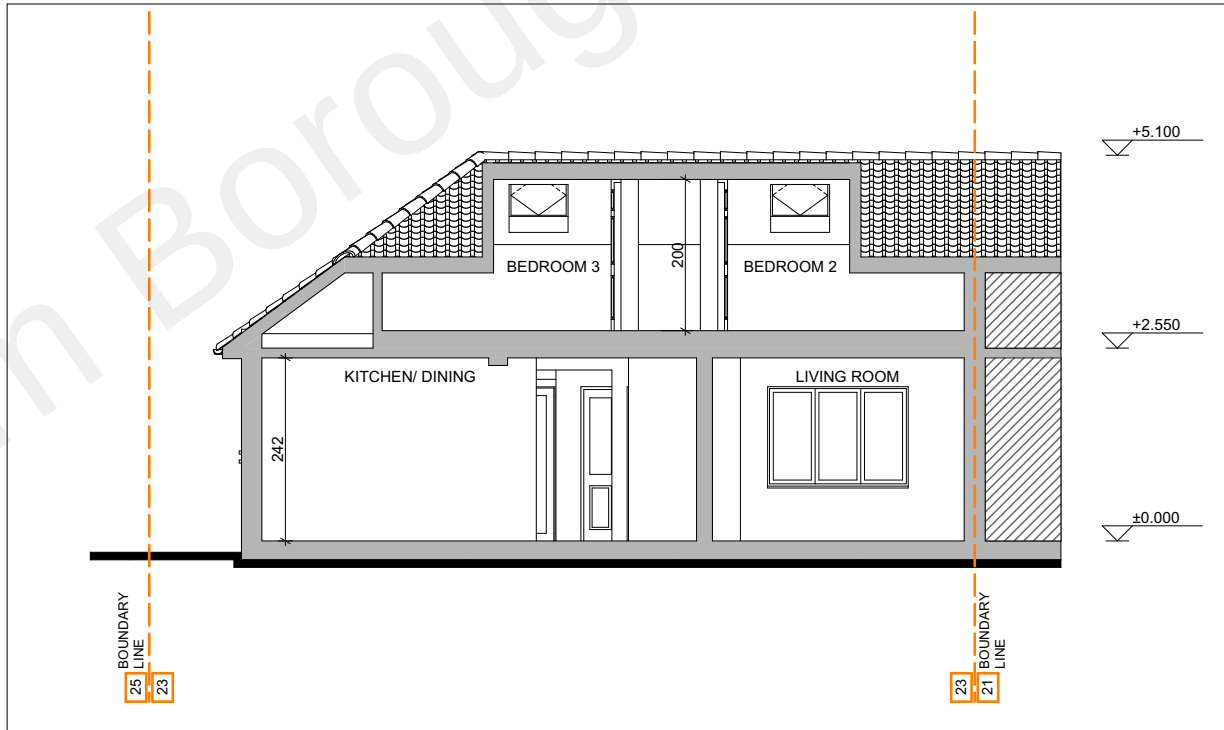

SECTION DD EXISTING

1:100

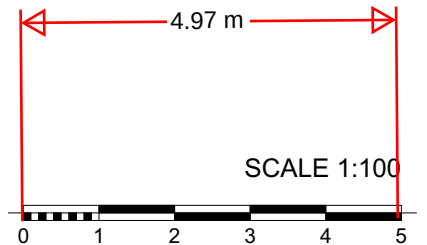

Revision History Code Date



Client

DEIVIS JANKUS

Project name and site address

SINGLE STOREY REAR EXTENSION
23 THE RISE, GRAVESEND DA12 4BX

Drawing Name

SECTIONS EXISTING

Drawing Status

PLANNING

Modified by Date

VN 15.07.2021

Drawing Scale

1:100@A3

Layout ID Revision

2110_PLN_04 0

This drawing and design is copyright and must not be reproduced in part or in whole without prior written consent.
Contractors must verify all dimensions on site before commencing work.
Any discrepancies in the drawing must be reported to the Agent.
The contractors are to check all dimensions, drain runs and general conditions on site before commencing work. All works are to be carried out in accordance with current building regulations, British standards, code of practice and local authority requirements.
Do not setout the building or order materials by scaling the drawings.