



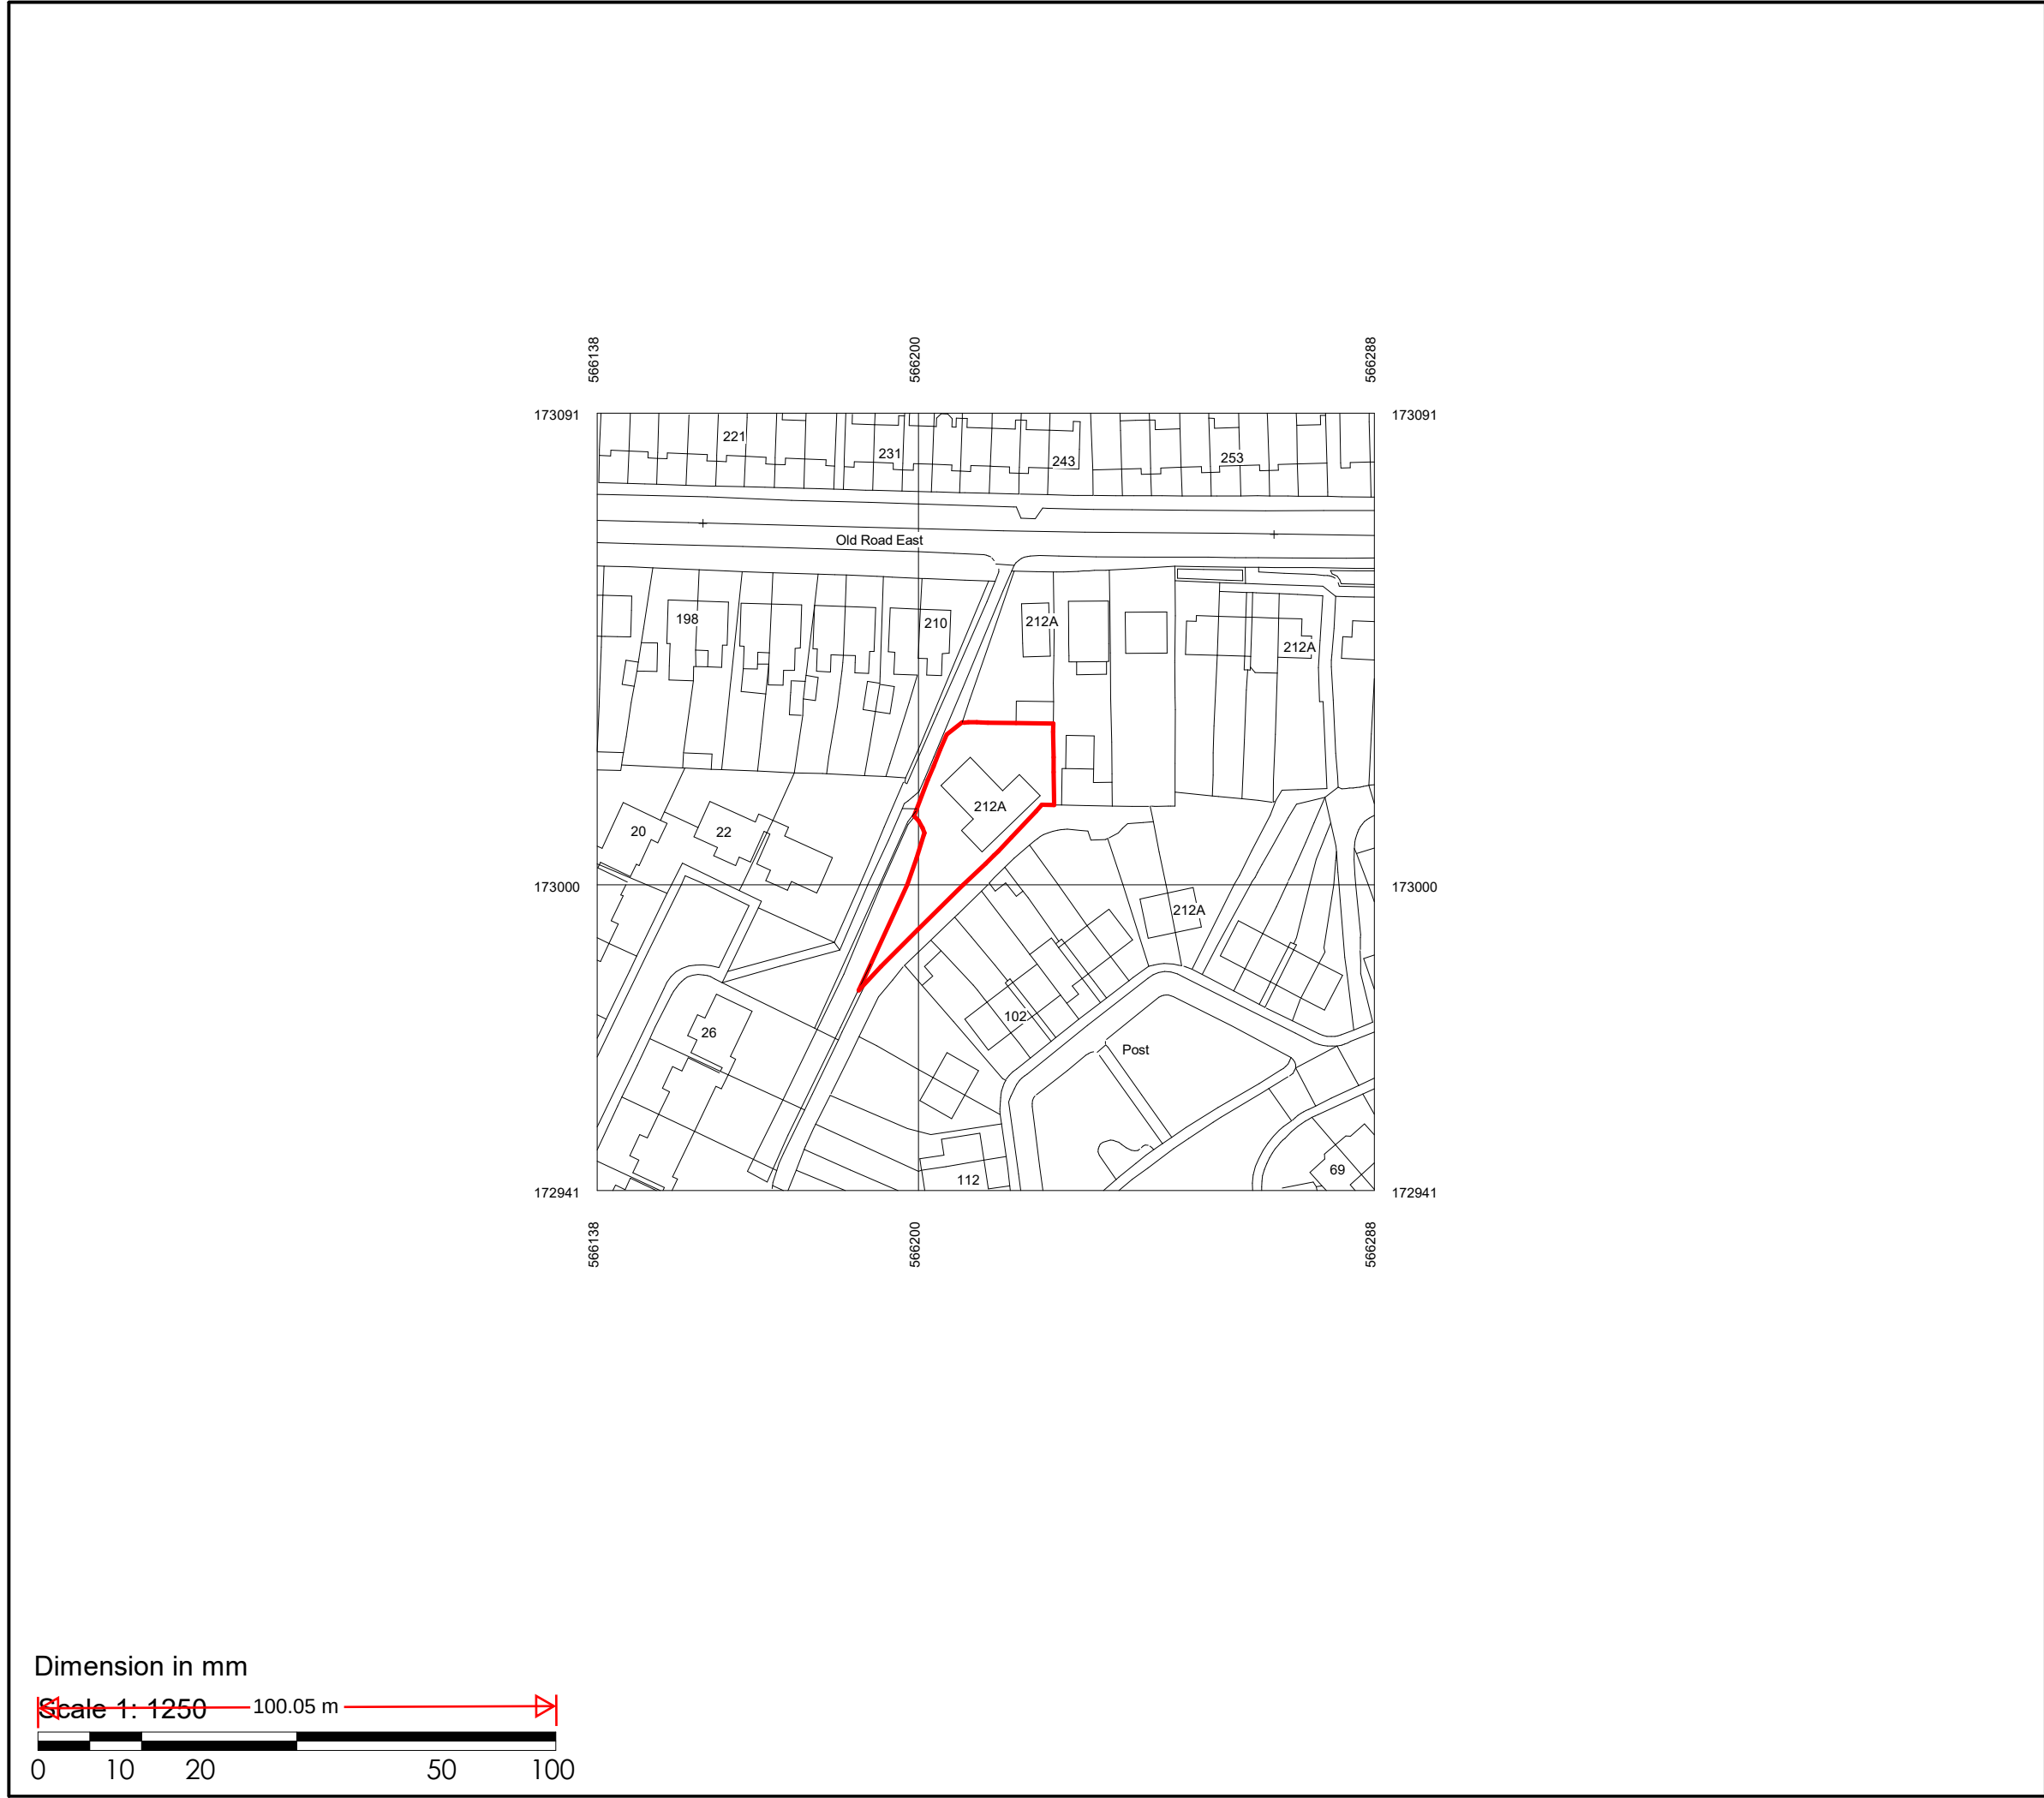

Dimension in mm

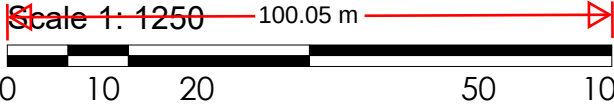


Notes

Designitude Associates LTD take no responsibility for dimensions obtained by scaling from this drawing. Check all dimensions on site before fabrication. If no dimension is shown the recipient must ascertain the dimension specifically from the client or by site measurement and may not rely on the drawing. Supply of the drawing in digital form is solely for convenience and no reliance may be placed on any data in digital form. All data must be checked against hard copy. This drawing is issued for design intent only and should not be used for construction unless stated. Discrepancies or omissions are to be brought to the attention of the design team. This drawing shall not be reproduced in whole or part without prior expressed permission of Designitude Associates LTD.



rev	description	by	check	date
-----	-------------	----	-------	------

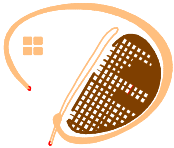

Design-itude Associates

Architecture | Interior Design | Planning
124 City Road - London - EC1V 2NX
+44 (0) 207 459 4964
info@design-itude.com - www.design-itude.com

PROJEC			
212A Old Road East, DA12 1PQ			
DRAWING TITLE			
Location Plan			
LEVEL			STATUS
			Preliminary
SCALE	BY	DATE	REVISION
1 : 1250@A3	MA	17.09.2023	
DRAWING NUMBER			
0131-DIA-XX-00-DR-A-XX-X021			

Protected under copyright 2022 ©
Even after issuing, this drawing is and remains the copy written intellectual property of Invivo Design Limited. As such it is forbidden to reproduce it in part or whole or issue it to third parties without the explicit written permission of Invivo Design Limited. Invivo Design Limited explicitly forbids the issuing of this drawing to its competitors for the purpose of competitive tendering.