


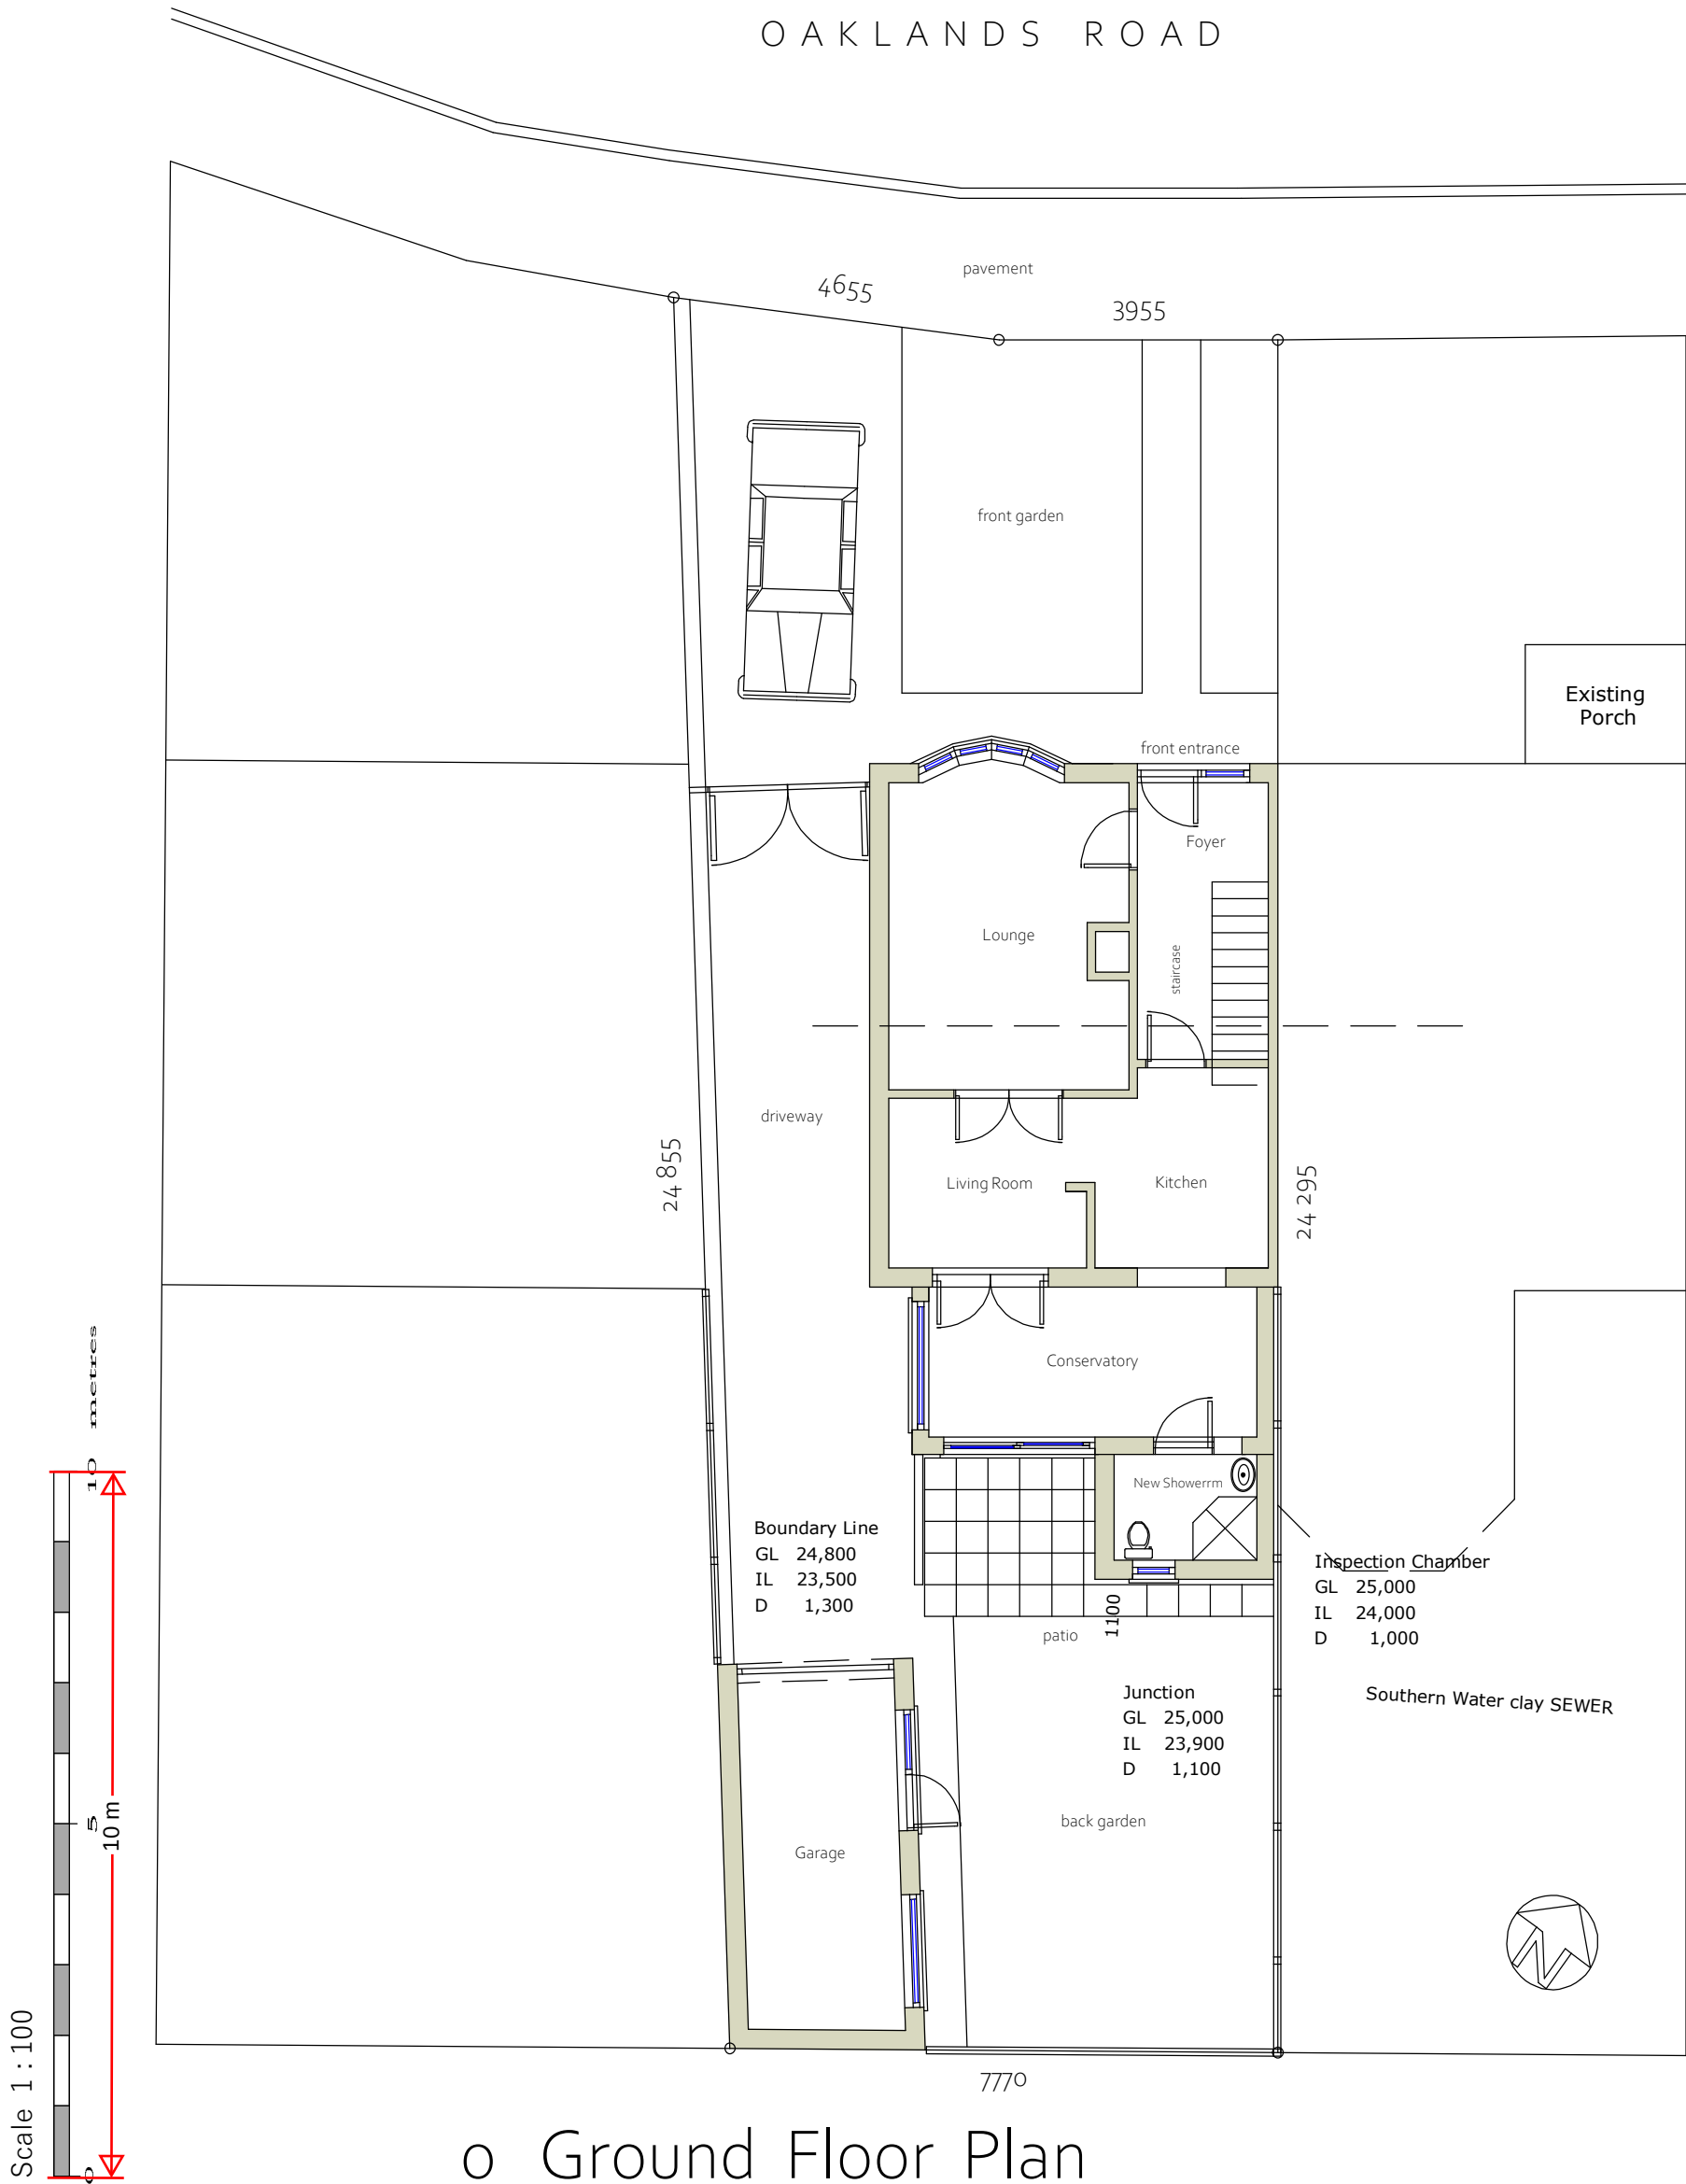

o Ground Floor Plan
Drawing indicating SERWER

NO <
