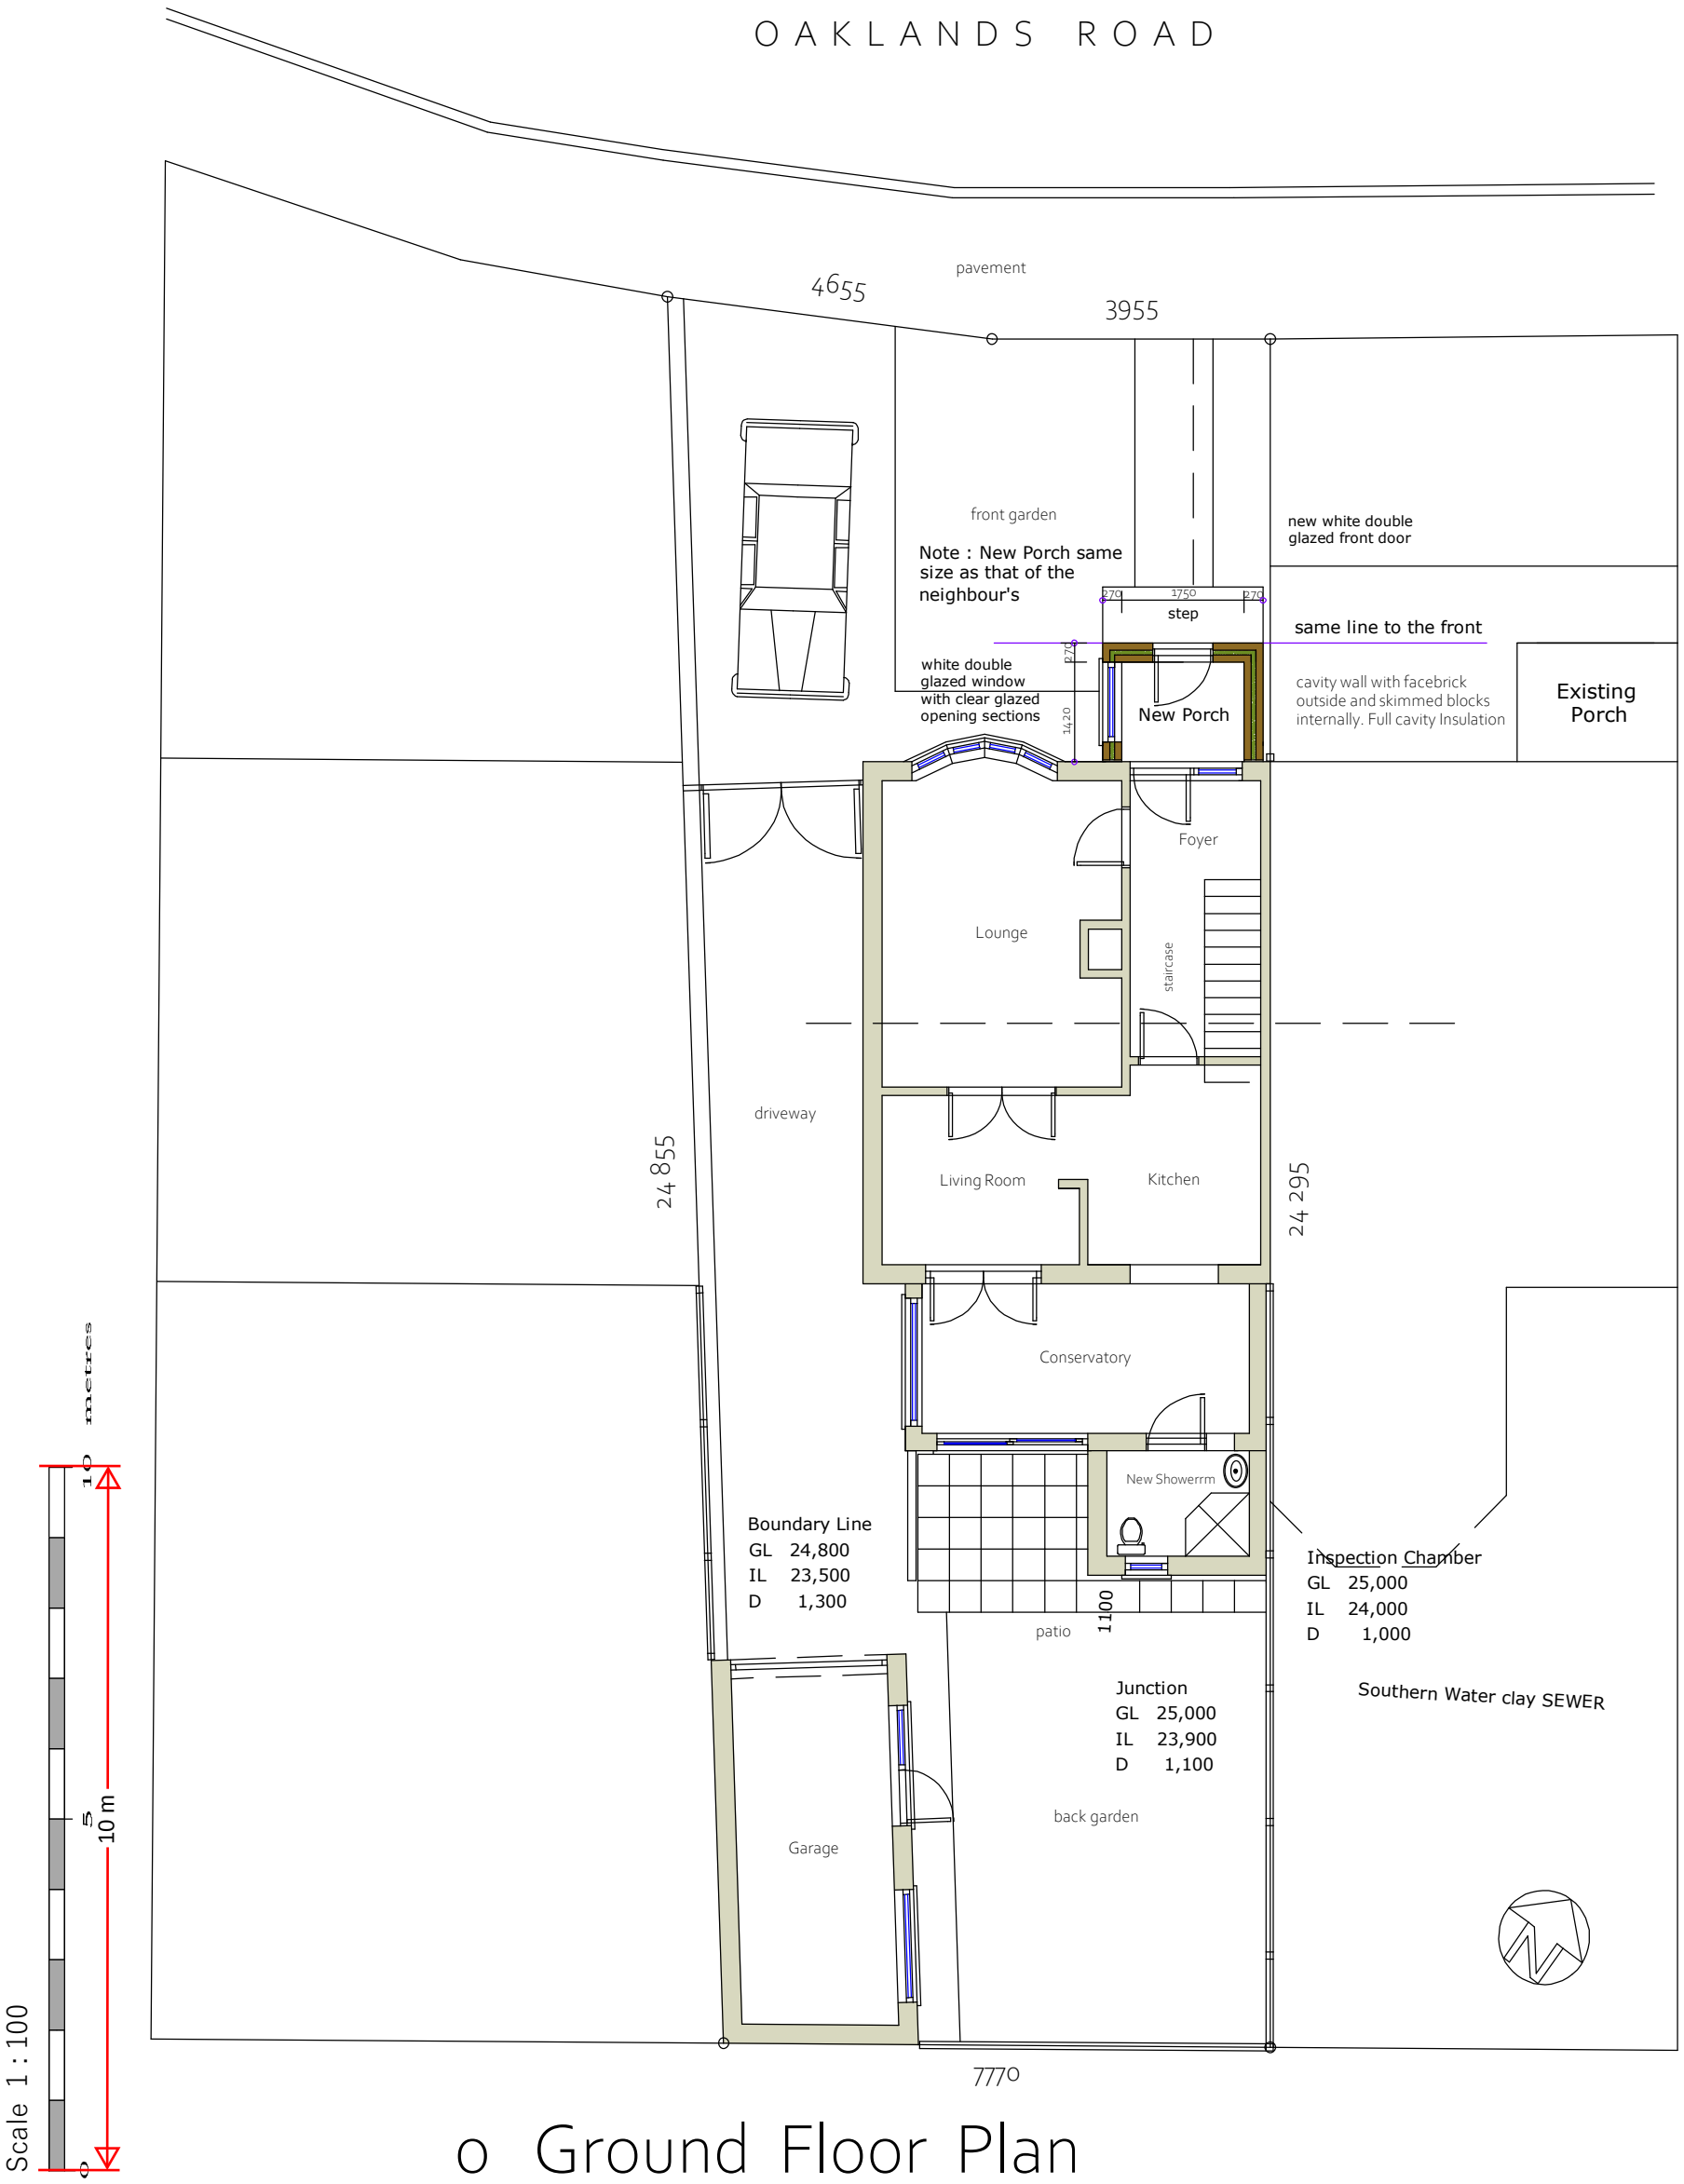

o Ground Floor Plan

NO	TITLE / TIETEL	PROJECT / PROJEK	REFERENCE / VERWYS	
04	Proposed Ground Floor Plan DRAWN CJC GETEKEN SCALE SKAAL 1:100	House More 30 Oaklands Road Northfleet DA11 8PA New Front Porch		CHRISTOPHER COWLEY AND ASSOCIATES 079-86340719 c.cowley@tiscali.co.uk