
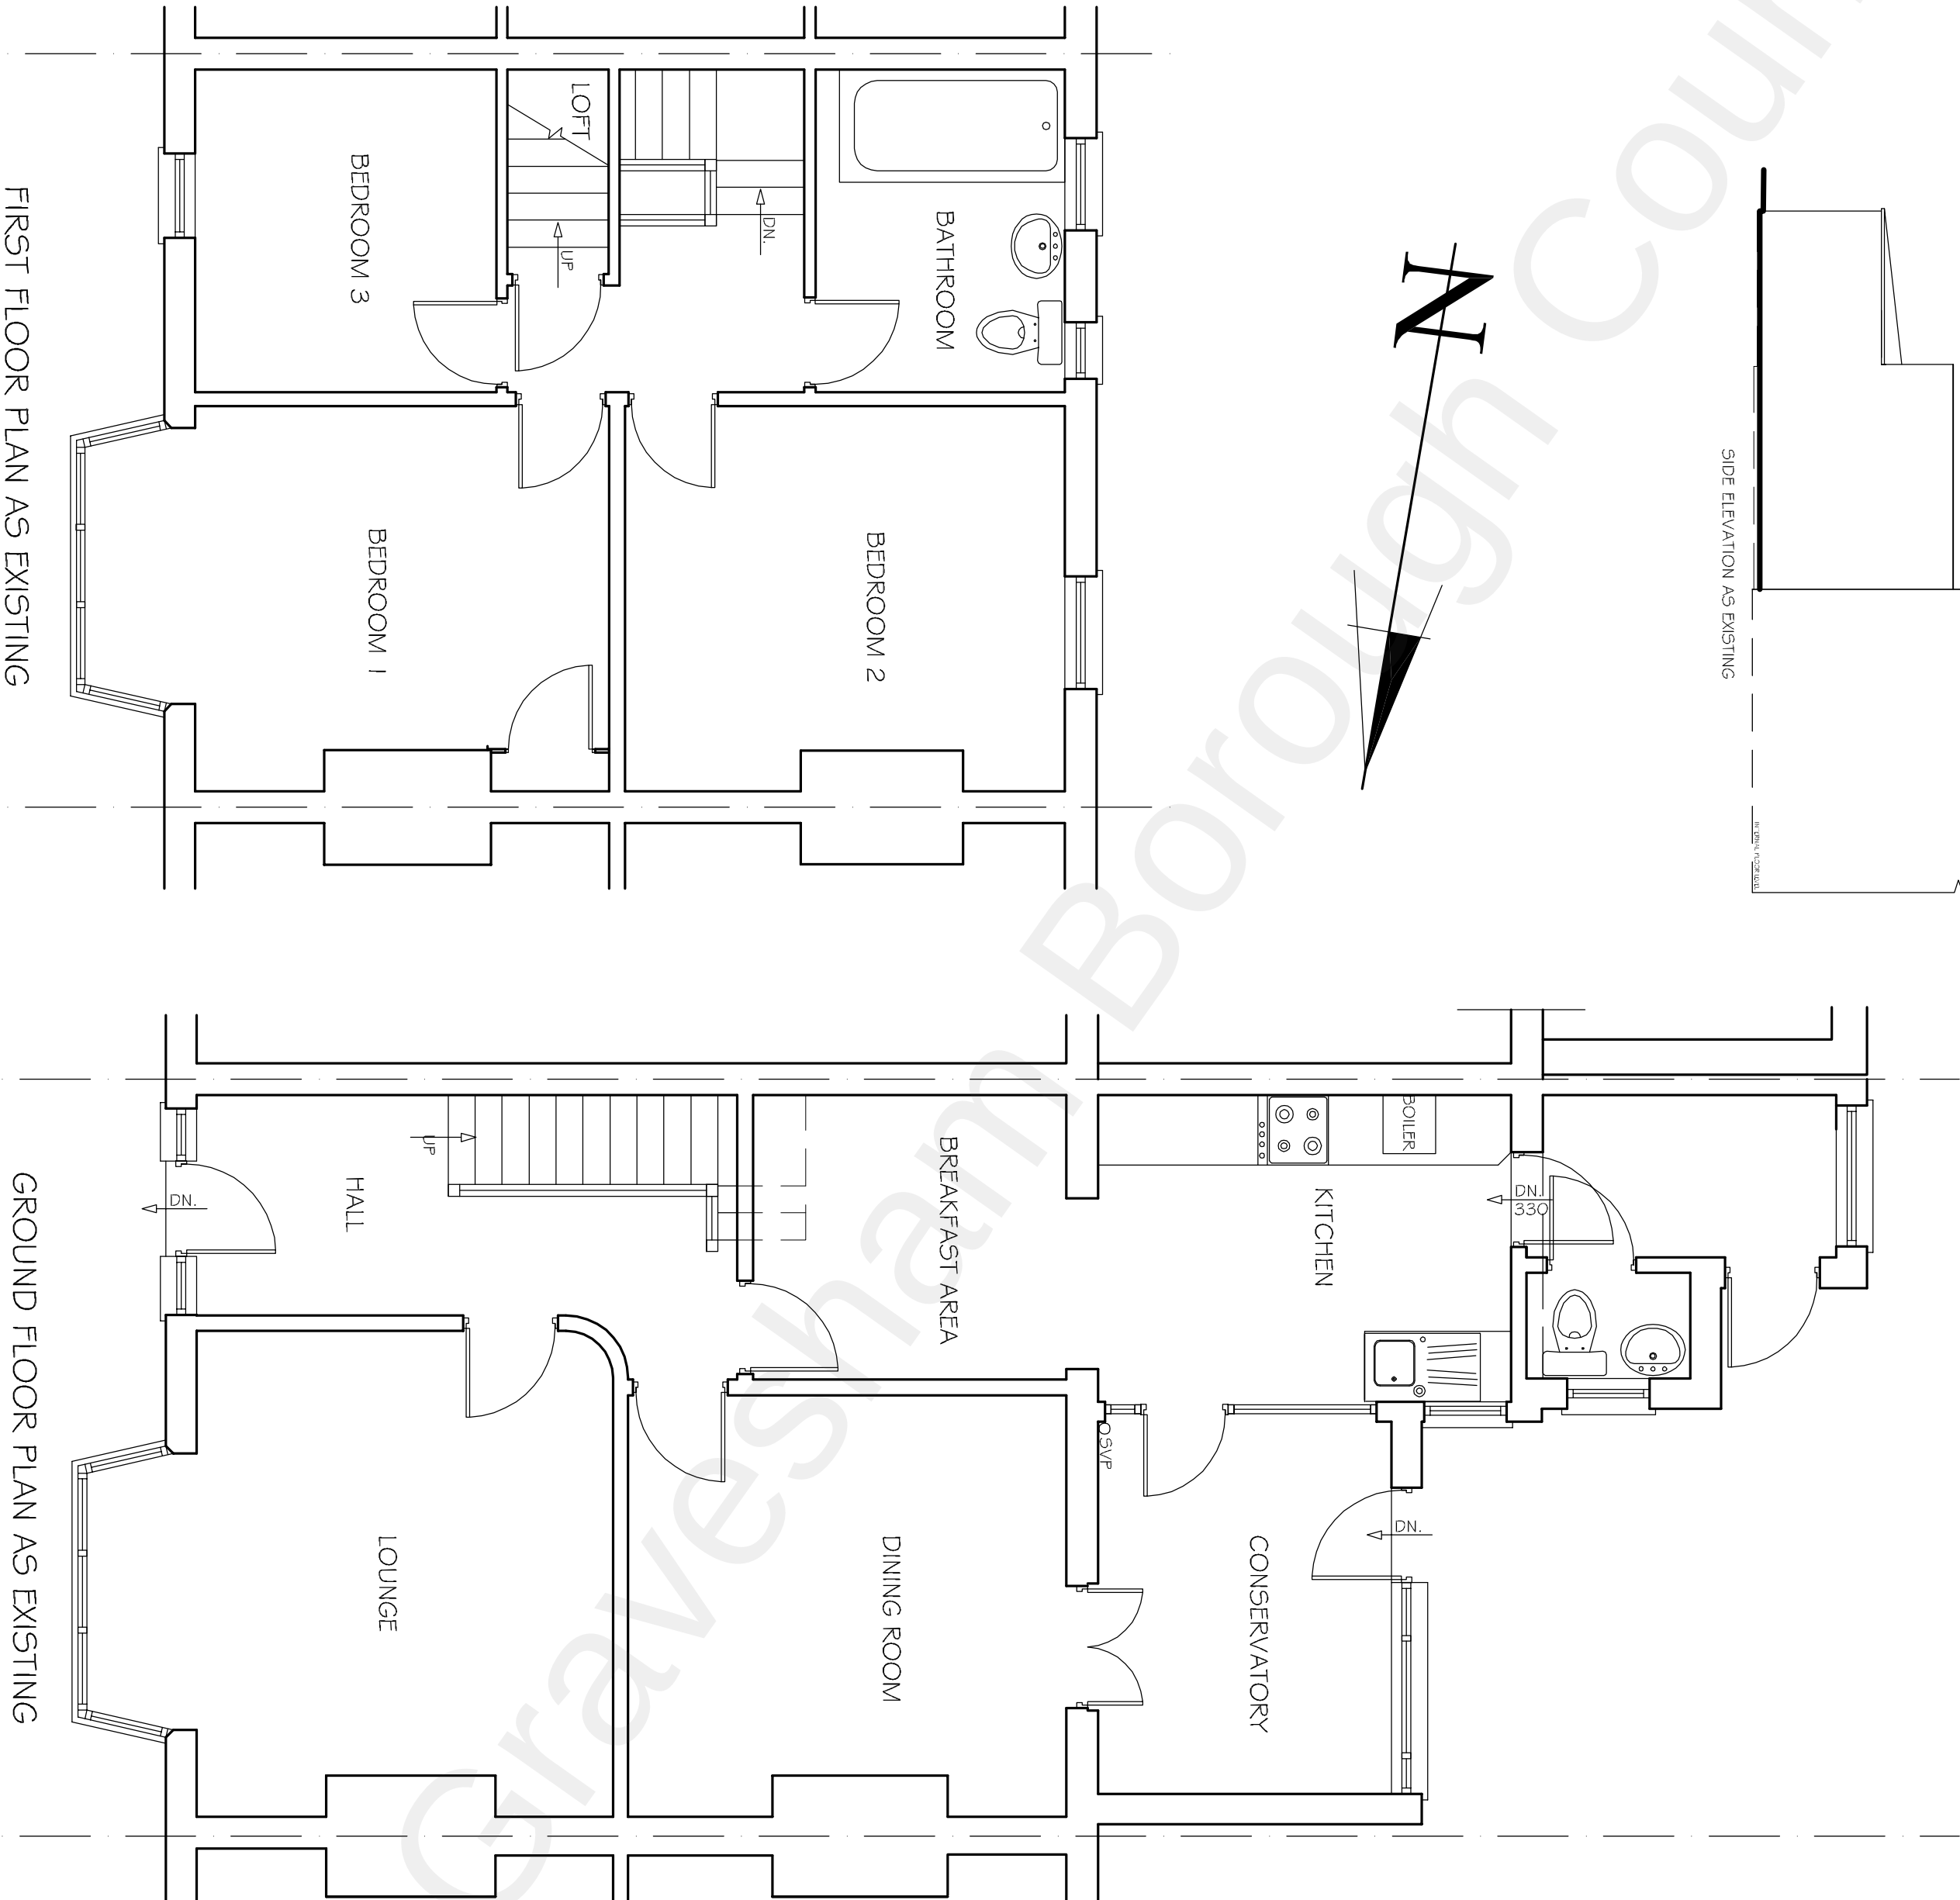
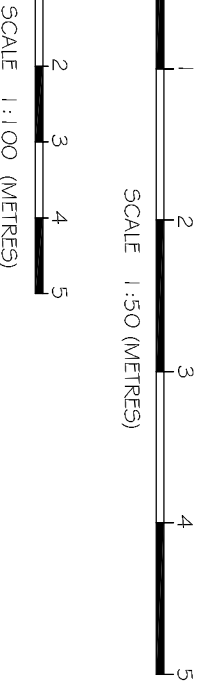
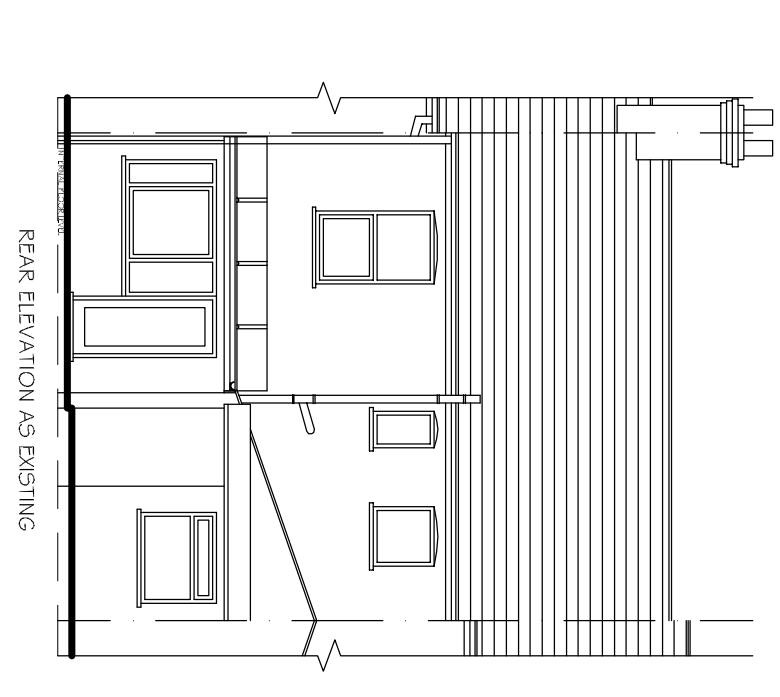
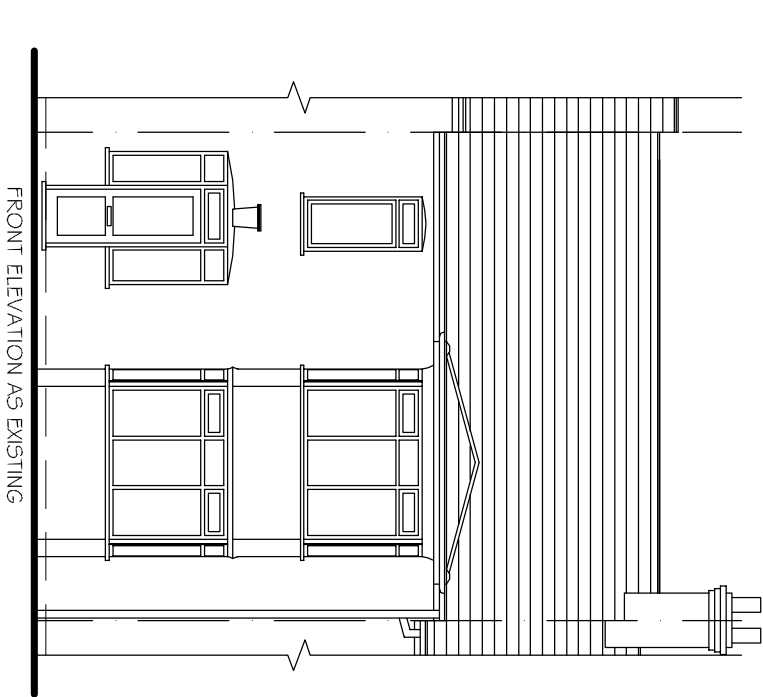


NOTES

- 1. Any errors or omissions must be reported to the Project Surveyor without delay.
- 2. All dimensions are to be checked and verified on site by the contractor prior to any works commencing.
- 3. This drawing must not be scaled under any circumstance. If in doubt ask.
- 4. This Drawing is Copyright of C4 Design Ltd.

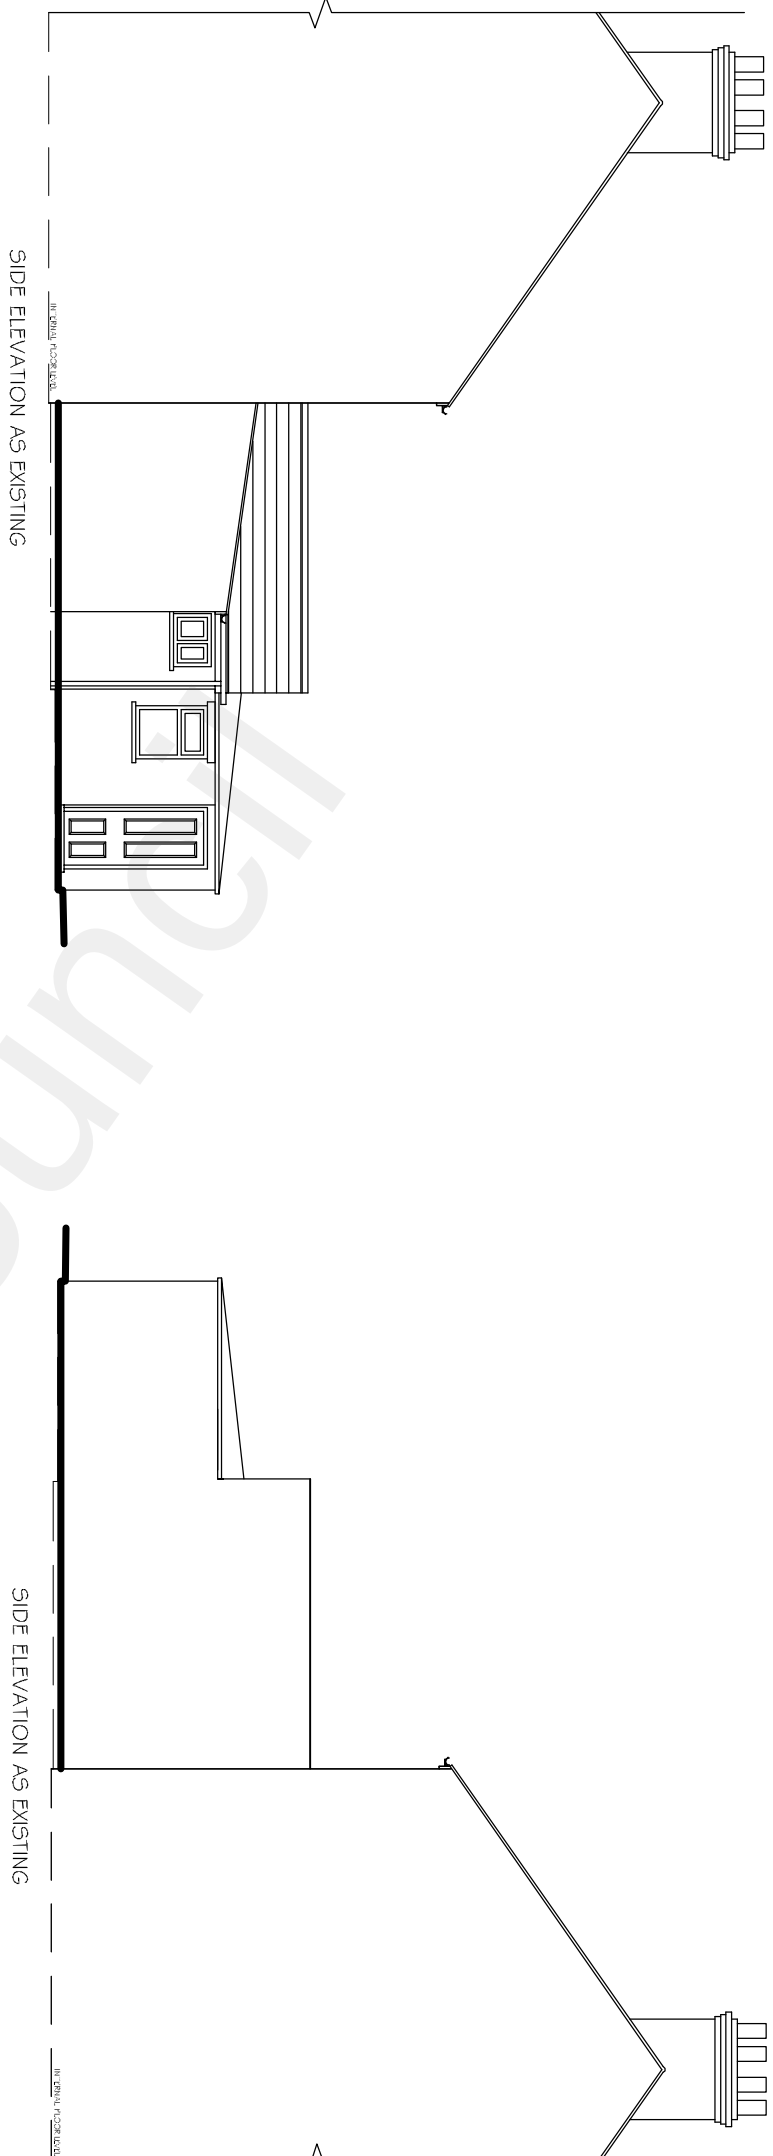

REVISIONS	DATE

Client
WHITNEY WILLIAMS
76 PIER ROAD
GRAVESEND
KENT
DA11 9NA

Project
PROPOSED SINGLE STOREY REAR
EXTENSION TO:
76 PIER ROAD
GRAVESEND
KENT DA11 9NA

Title
PLANS AND ELEVATIONS AS EXISTING.

	Date 13.04.22	Drawn PPC
	Scale 1:50.1:100	Dwg Size A1

C⁴ Design Ltd
TRINITY HOUSE, BULLACE LANE,
DARTFORD, KENT DA11 1BB
Tel: 0203 673 6284 E-Mail: design@c4design.co.uk

Drawing No. 1082-01PL	Revision
---------------------------------	-----------------