

PLANNING



THE GEORGE



PLANNING

Date: 15.01.2024 | Drawn by: LR

Client: M&B Sizzling

Hever Court Road, Singlewell, Gravesend, DA12 5UQ




FRONT ELEVATION A-A




SIDE ELEVATION B-B



REAR ELEVATION C-C

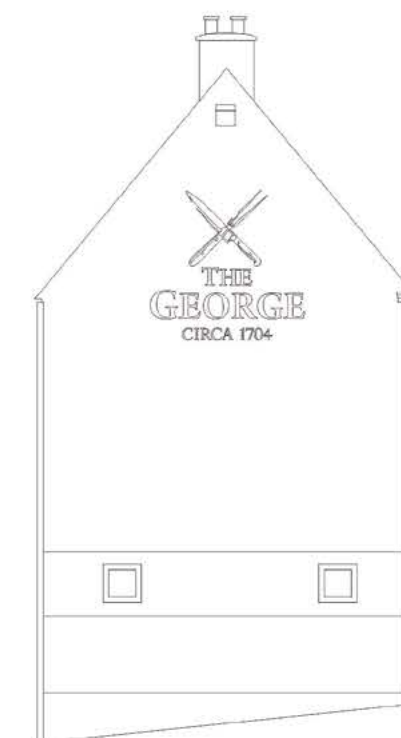

RIGHT HAND GABLE END ELEVATION

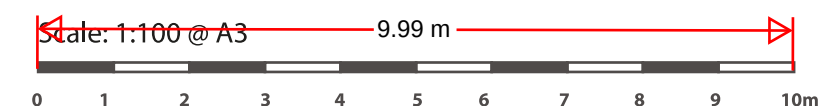




FRONT ELEVATION A-A



SIDE ELEVATION B-B



REAR ELEVATION C-C

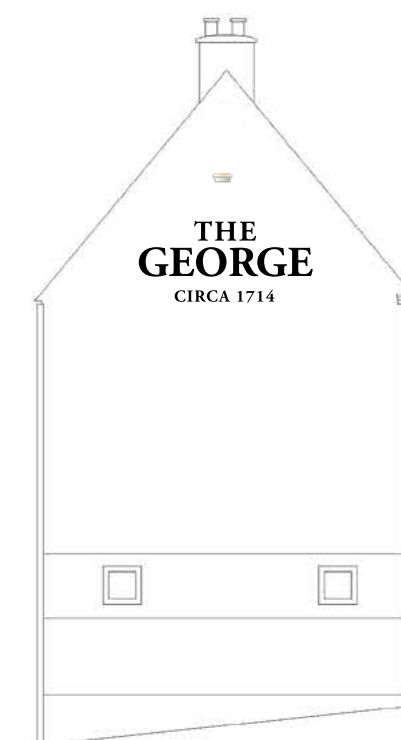

RIGHT HAND GABLE END ELEVATION

Scale: 1:100 @ A3





Dulux
30YY 68/024




Dulux
30YY 46/036



Dulux
09BB 07/008



REFURB EXISTING
MENU CASES

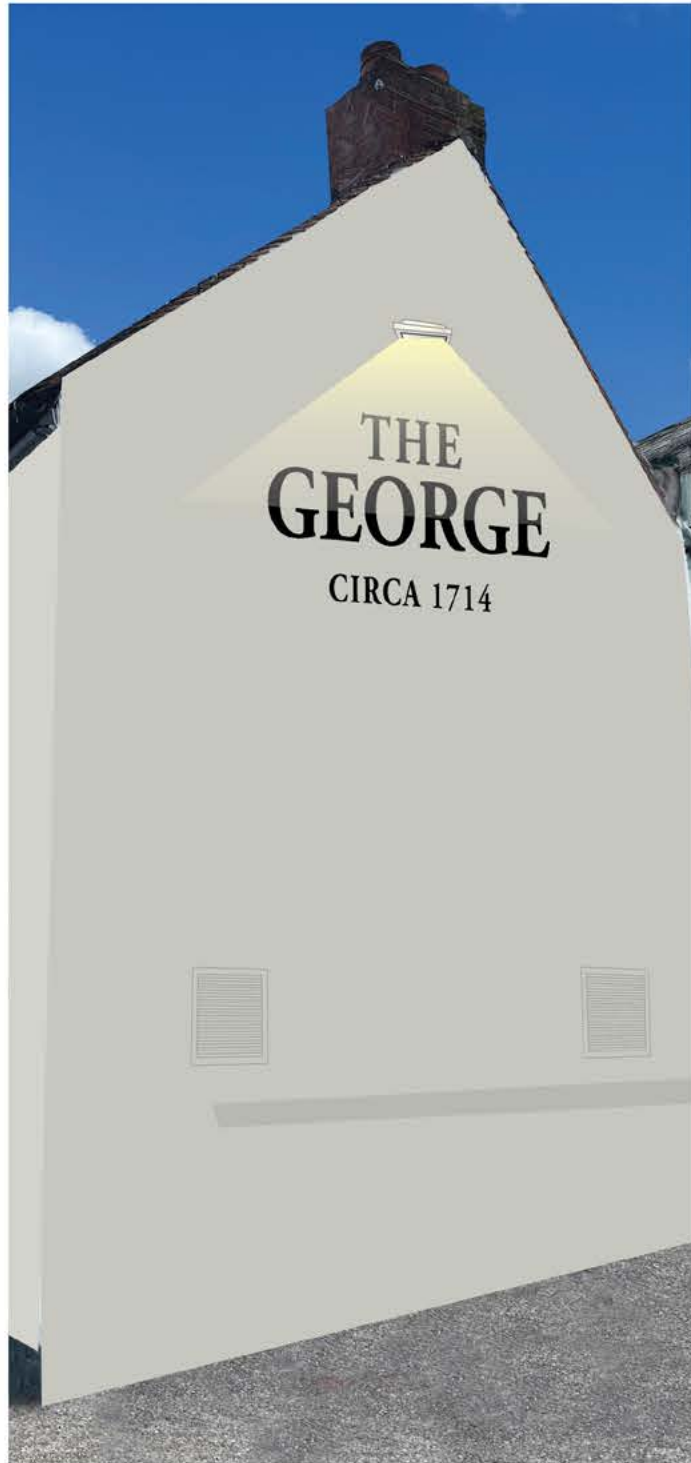

REFURB
EXISTING FASCIA



REFURB EXISTING
HANGING SIGN



Dulux
30YY 68/024



Dulux
30YY 46/036



Dulux
09BB 07/008



RETAIN
EXISTING SIGN

CLEAN
ONLY

MAIN
CONTRACTOR
TO REPLACE
LANTERN





REFURB EXISTING
DOUBLE SIDED SIGN.
REMOVE LOWER PANEL
& REPLACE WITH A PAIR OF
COREX FRAMES

REFURB EXISTING
SINGLE SIDED SIGN






ITEM 1. (1 off)
New double sided correx sign.

Scale 1:20
MCH 350mm
AGL: 1380mm



ITEM 2. (1 off)
Double sided Corex frame.

Scale 1:20
MCH 350mm
AGL: 300mm

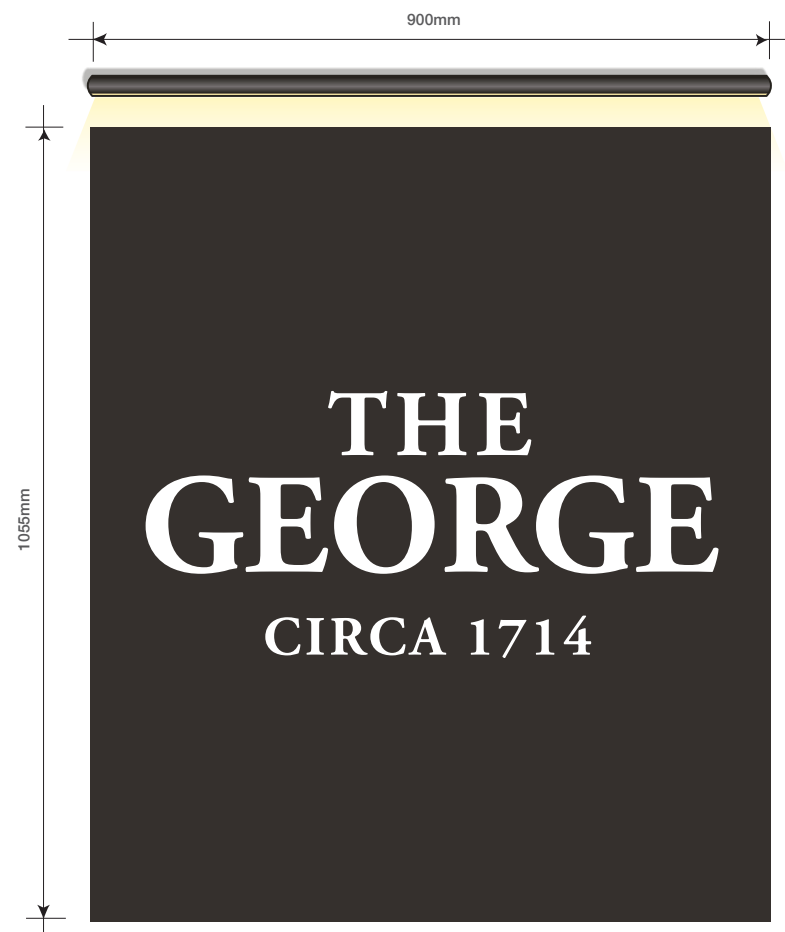

ITEM 3.
Digital print on exsting pictorial.

Illuminated by new LED Trough lights.

Scale 1:10
AGL: 3600mm
MCH: 130mm



ITEM 4.
Signwritten onto wall in black, with
rectangle in white.

Illuminated by X2 Black LED Flood Lights.

Scale 1:25
AGL: 3650mm
MCH: 237.5mm



ITEM 5.
Signwritten onto wall in black.

Illuminated by white LED Flood Light.

Scale 1:20
AGL: 5650mm
MCH: 390mm

