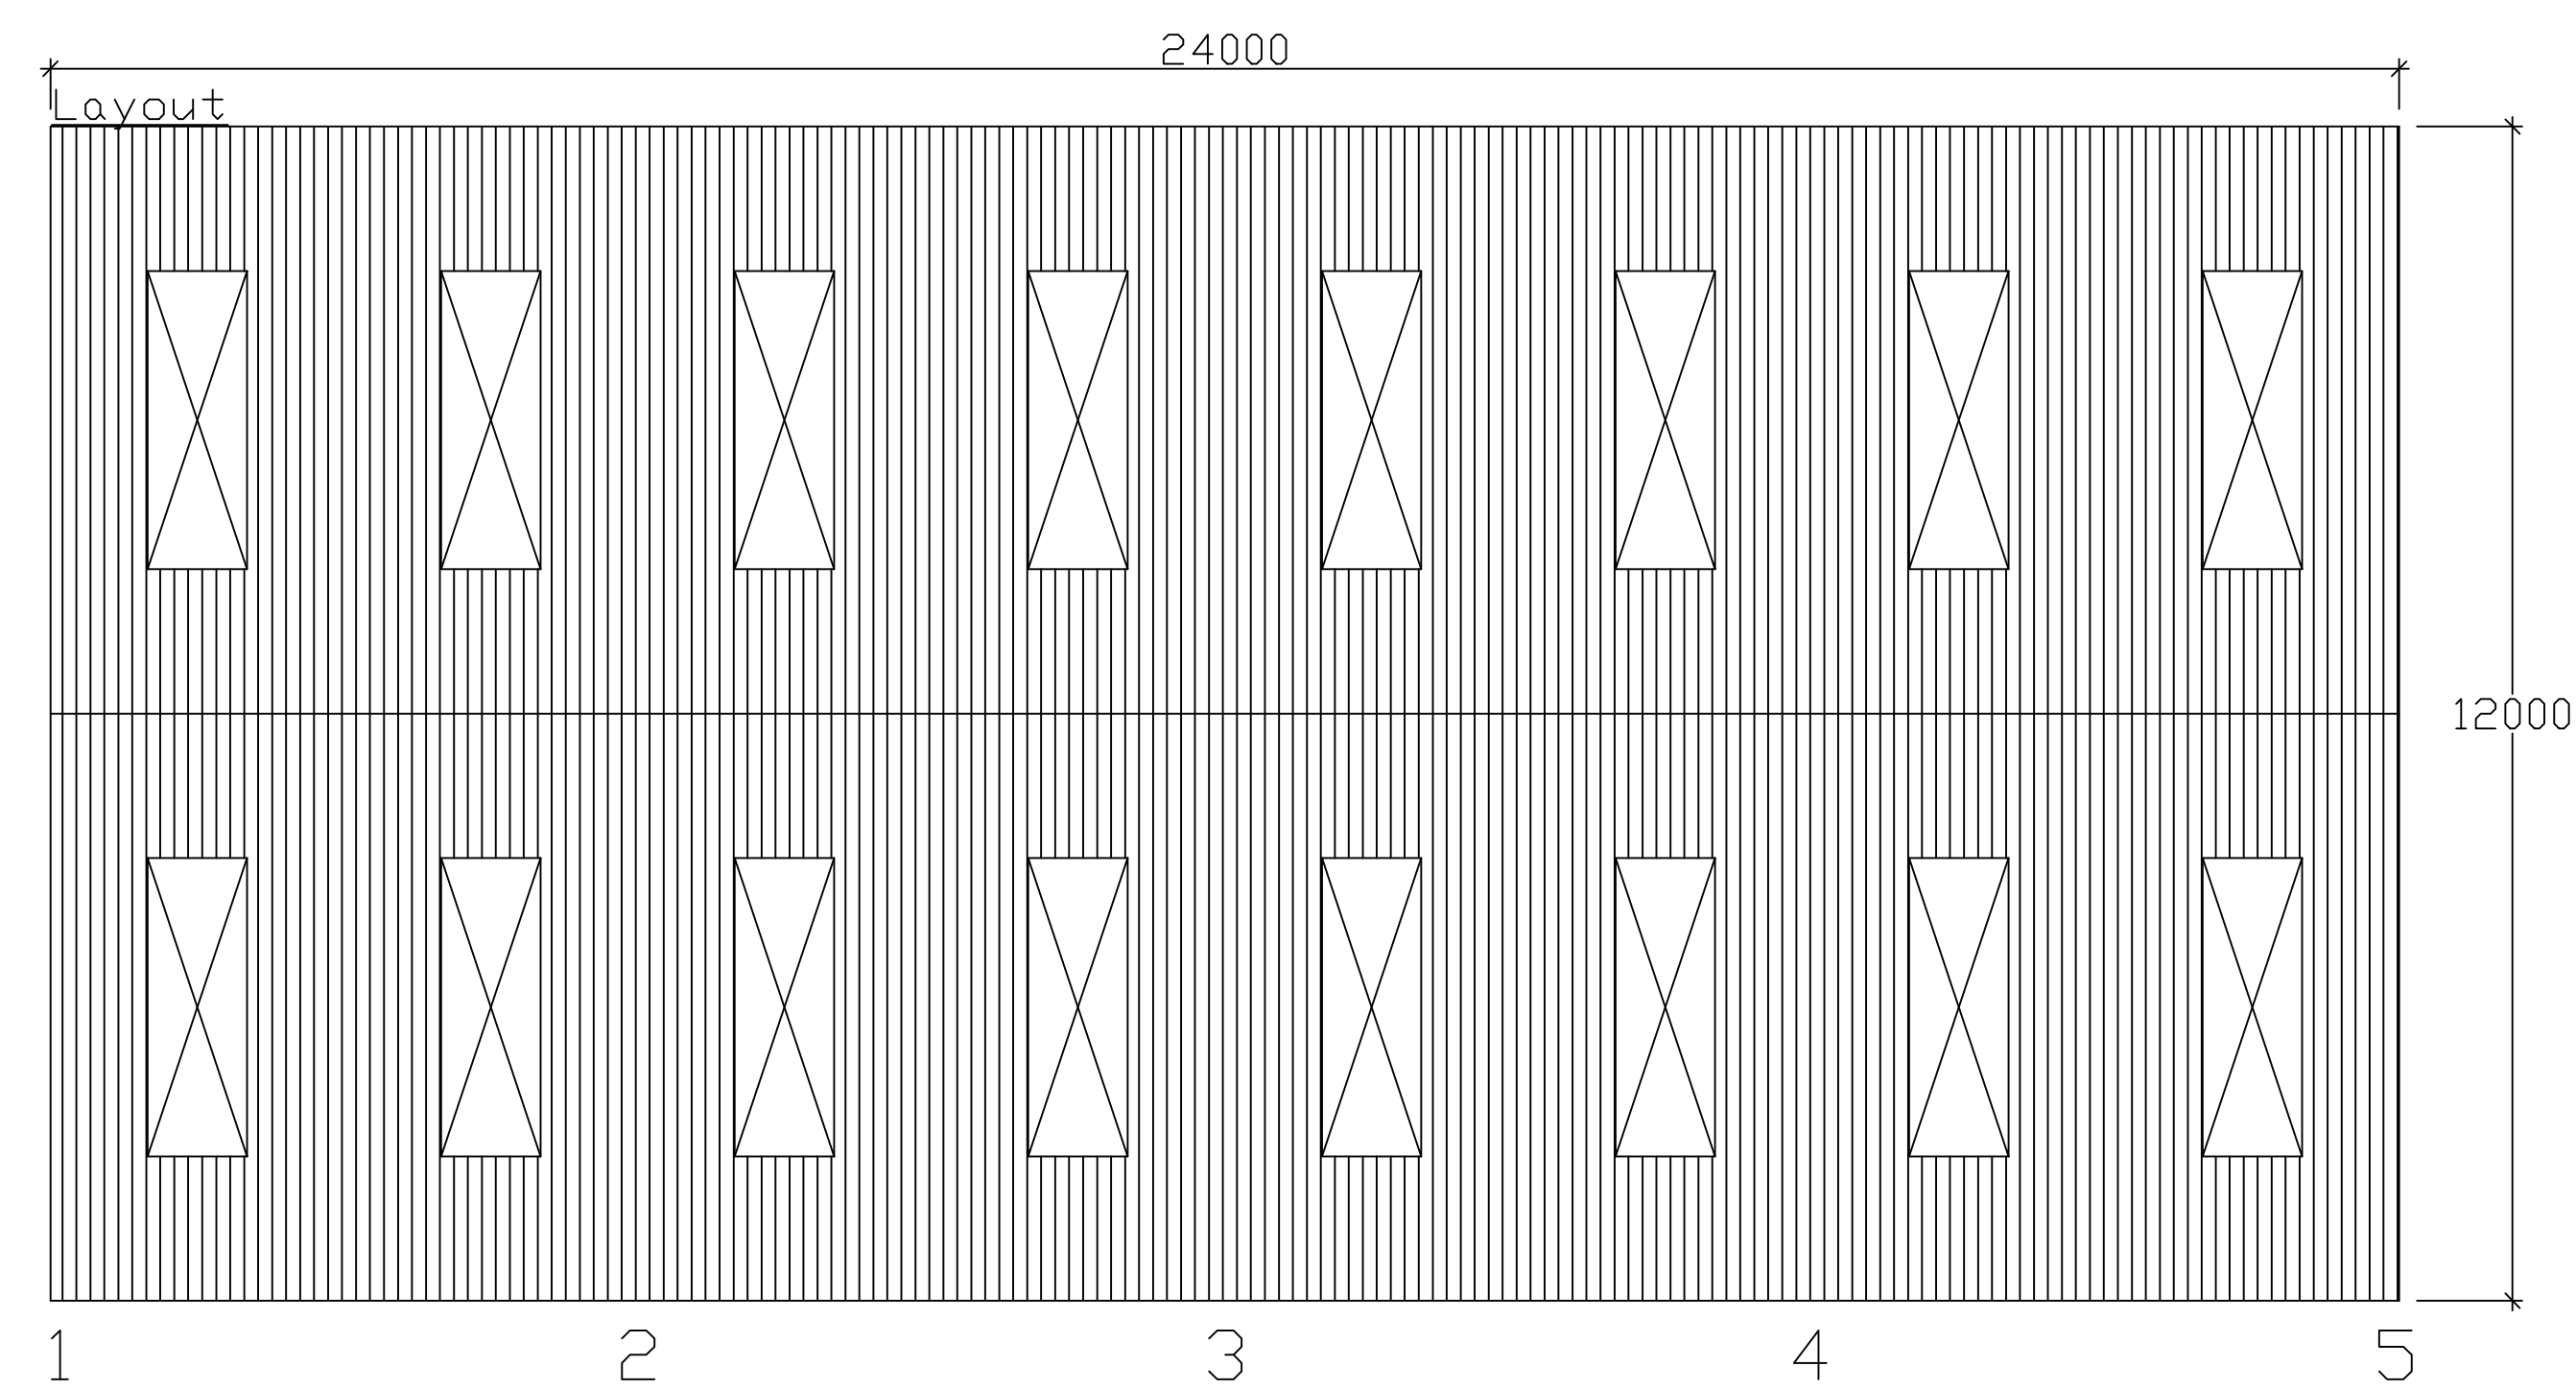
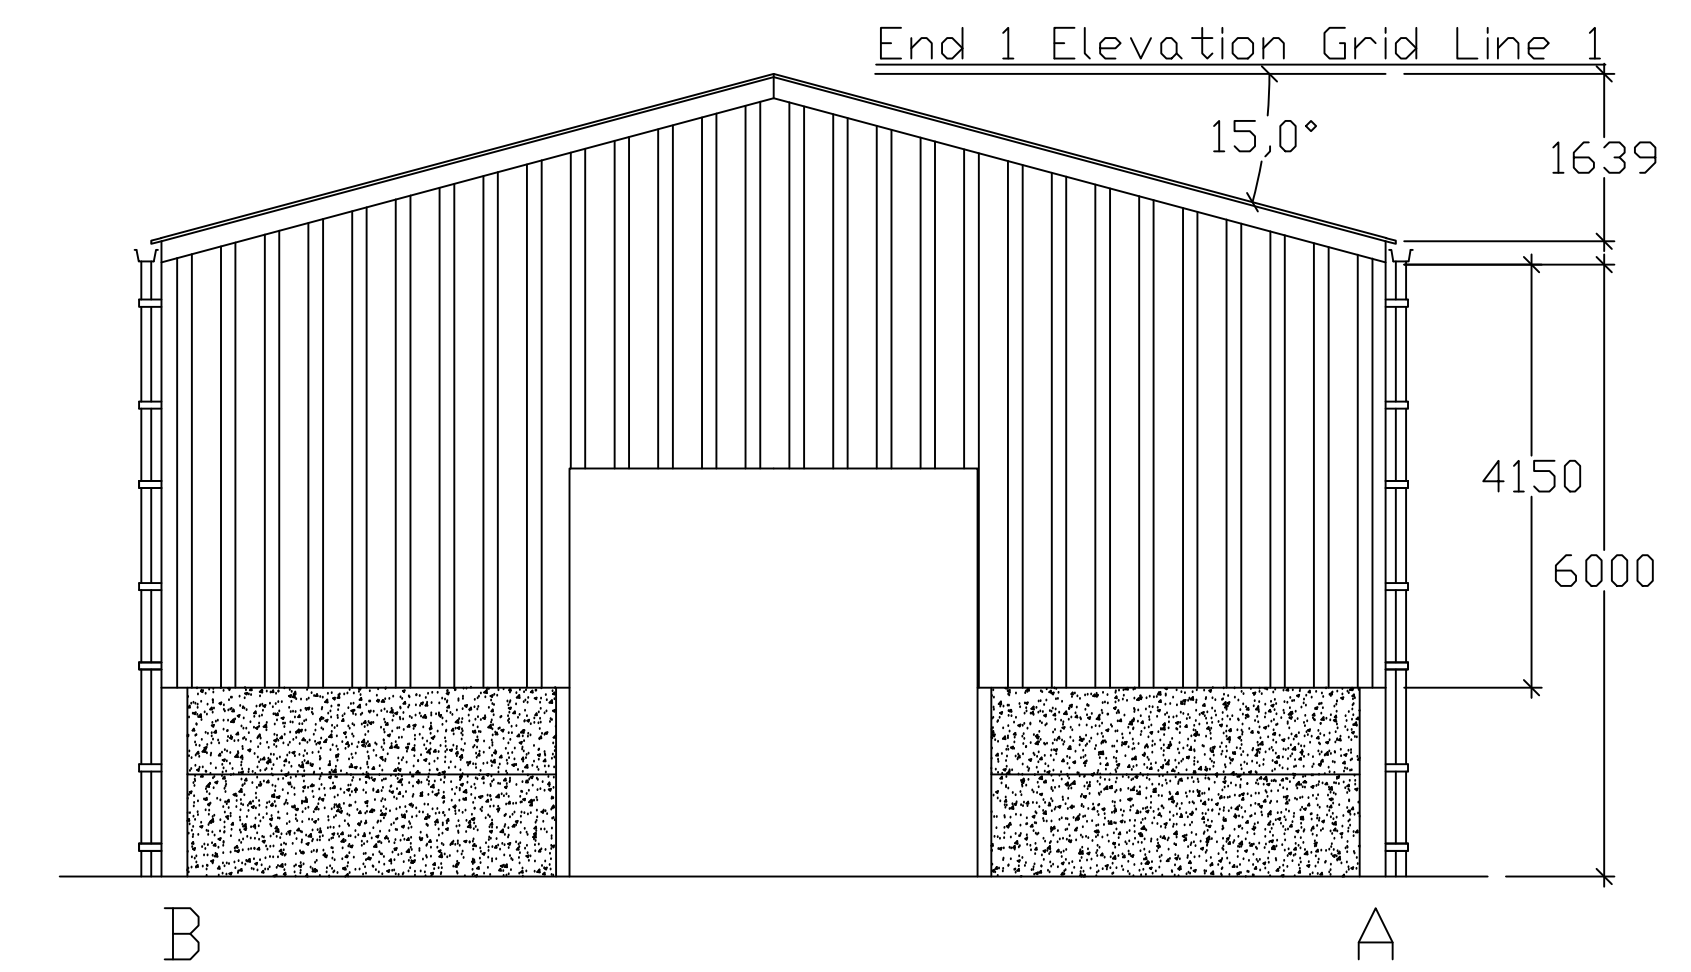
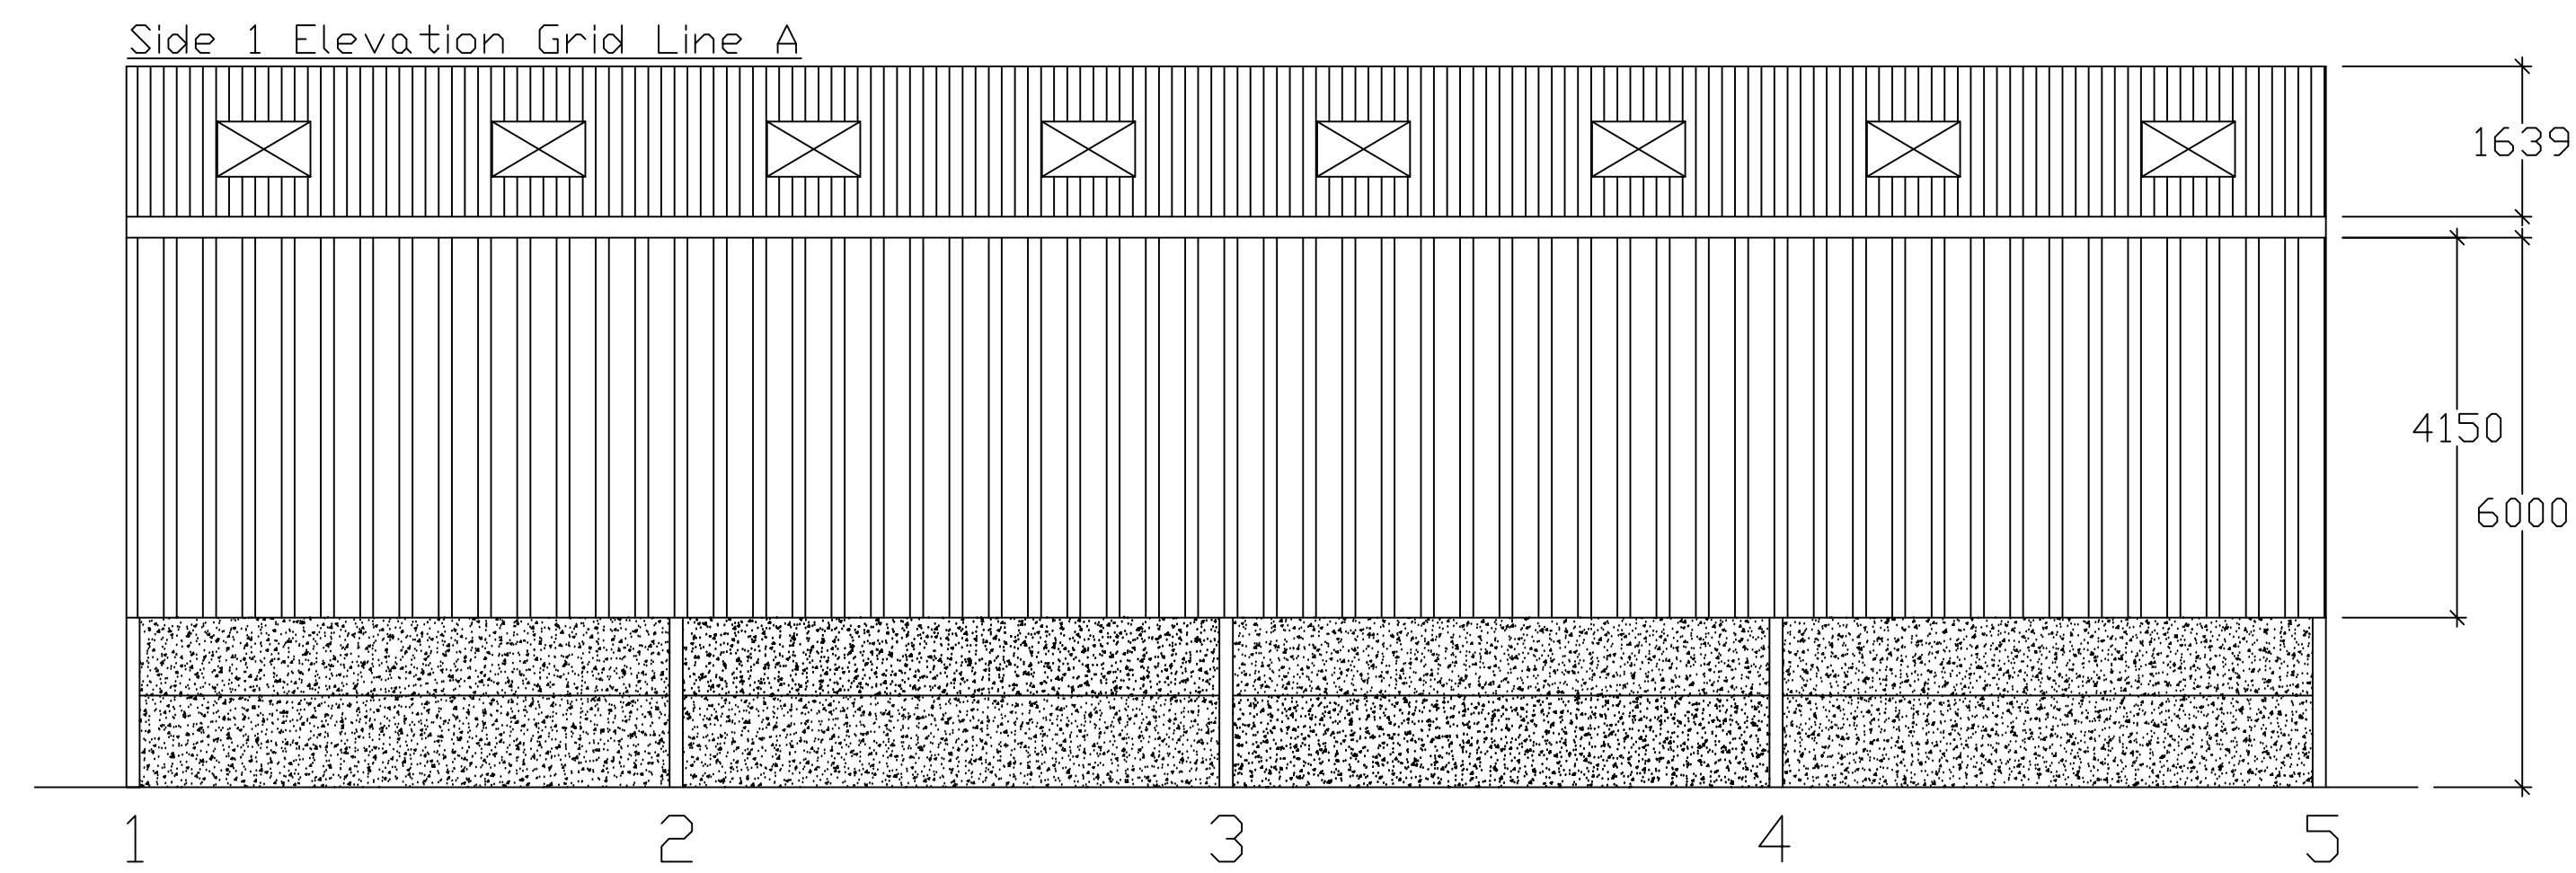
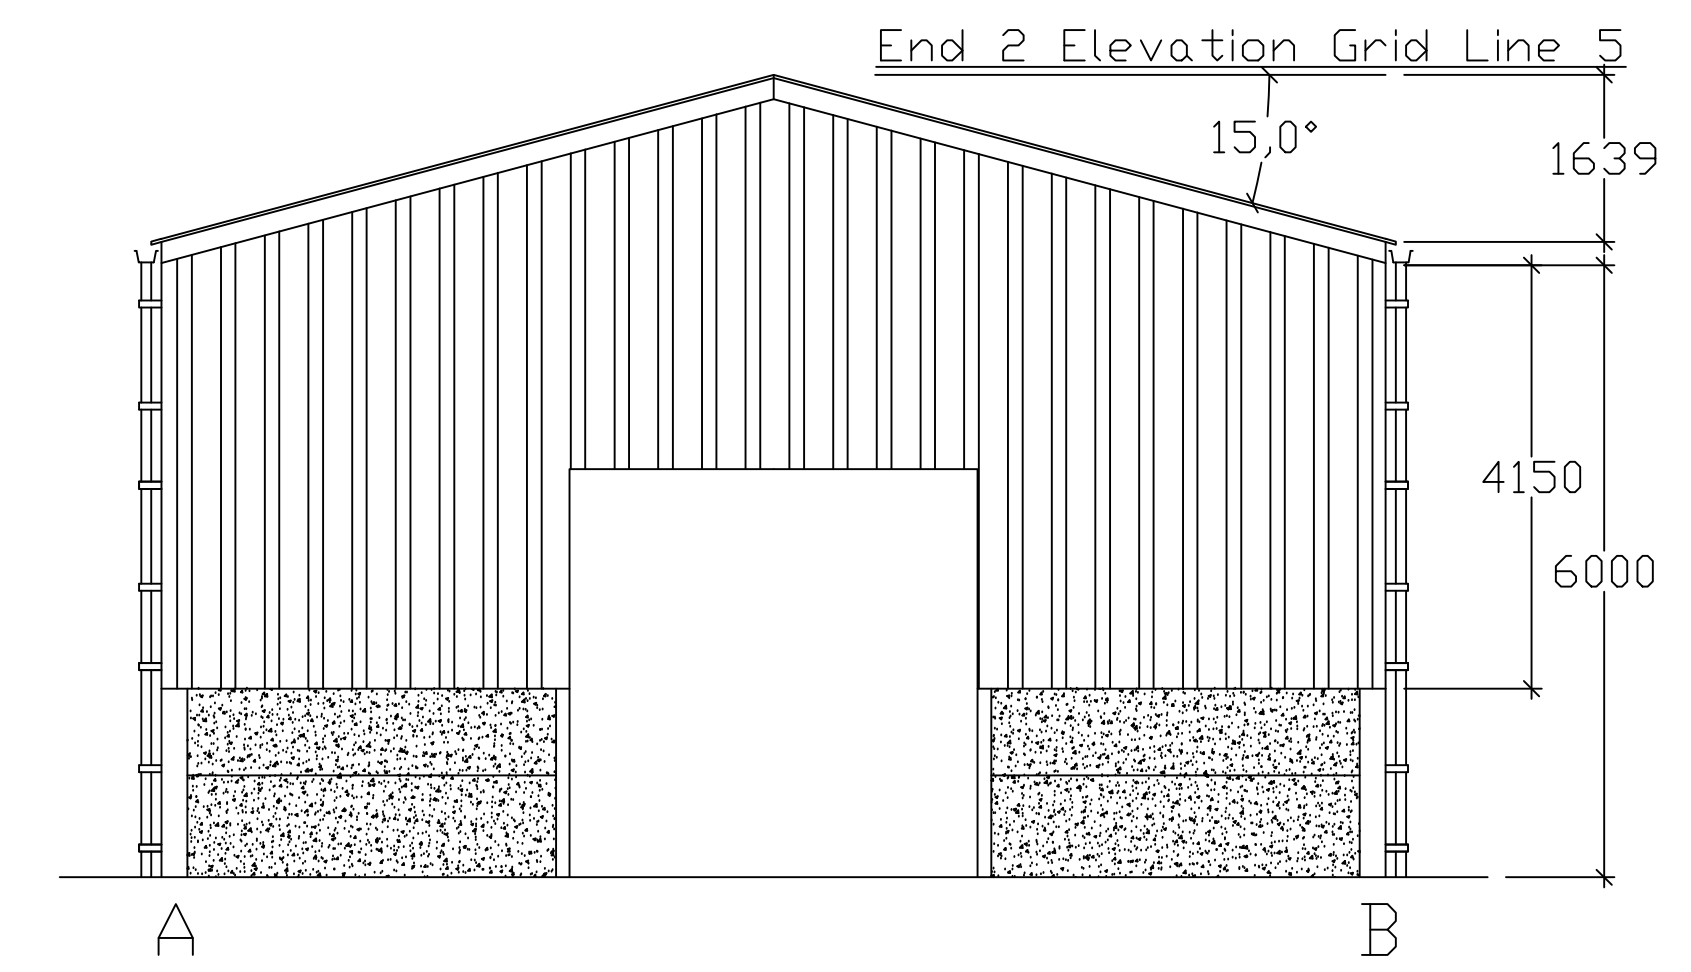
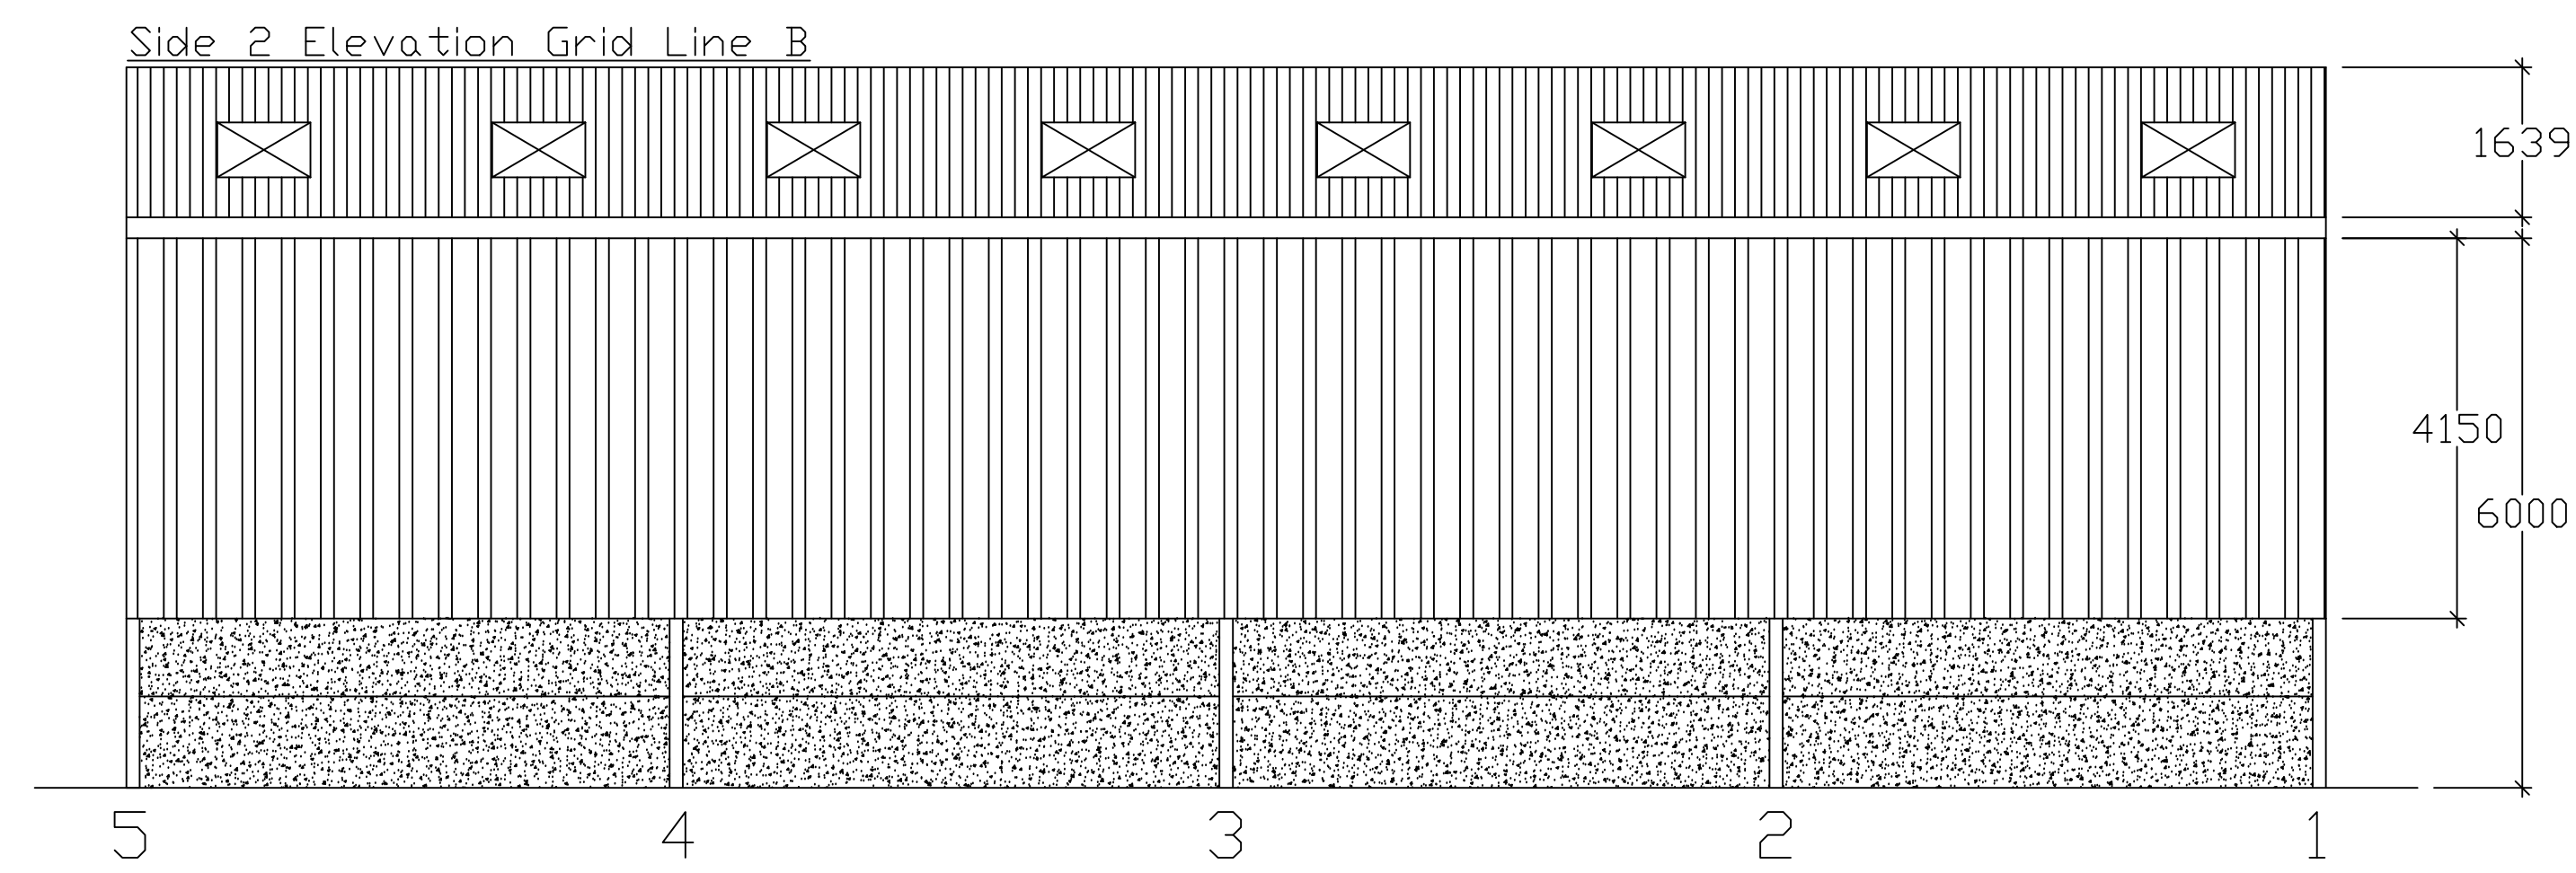


This Drawing is for Planning and Aesthetic purposes Only!
Sizes subject to change due to Structural Calculation
DO NOT INSTALL BASES TO THIS PLAN

CLIENT: Steve Chappell ADDRESS: Court Lodge Luddesdown Road Luddesdown Kent DA13 0XE			
PROPOSED:	Agricultural		
SIZE:	24m x 12m x 6m		
DRAWN BY:	Miles Chipling		
SCALE:	1/75	DWG NO:	23-20940
REV:		DATE:	17/07/2023
GRAHAM HEATH CONSTRUCTION Ltd GRAHAM HEATH CONSTRUCTION LTD THE CREAMERY WRENBURY INDUSTRIAL ESTATE STATION ROAD WRENBURY NR NANTWICH CHESHIRE, CV5 8EX TEL: 01270 781158 FAX: 01270 781165			