
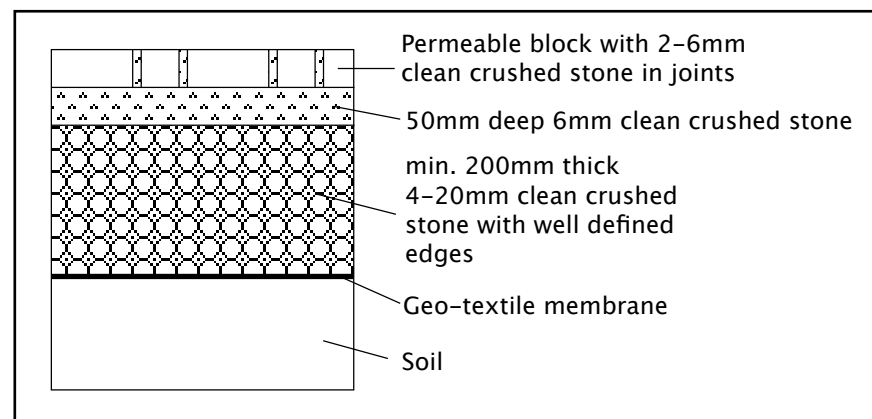
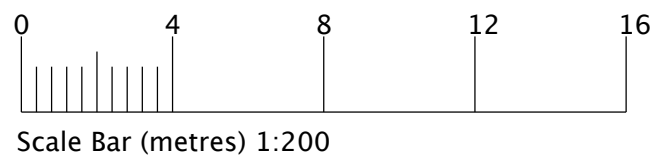
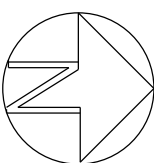


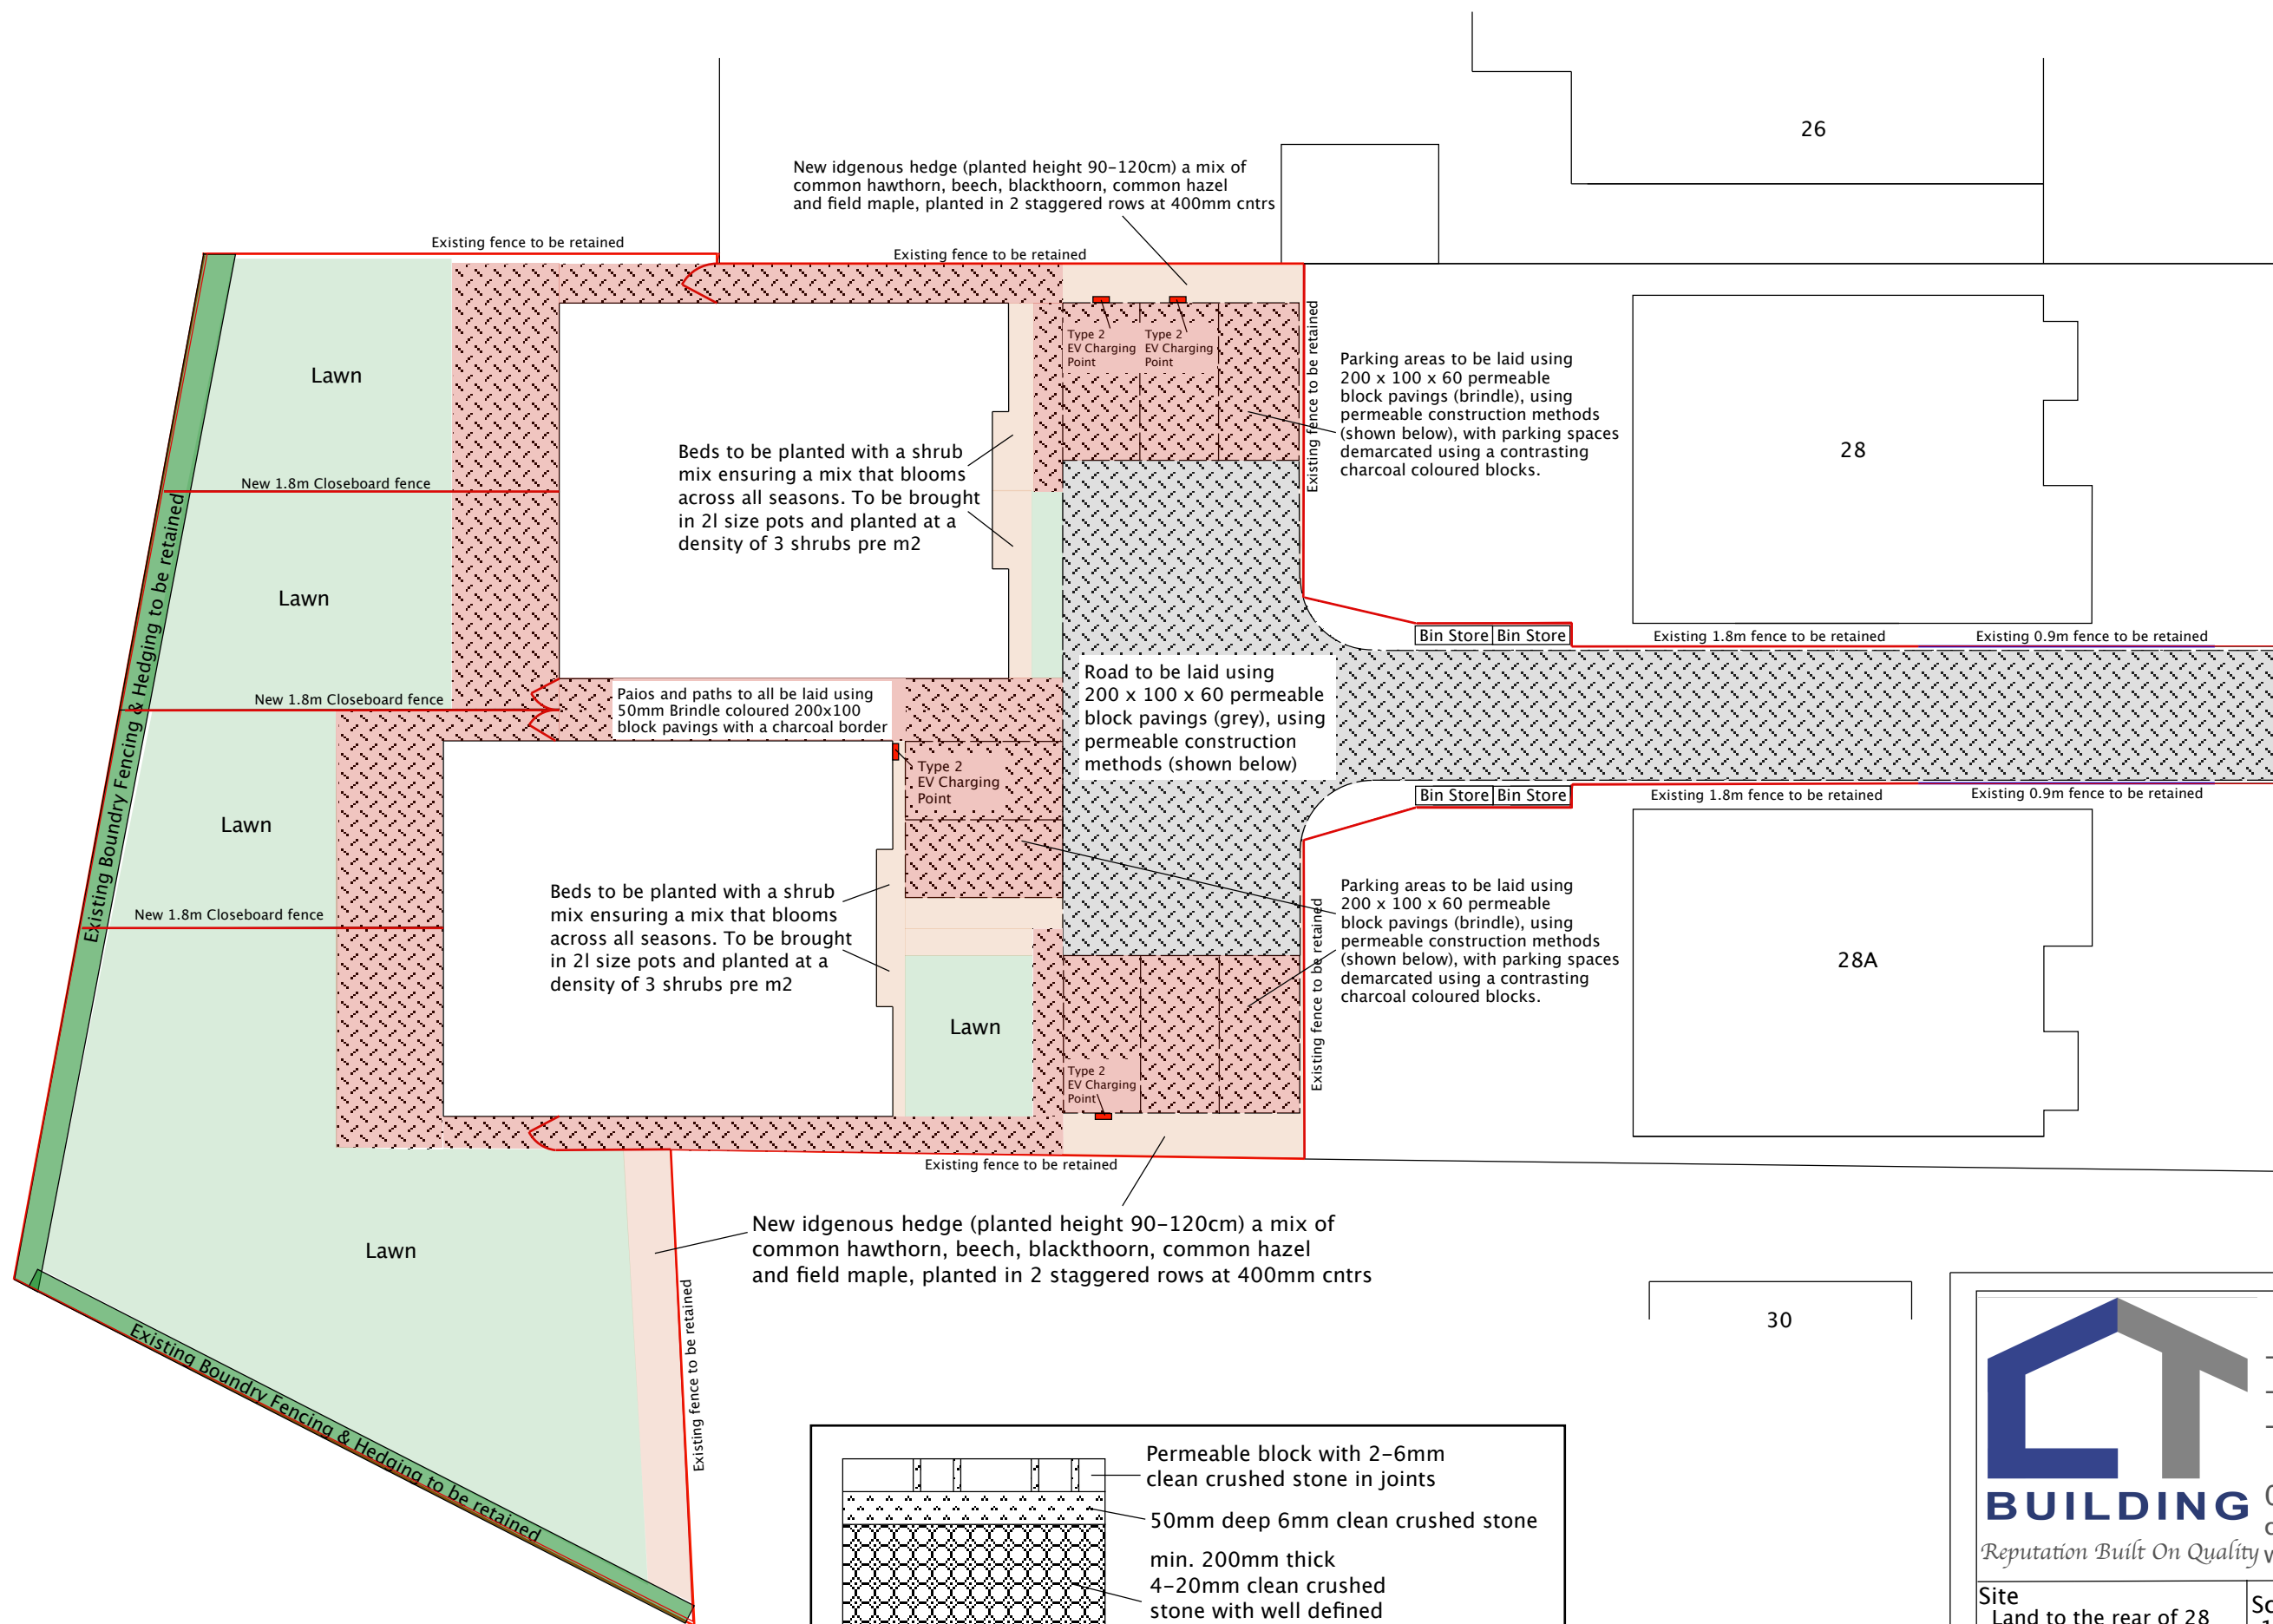

- New Builds
- Extensions
- Groundworks

07532 303307

calvin@ct-building.co.uk

Reputation Built On Quality www.ct-building.co.uk

Site
Land to the rear of 28
Coutts Avenue
Shorne
Kent
DA12 3HJ

Scale
1:200@ A3
UNLESS STATED

Drawing No. Date
004 (Ver 1) 25/11/2025

Drawing Title:
Hard & Soft
Landscaping plan

Drawn by
C.J.K.