




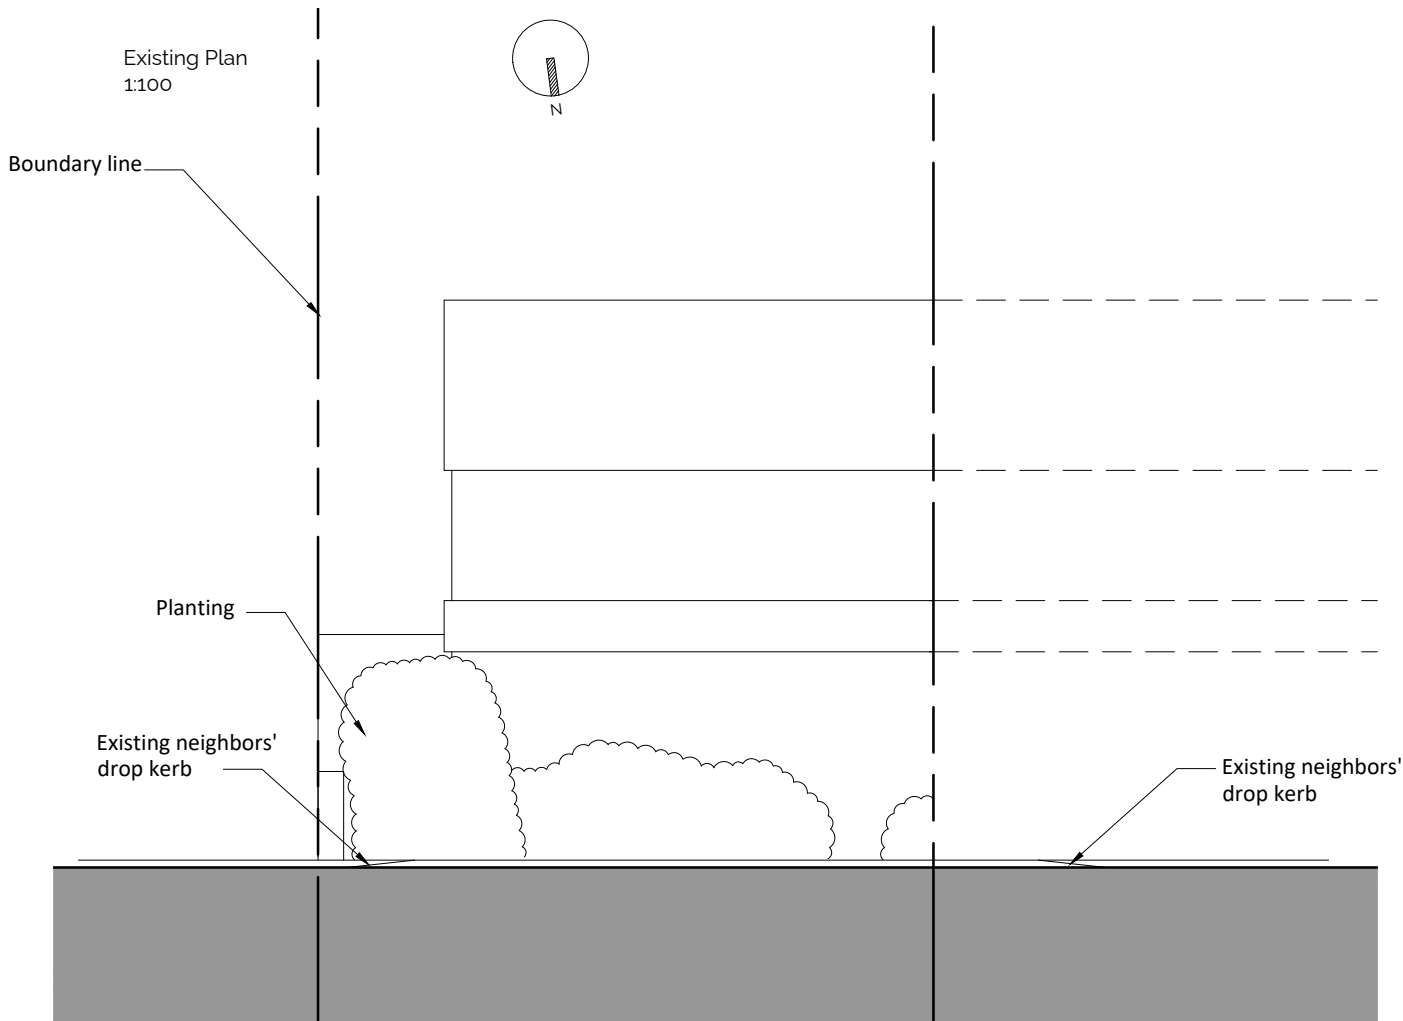

Existing Front (North) Elevation
1:100

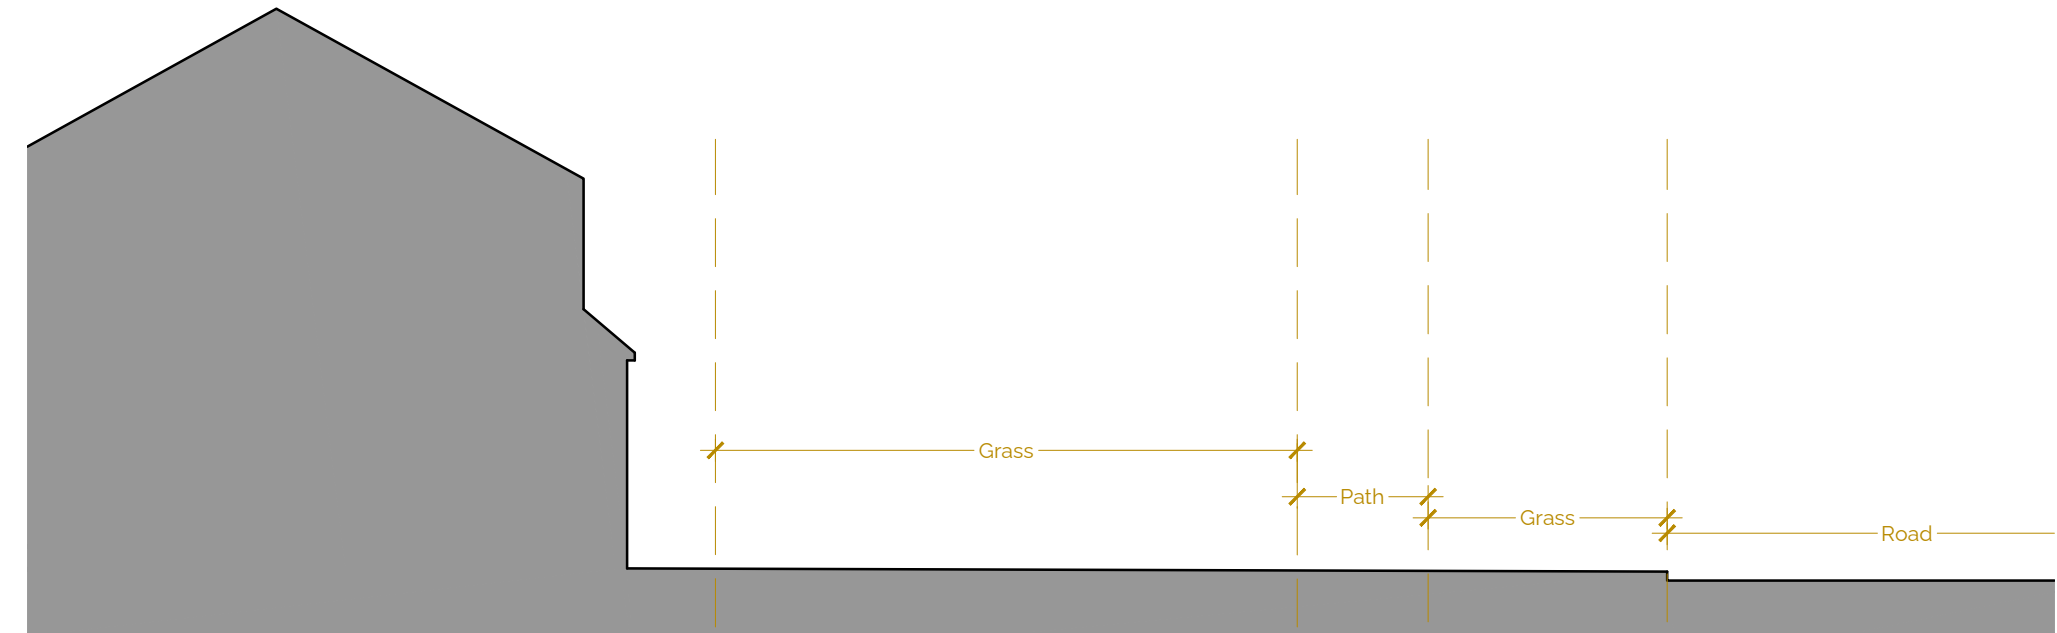

Existing Side (East) Elevation
1:100

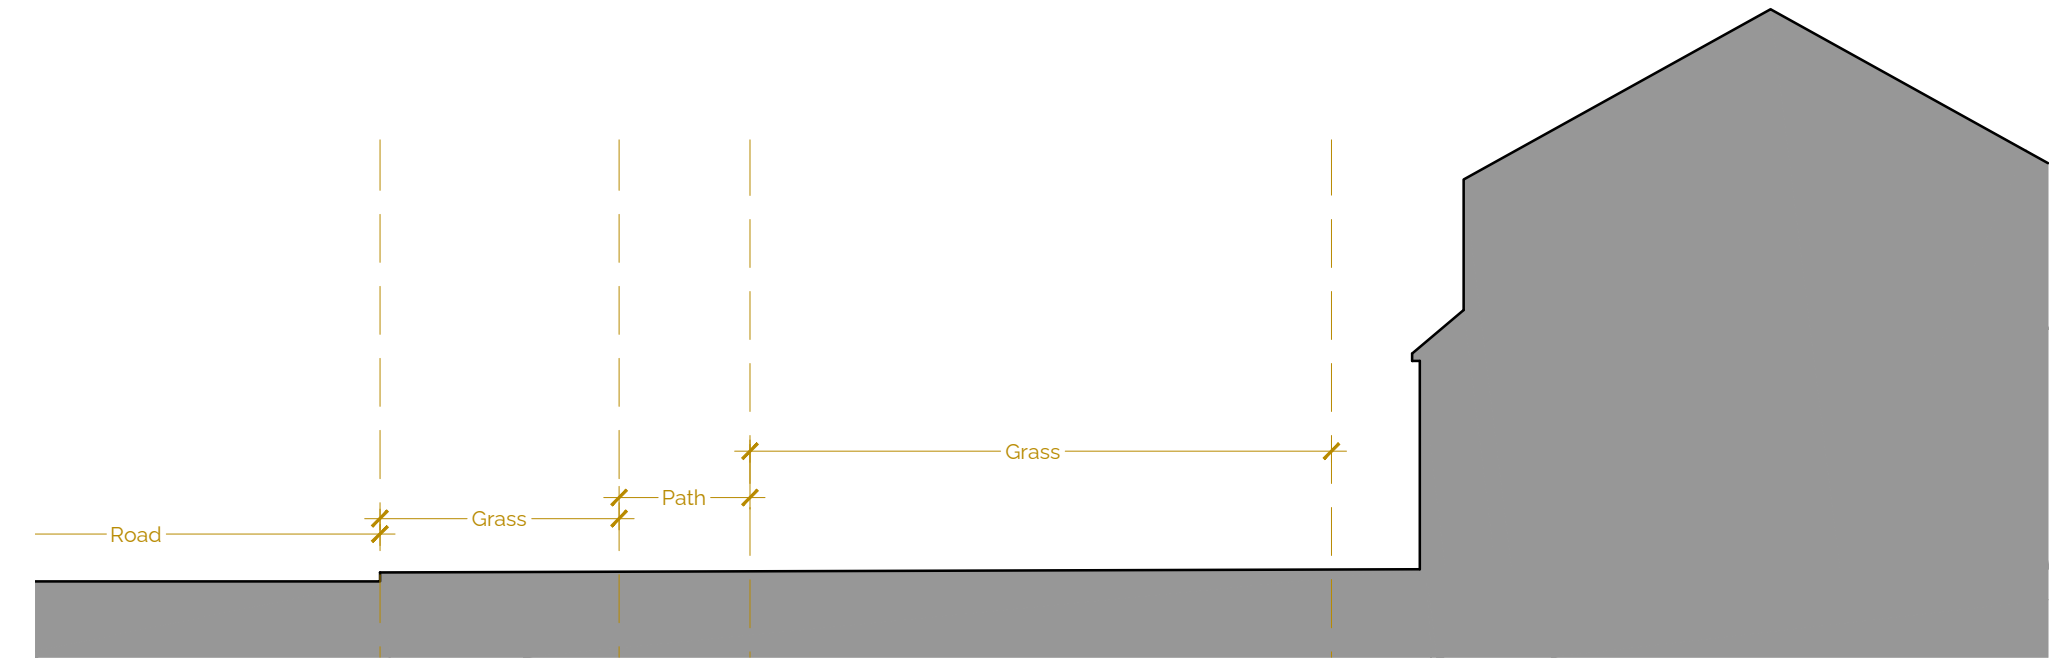

Existing Side (West) Elevation
1:100



2 The Parade, Ash Road, Hartley
Longfield, Kent DA3 8BG
Tel: 01474 703705
www.gsplanning.uk
Email: office@gsplanning.uk

Project Title 282 Lower Higham Road, Gravesend, DA12 2NR		Job No 4635
Drawing Title Existing Plan and Elevations	Drawing No 02	Revision
Date 15.04.2026	Drawn by MW	Checked by ON

Scale 1:100 @ A3	Note
---------------------	------

