


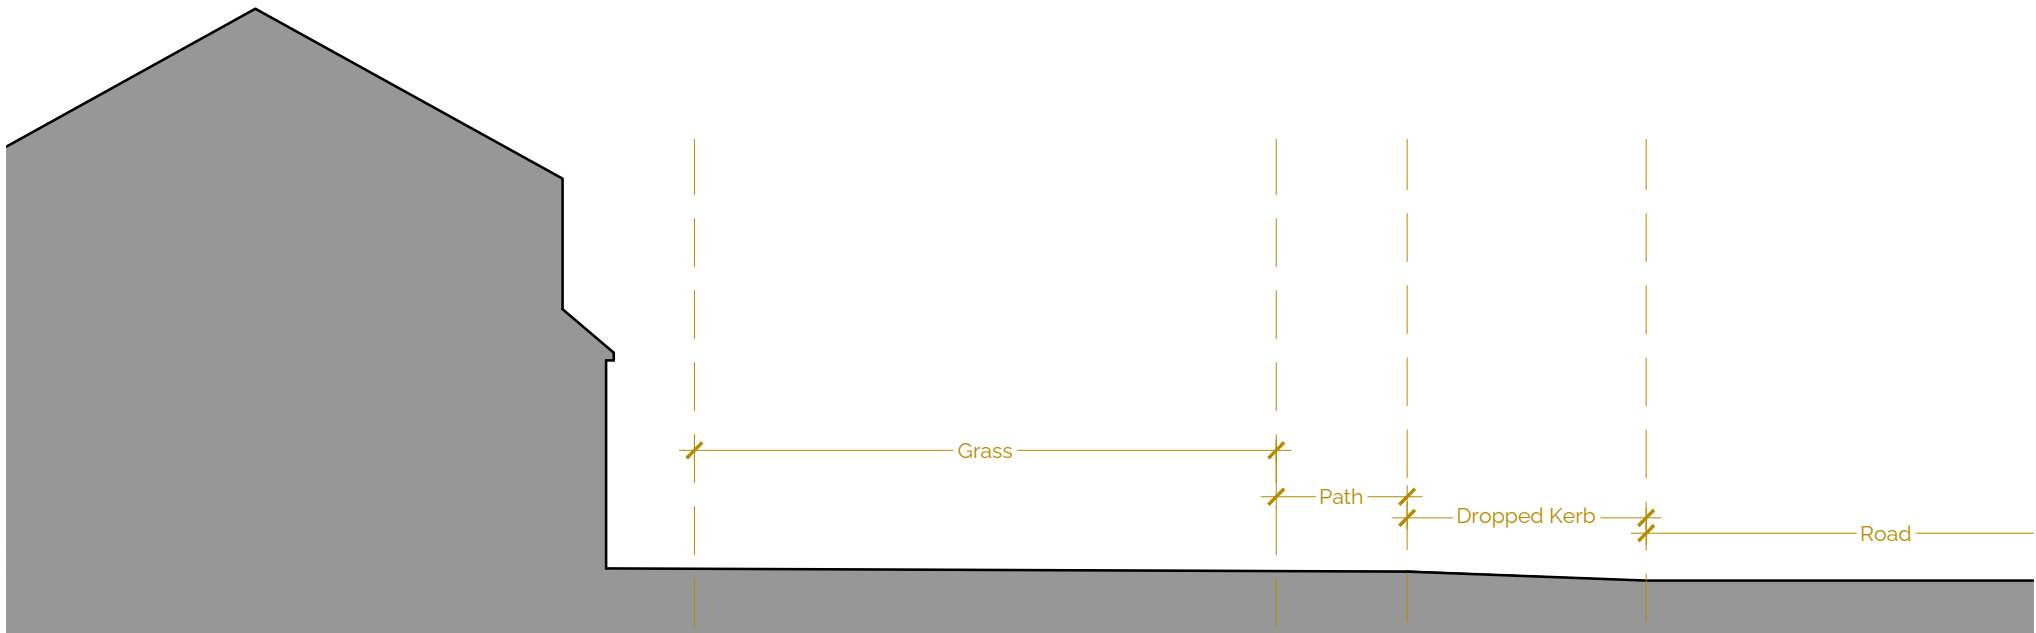


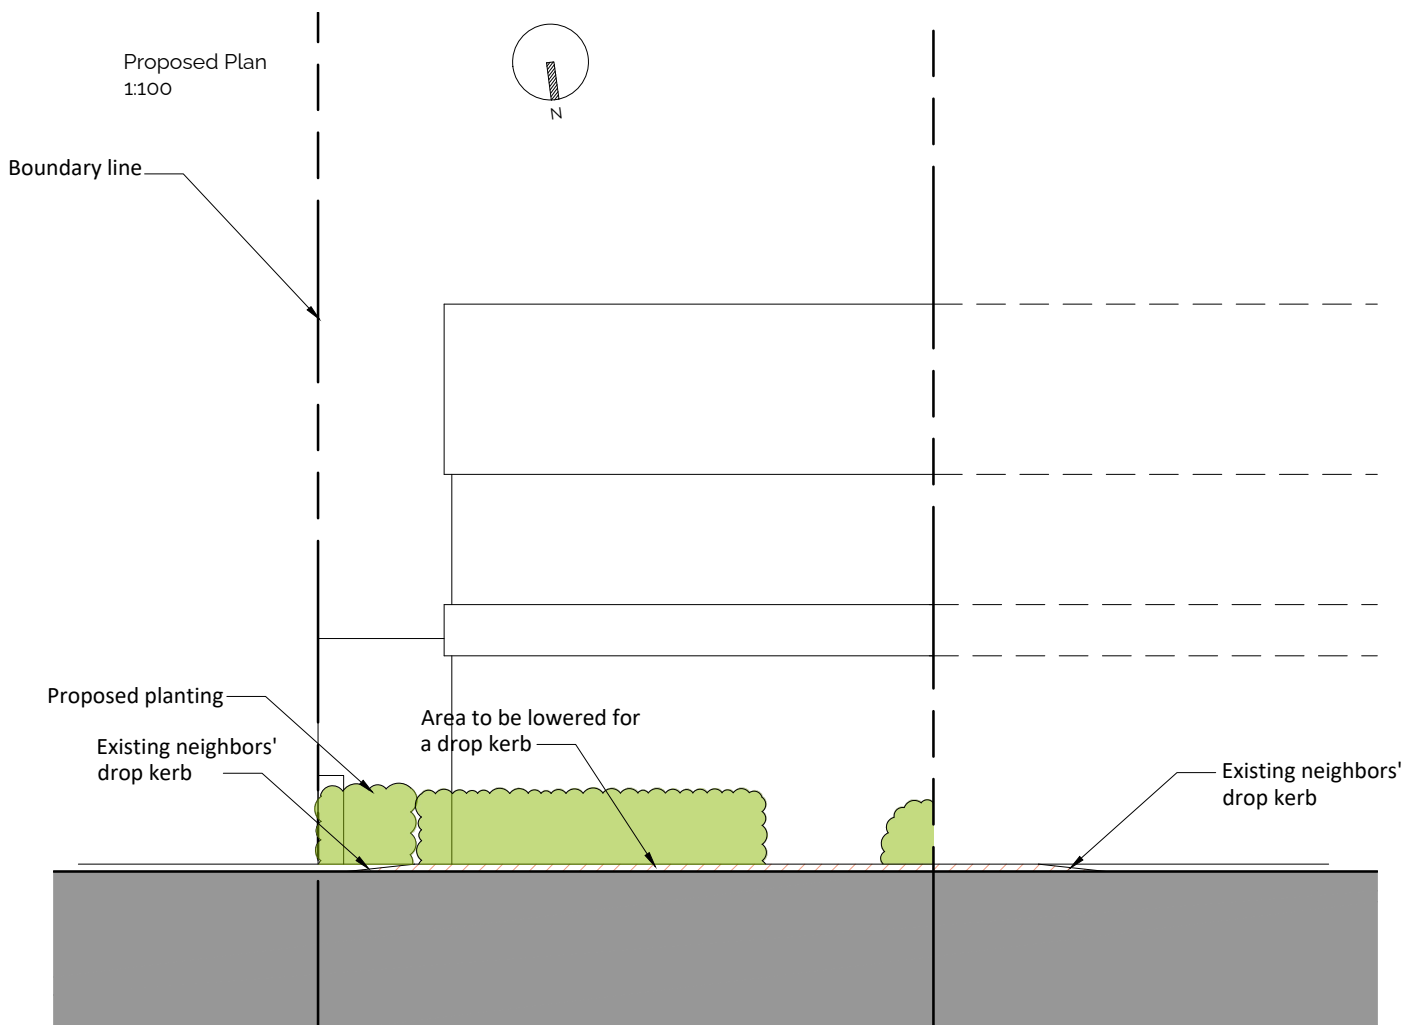

Proposed Side (East) Elevation 1:100

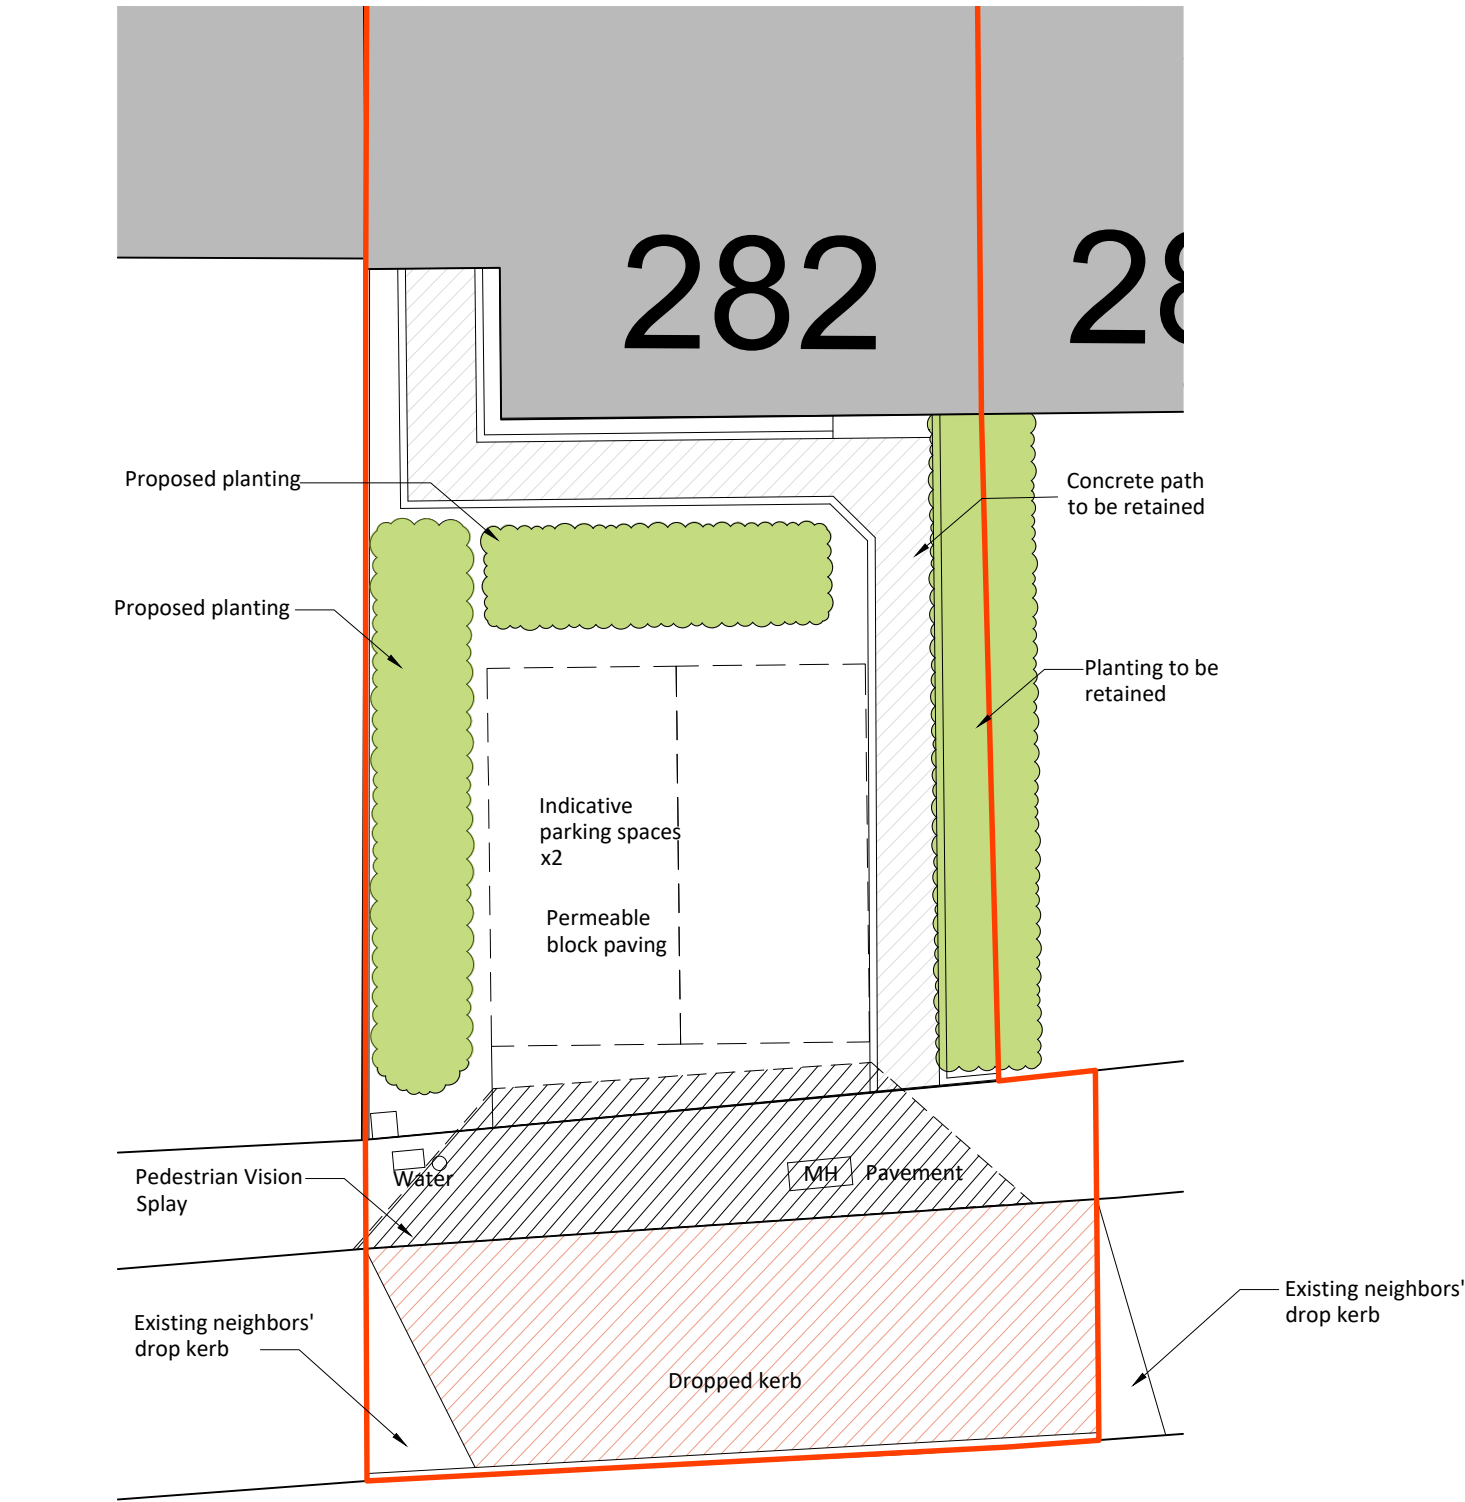

Proposed Side (West) Elevation 1:100

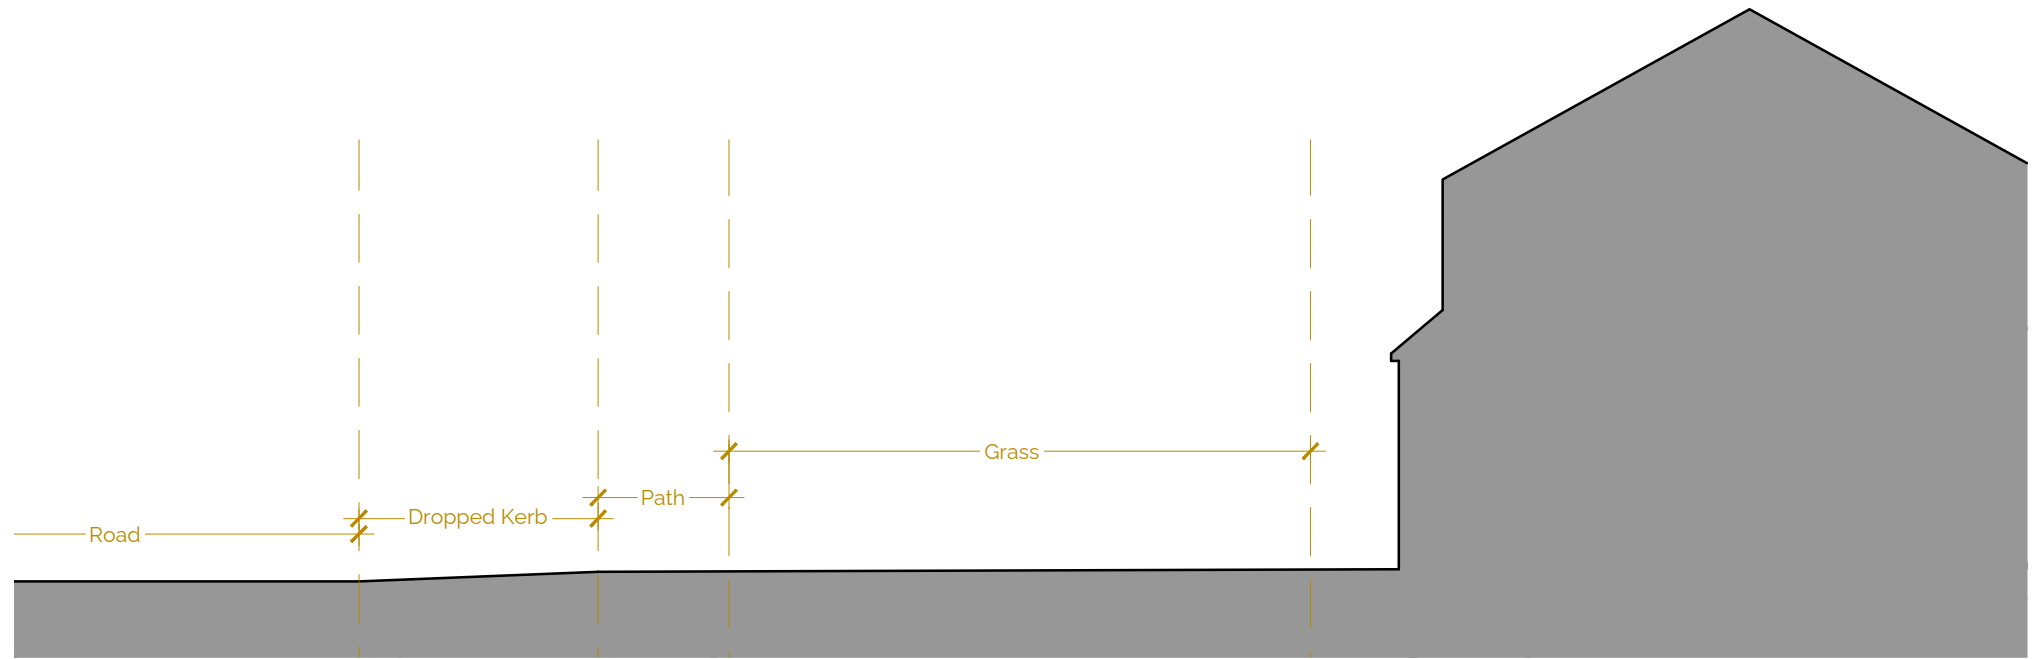

2 The Parade, Ash Road, Hartley
Longfield, Kent DA3 8BG
Tel: 01474 703705
www.gsplanning.uk
Email: office@gsplanning.uk

Project Title 282 Lower Higham Road, Gravesend, DA12 2NR		Job No 4635
Drawing Title Proposed Plan and Elevations	Drawing No 04	Revision
Date 16.04.2026	Drawn by MW	Checked by ON

Scale 1:100 @ A3	Note
---------------------	------

