
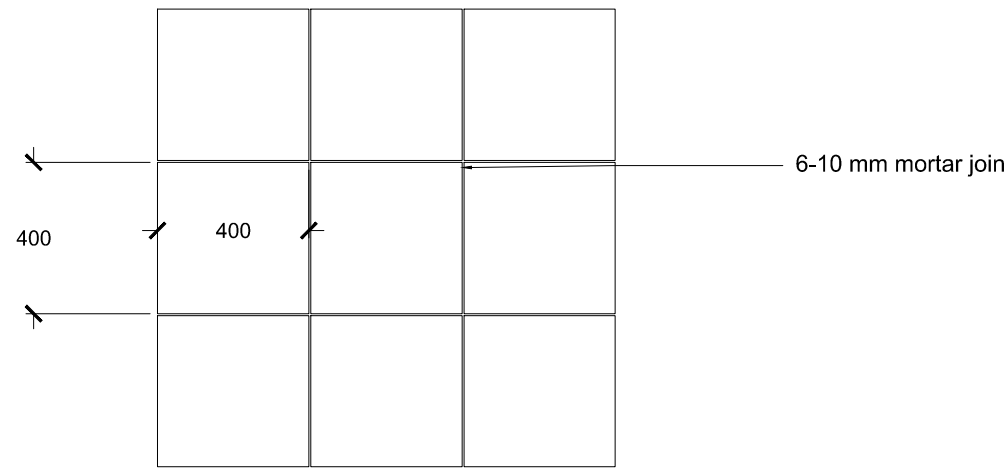
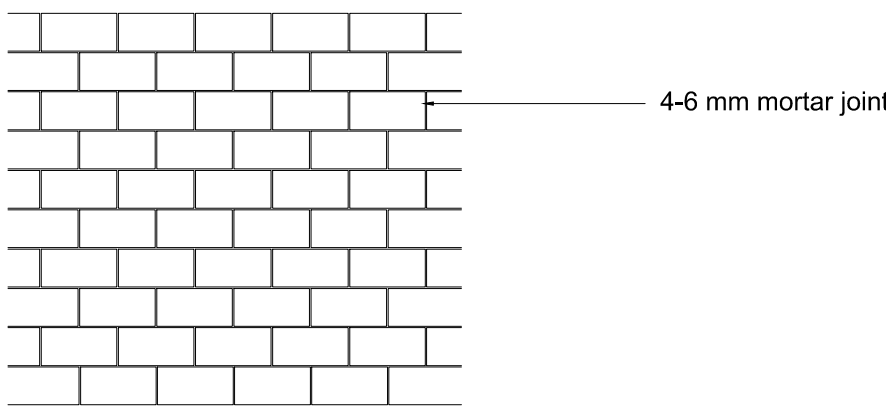
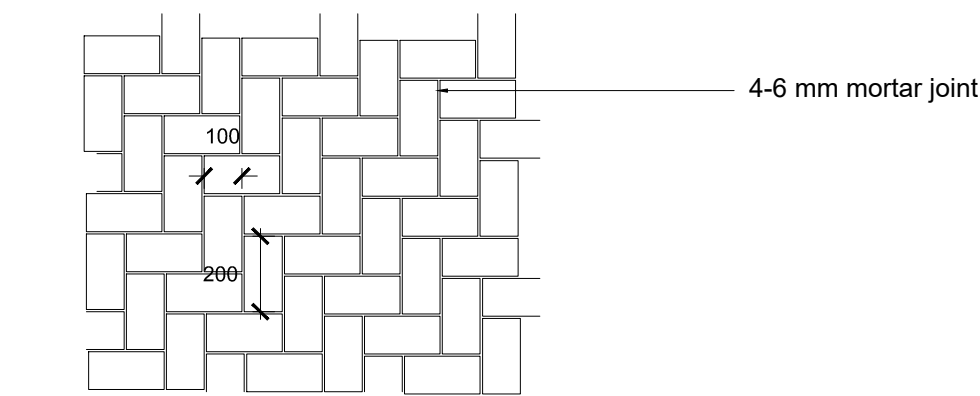
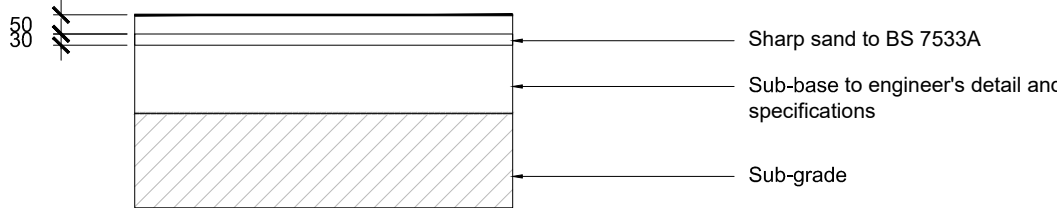


01 Block Paving Type 1(Vehicular).
"Modal X Paving"
Supplier: Marshalls or Similar Approved.
Size: 200x100x80mm, Herringbone pattern
Colour: Mid grey granite. Finish:Smooth




02 Block Paving Type 2 (Pedestrian)
"Modal X Paving"
Supplier: Marshalls or Similar Approved.
Size: 200x300x60mm, Staggered pattern
Colour: Silver grey granite Finish: Textured

03 Block Paving Type 3 (Pedestrian)
"Saxon Paving"
Supplier: Marshalls or Similar Approved.
Size: 400x400x50mm, Stacked pattern
Colour: Buff. Finish: Textured


04 Self binding gravel
Supplier: CED Stone or Similar Approved.
Colour: Golden Amber.

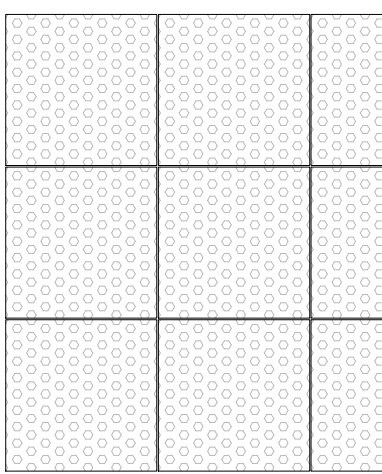

06 Tactile blister paving
Supplier:Marshalls or similar Approved.
Colour: Red.

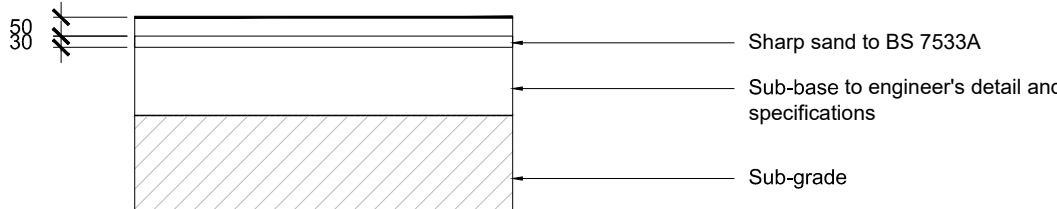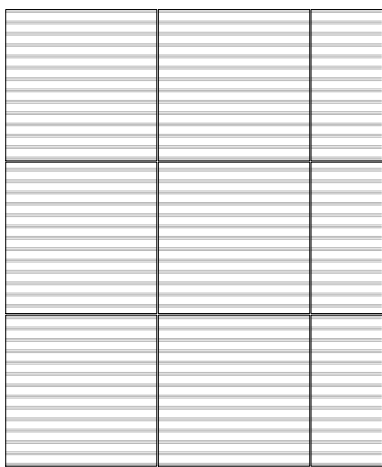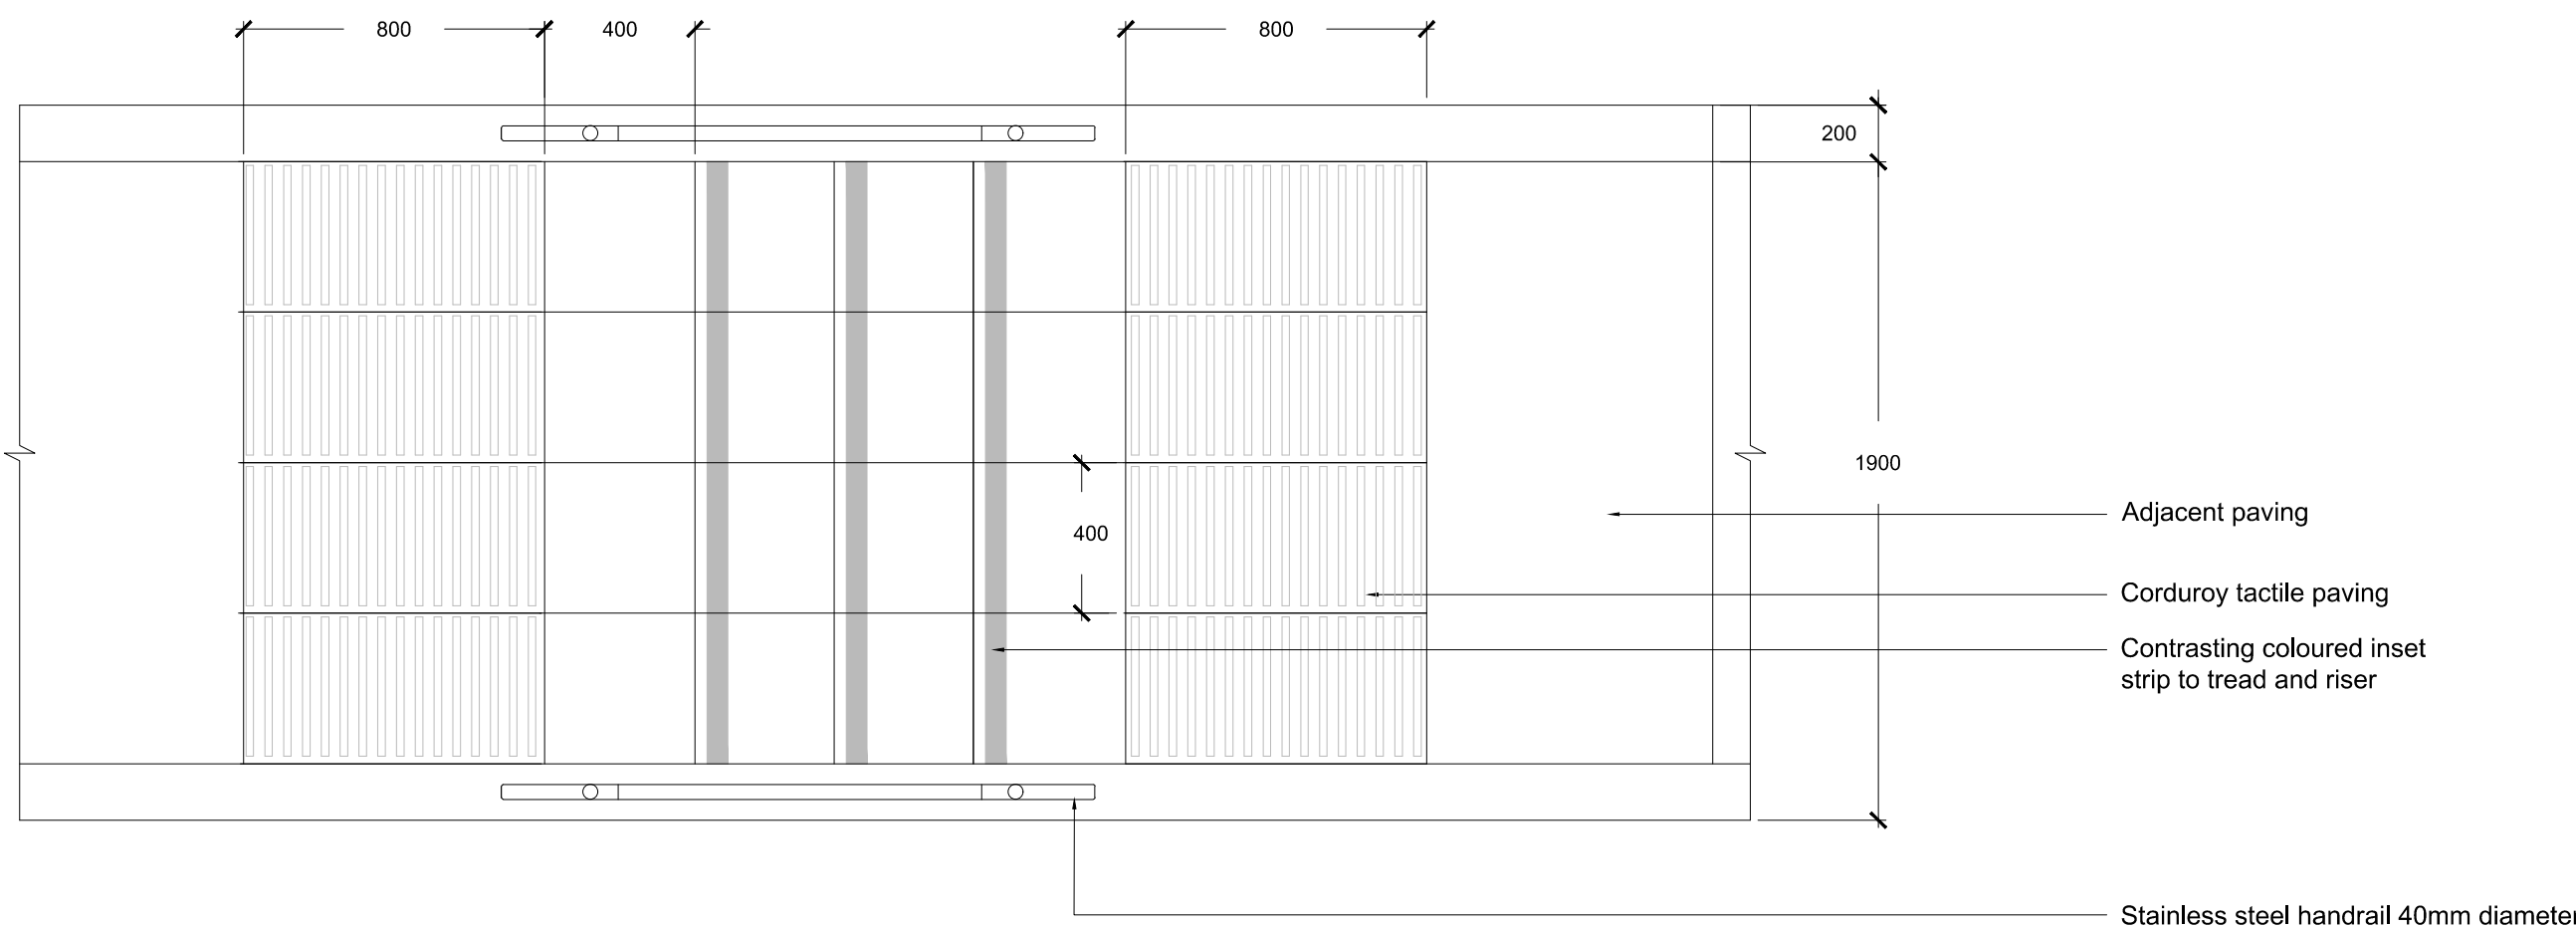

05 Tactile hazard warning paving
Supplier:Marshalls or Similar Approved.
Colour: Natural

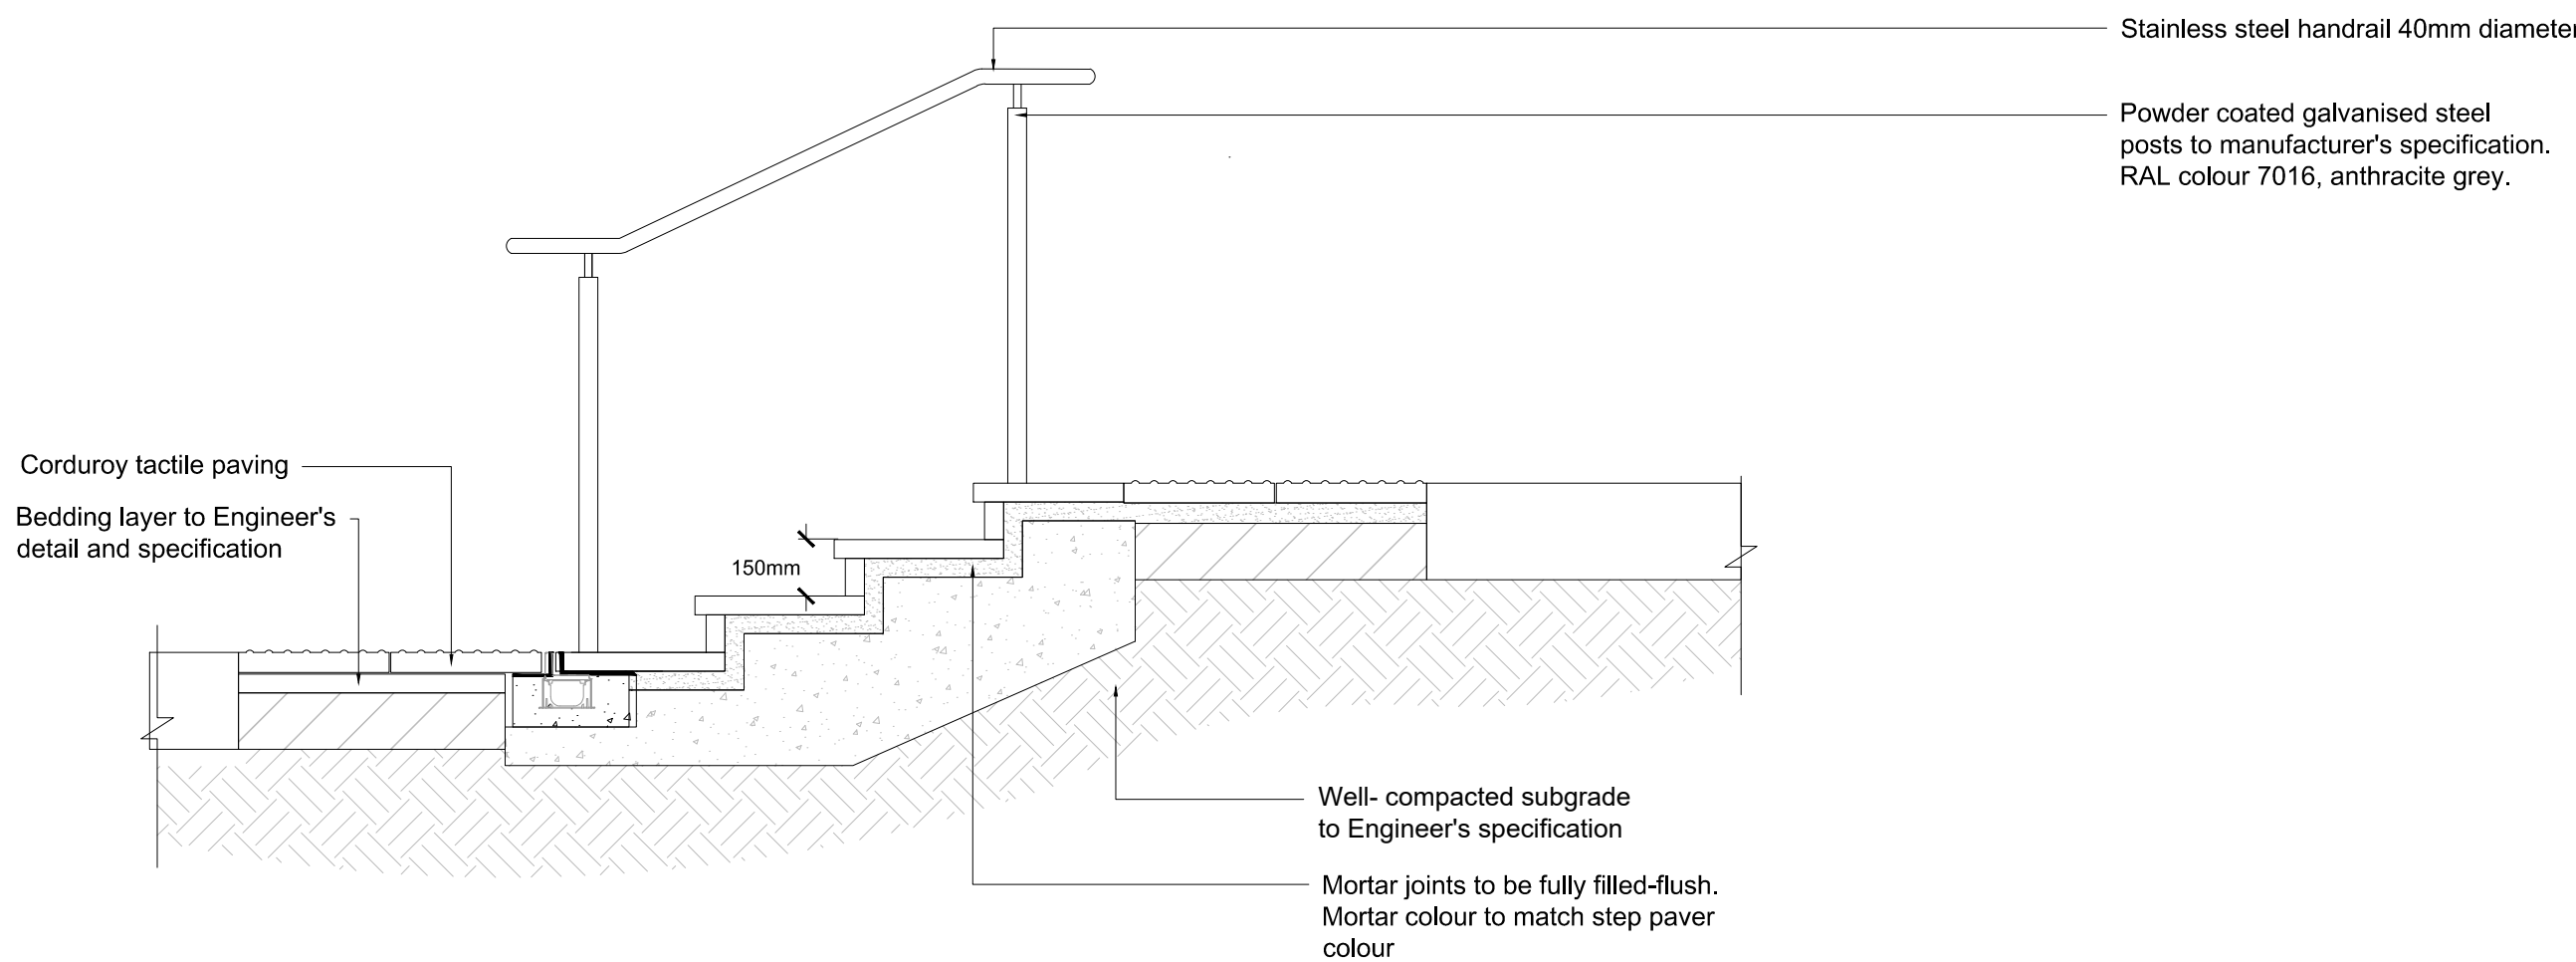

04 Typical Detail. Concrete steps treads and risers
Marshalls or Similar Approved.
Size: Saxon 400x400x50mm step tread and riser 400x50mm. Colour: Saxon textured step-buff

© this drawing and the building works depicted are the copyright of IDP and may not be reproduced or amended except by written permission. no liability will be accepted for amendments made by other persons.

all dimensions to be checked on site and landscape architect notified of any discrepancies prior to commencement.
do not scale.

NOTES:

- Do not scale from drawing, use figured dimensions only
- This drawing to be read in conjunction with all other IDPL drawings and specifications
- Information shown on these drawings is not valid for Construction. Please refer to the status of the drawing in the Title and Issue box
- Do not procure or manufacture materials, or undertake construction site works from this drawing unless the issue status is noted as 'for construction'.
- Any contractor that chooses to take forward this information for construction without full review process and sign-off does so at their own risk.
- All measurements are to be checked on site prior to construction.
- Where any conflict or inconsistency occurs between drawing and specification information the Contractor is to immediately notify IDPL prior to continuing working.
- Information to be read in coordination with Structural Engineer & M&E Engineer drawings & spec; Where any conflict or inconsistency occurs between IDPL and Engineers drawing and specification information the Contractor is to immediately notify IDPL prior to continuing working.
- For proposed kerbs, refer to external works plan MPG-ISS-XX-00-D-C-32000

C01	13.03.26	For construction	SS	JP
-----	----------	------------------	----	----



status: **Construction** RIBA Stage: **5**

client: **The Hill Group**

job: **Milton Place, Gravesend**

title: **Paving Details & Steps**

drawn: **SS** date: **19.02.26**

checked: **JP** scale @ a0: **1:250**

dwg no: **MPG-IDP-ZZ-XX-D-L-00300** rev: **C01**

IDP GROUP 27 SPON STREET COVENTRY CV1 3BA

T: **+44 (0)24 7652 7600** E:info@idpgroup.com

www.wearidp.com