

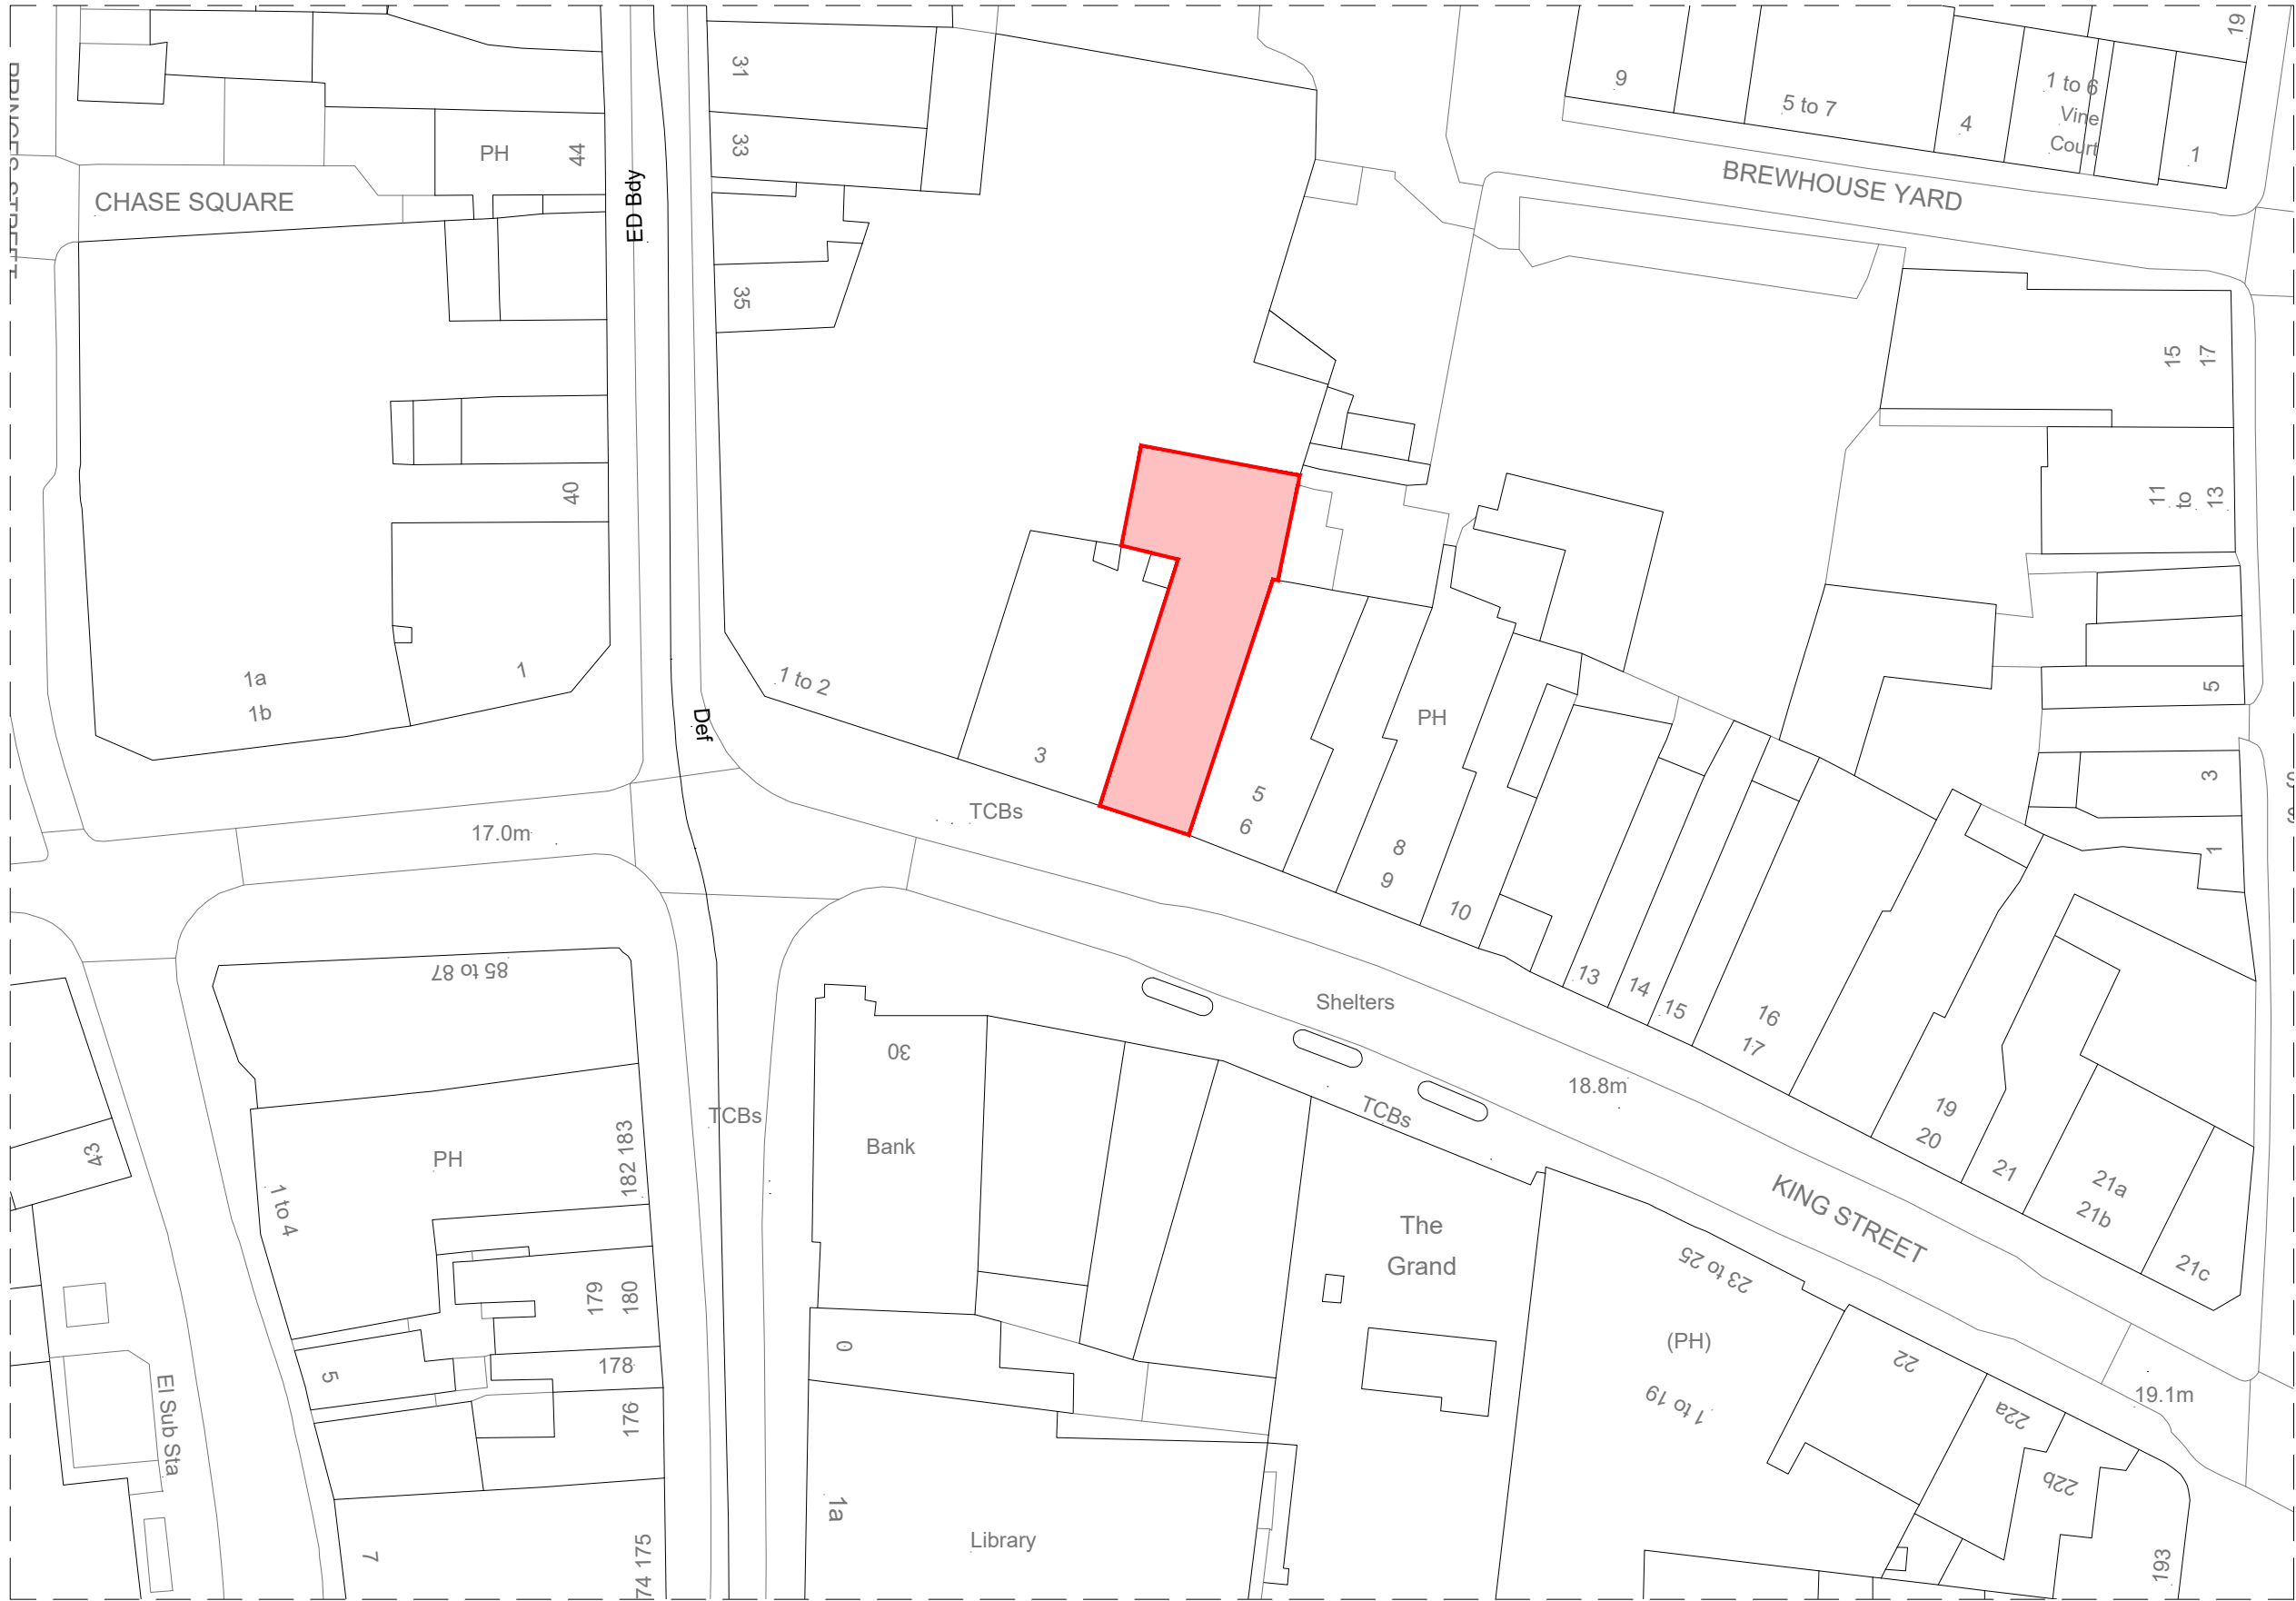


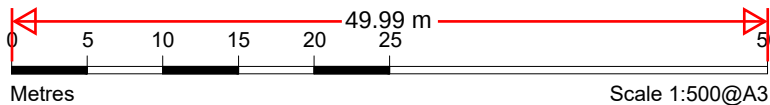

EXISTING & PROPOSED BLOCK PLAN
1:500 @ A3

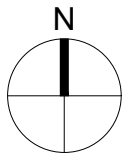

Notes.
This Drawing is the copyright and property of Santander UK PLC. It must not be copied or published without written consent.

Do not scale from this drawing.

Rev	Description	Date	By

PLANNING



Project
Gravesend
4 King Street,
Kent, DA12 2HH

Title
Existing and Proposed Block Plan

Scale
1:500 @ A3

Drm
BG

Date
10/01/2025

Consultants' drawing number
2243-A-0227-1000

Client drawing number
GravesendKS-0227-BP-EX-PR-PL

rev.
-

