
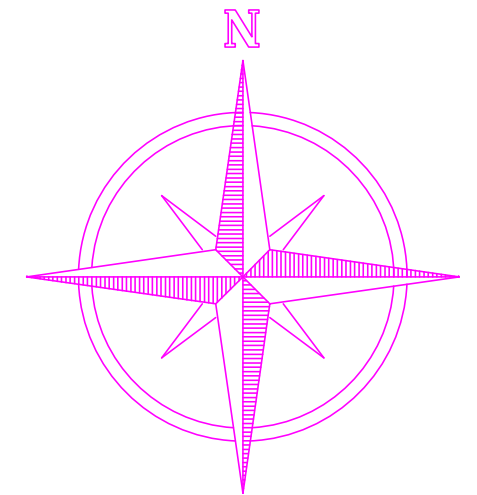


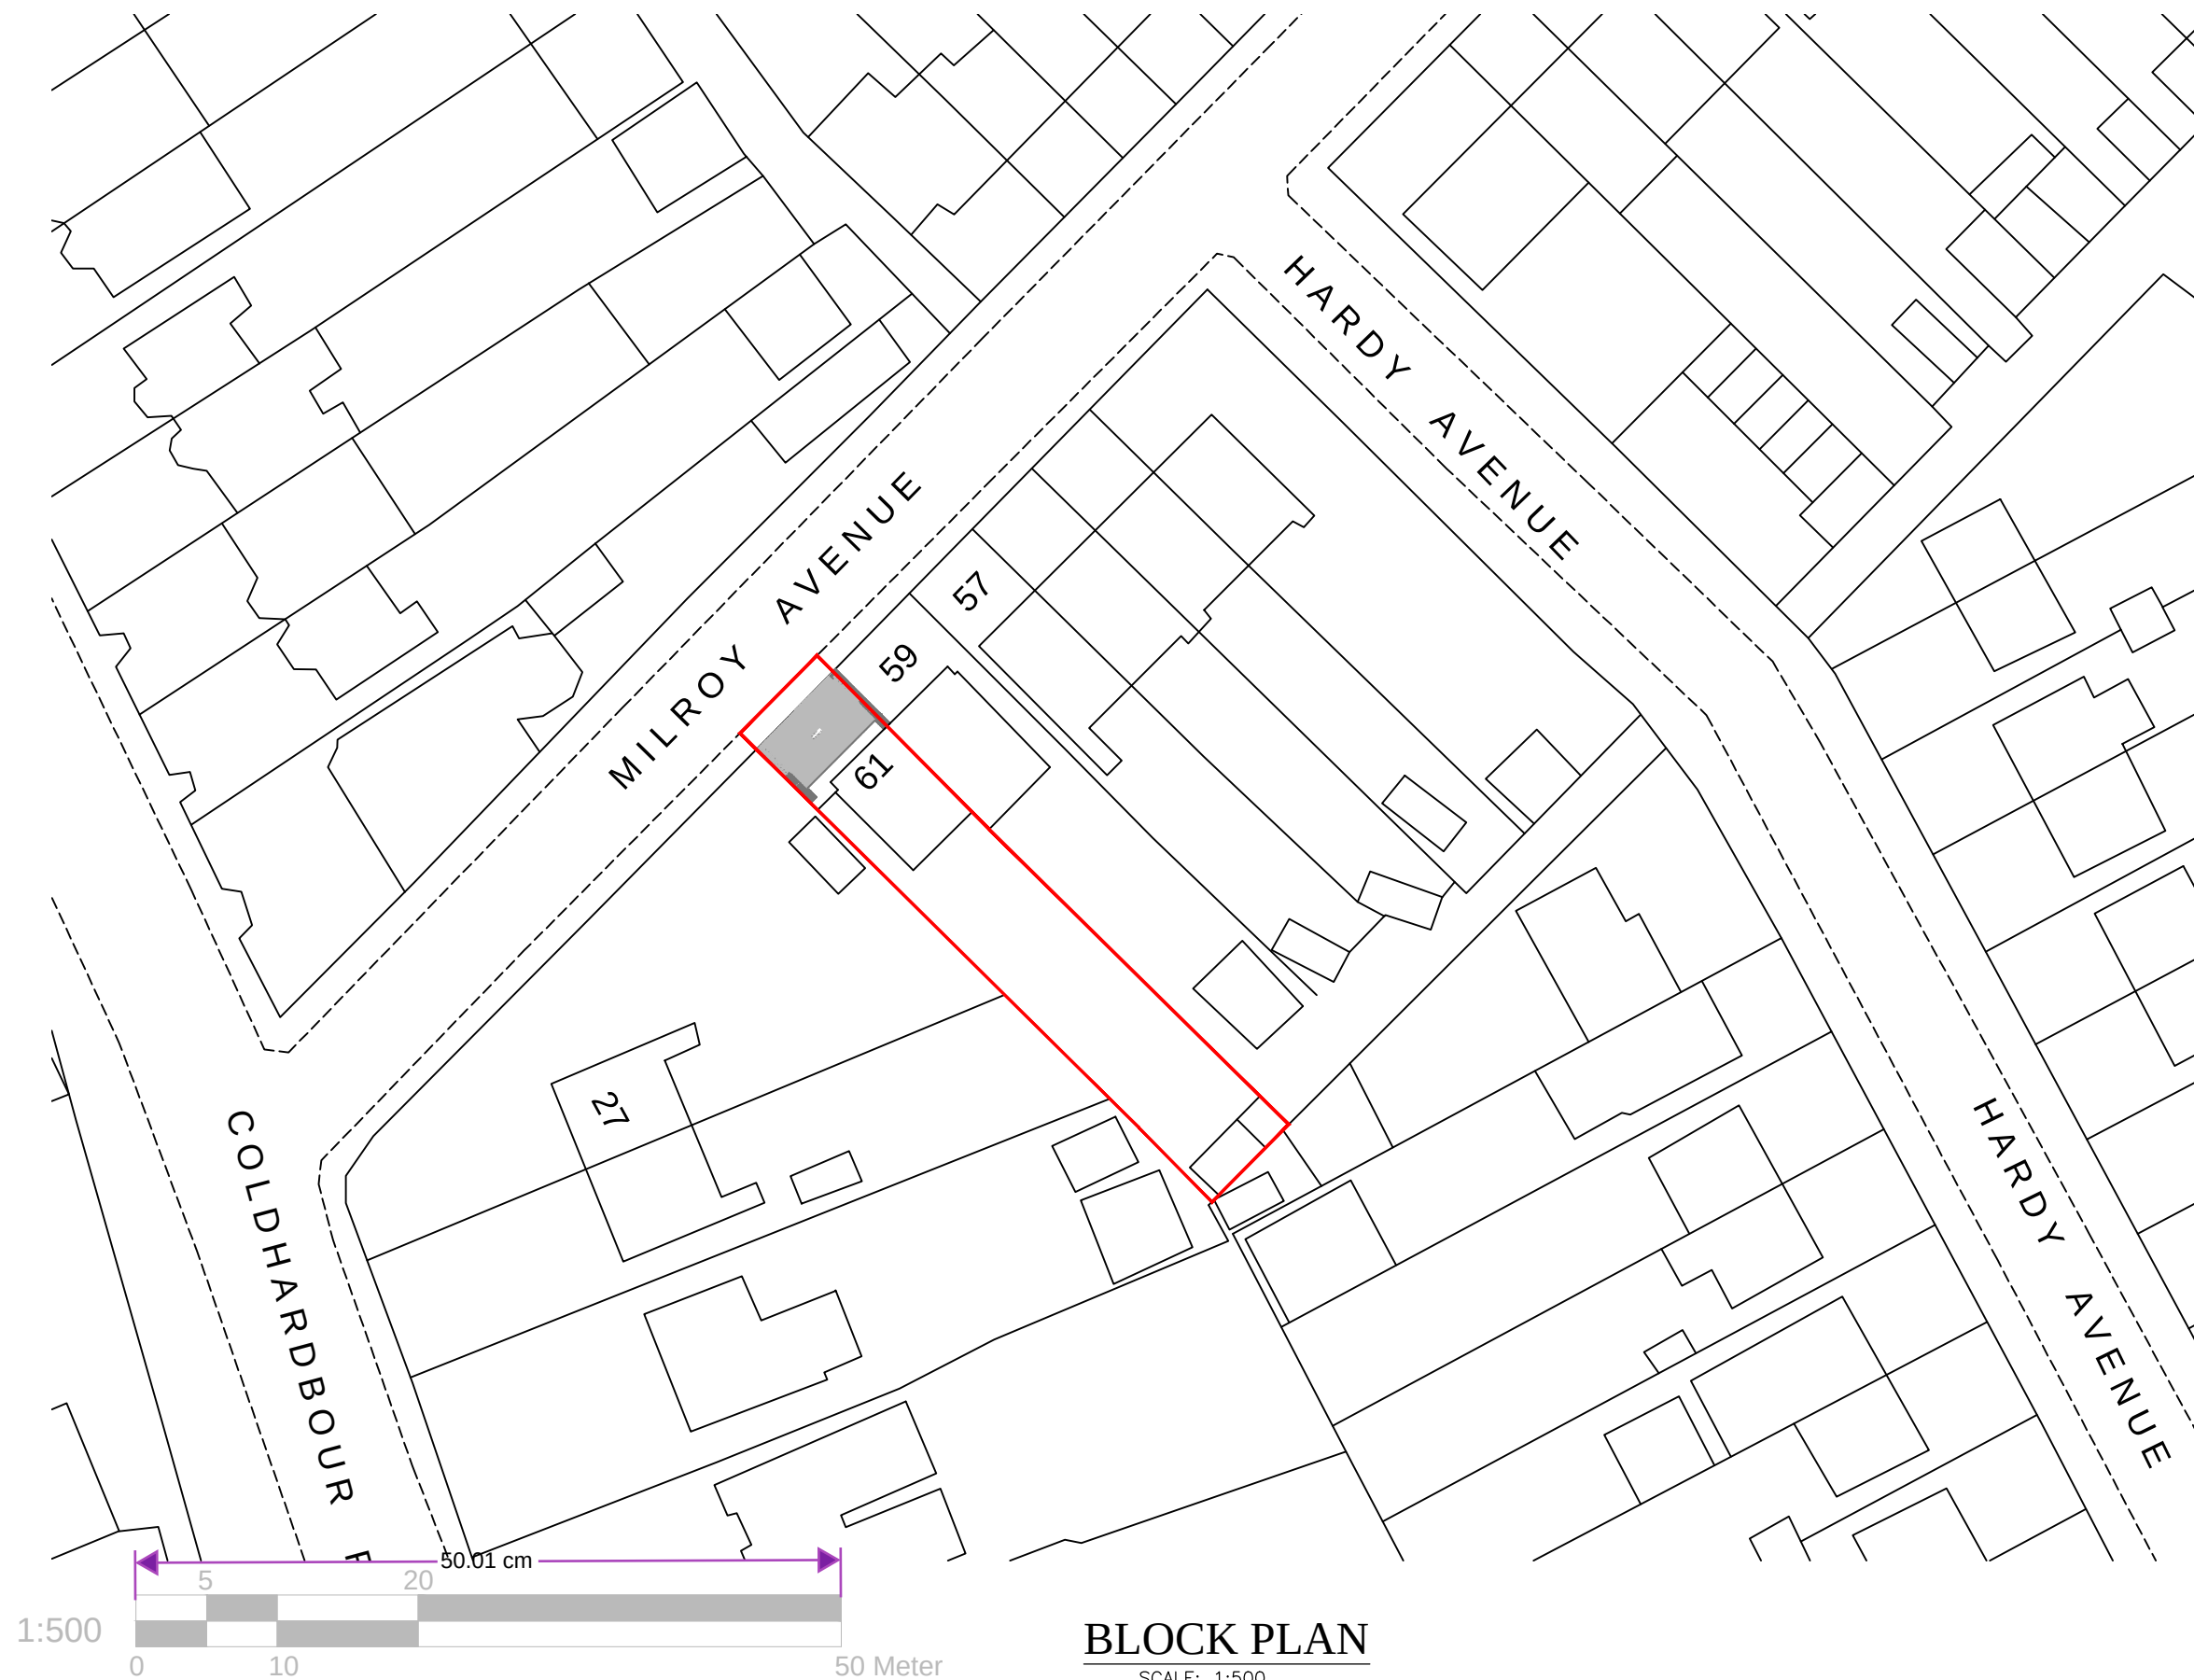

BLOCK PLAN

SCALE: 1:500

REFERENCE DRAWINGS	GENERAL NOTES	No	DATE	REVISION	BY	CHK	CONSULTANT	DRAWN	CLIENT/PROJECT	DRAWING No.
	This drawing is for planning use only do not use this drawing for any purpose other than that for which it was issued.						 CIVILS CONSULTING LTD. Contact: 07947249323	SH	61 Milroy Avenue Northfleet	D04 REV1
	Structural Design and Building Control Approval is required before construction commences.							A.R	Gravesend DA11 7AZ	SCALE: 1:500
	This drawing is subject to copyright do not reproduce this drawing without prior permission.							PROJECT NO.	TITLE PROPOSED BLOCK PLAN	DATE: 07-05-2024