




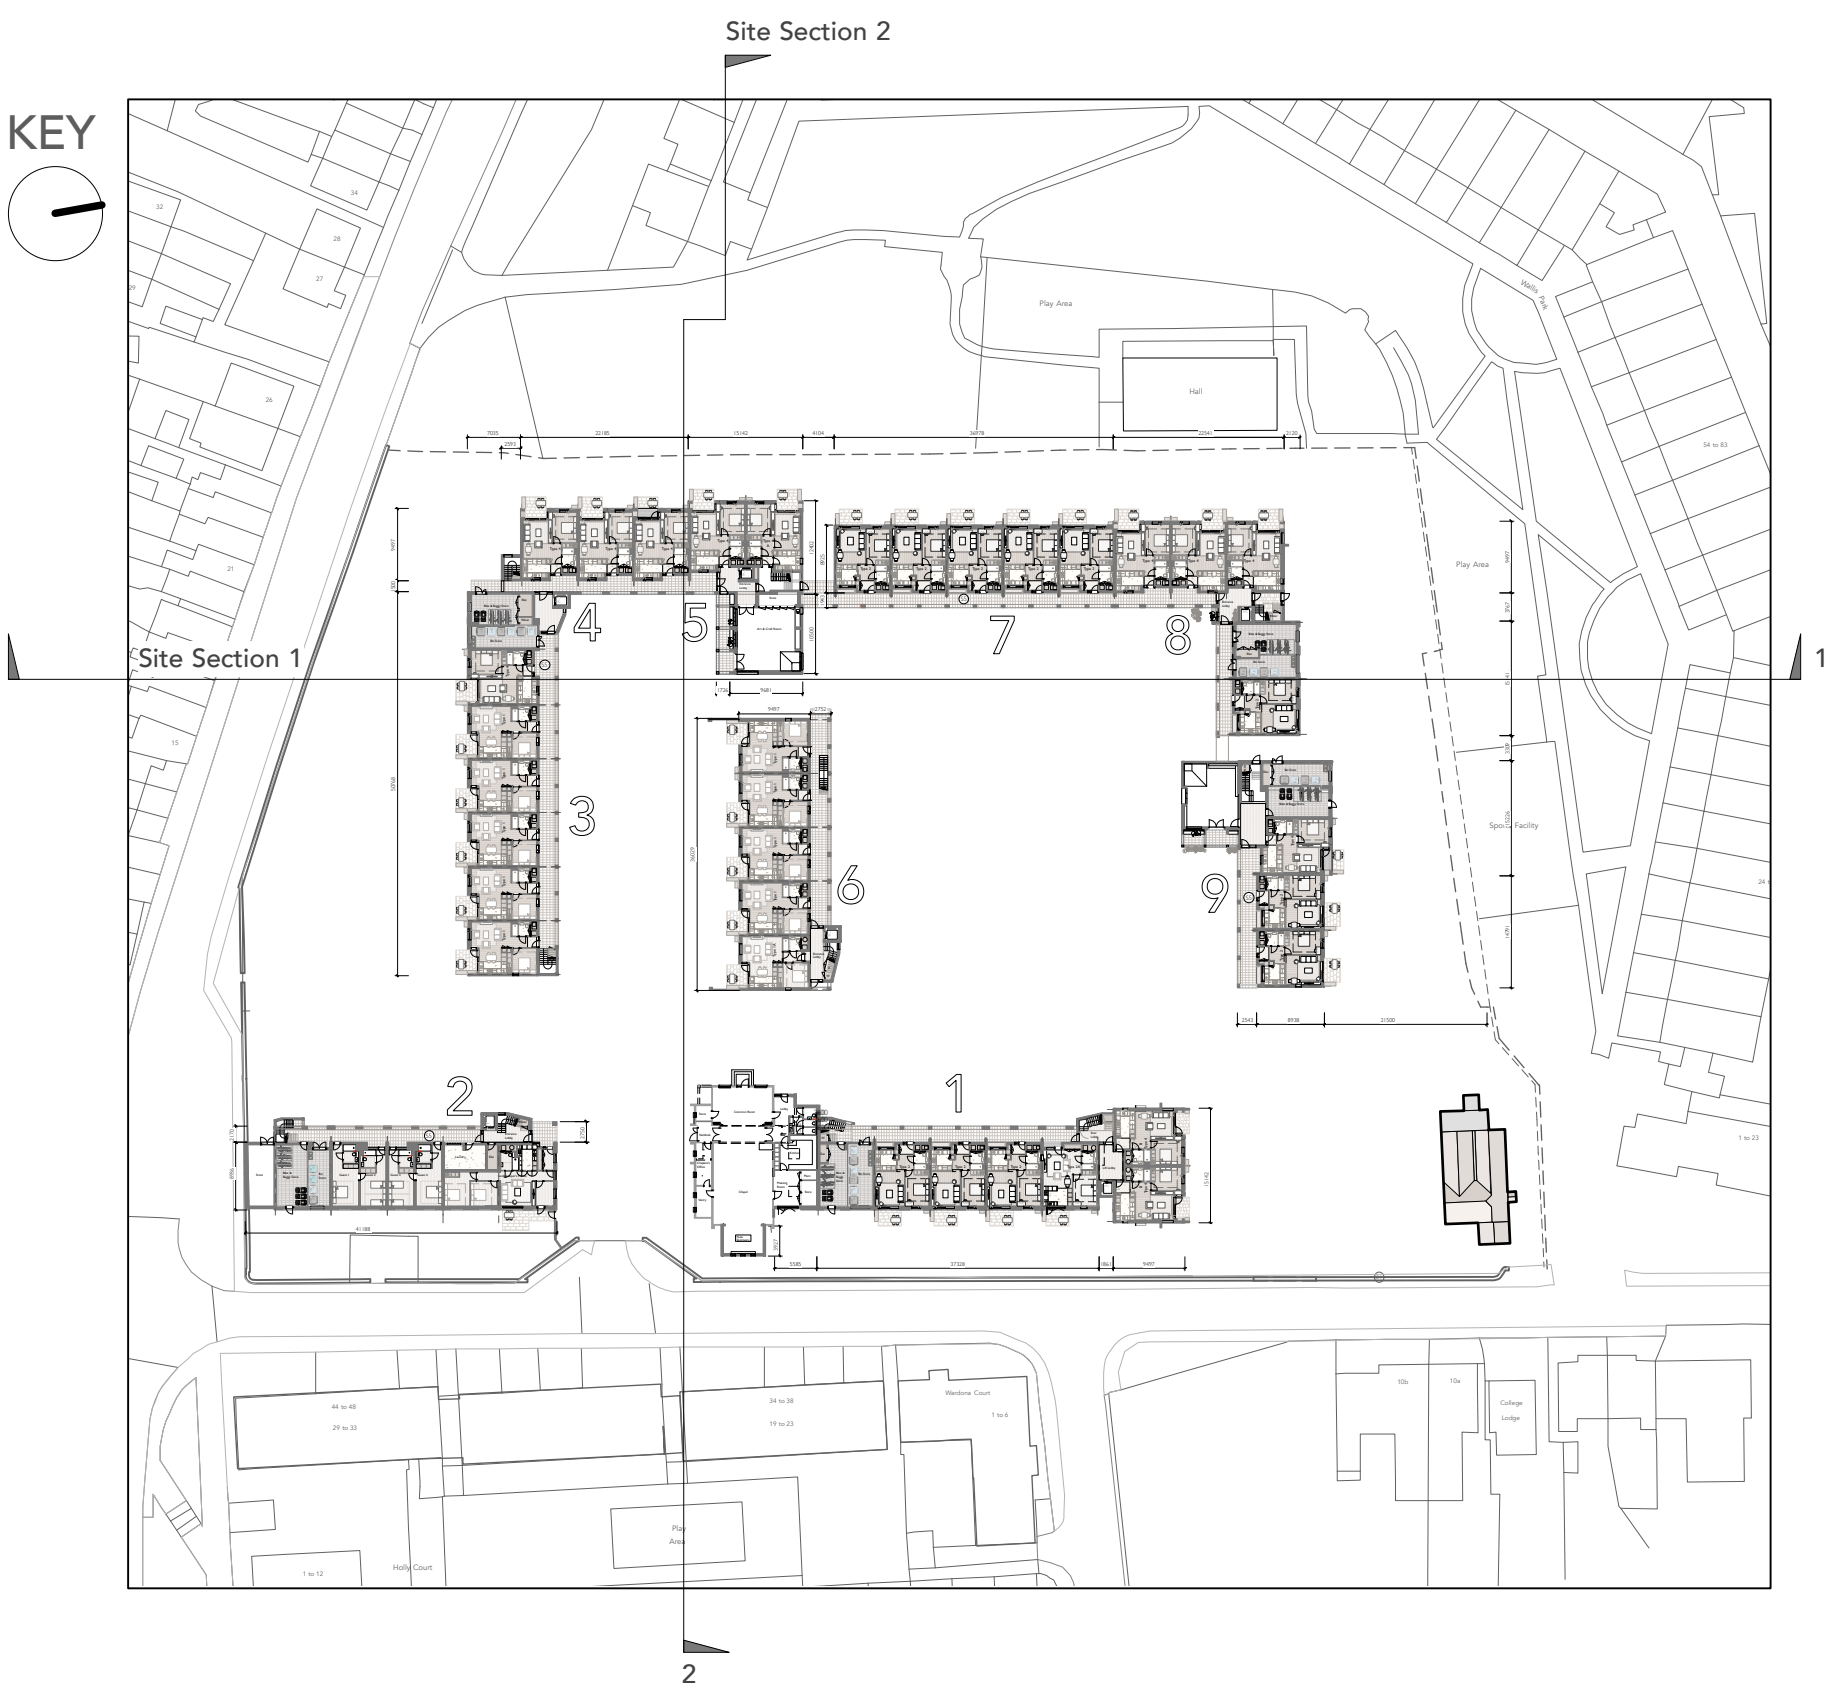

SITE SECTION 2

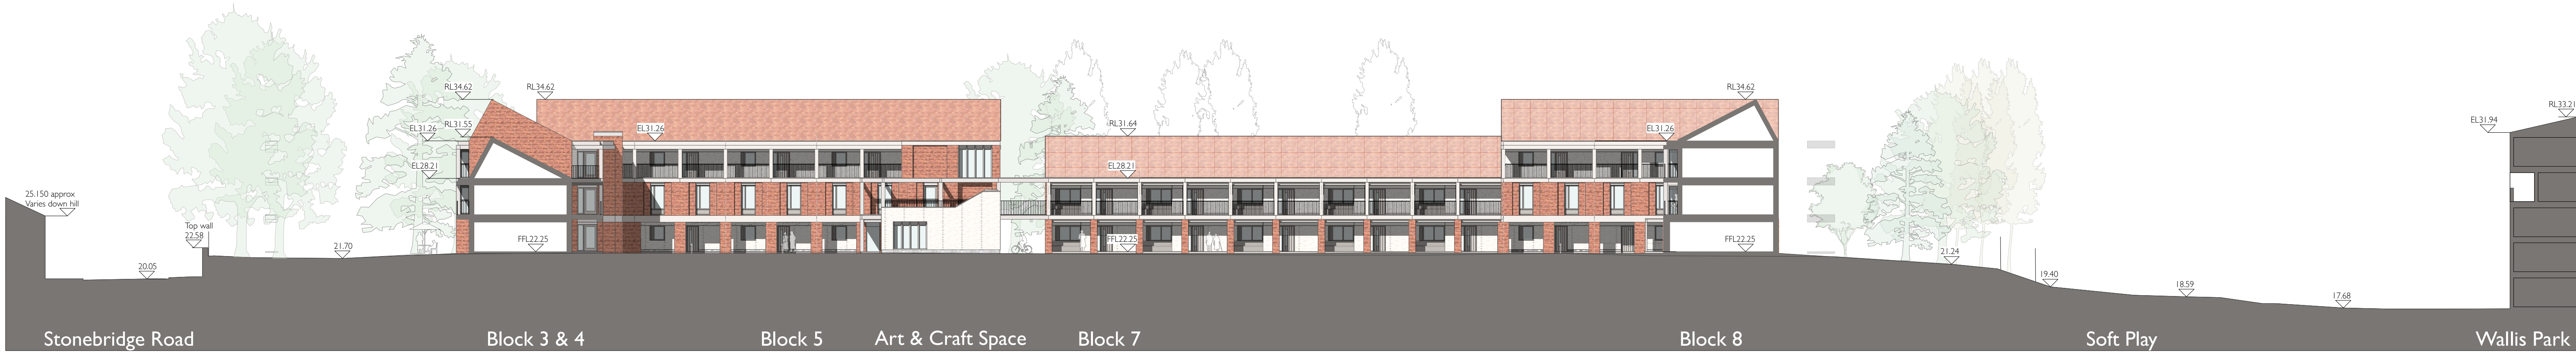

SITE SECTION 1

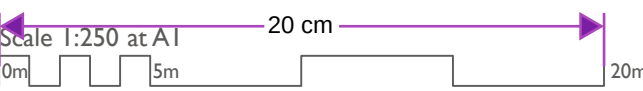

Notes					Revs				
1: This drawing must not be scaled - work only to figured dimensions 2: Dimensions must be verified on site by the contractor before preparation of shop drawings 3: The architect must be notified of any discrepancies immediately 4: This drawing applies only to this job and site 5: This information on this drawing is copyright protected					Rev	Check	Date	By	Description
					A		28.03.2024	RH	Draft Planning Application Submission
					B		11.04.2024	RH	Planning Application Submission
					C		07.05.2024	RH	Scale bar added

HaysomWardMiller Architects			Proposed Site Context Sections			
20 Birdge Street Cambridge CB2 1UF			Project	Almhouse Development	Job no.	23.709
T : 01223 578545			For	Huggens College	Drawing no.	P 40
email : info@haysomwardmiller.co.uk			Scale	1:250 at A1	Revision no.	C