


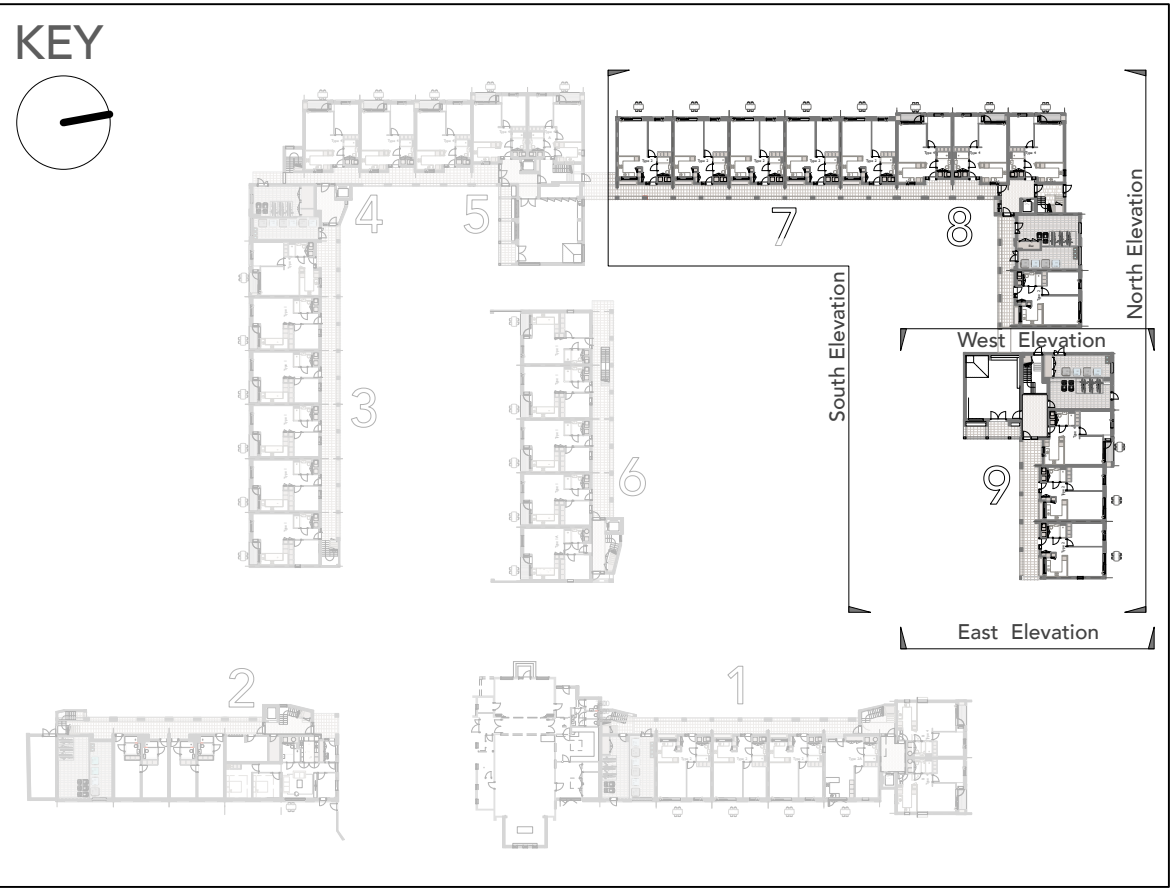

Block 8 & 9 ELEVATIONS
Scale 1:200 at A1



Block 8 & 9 ELEVATIONS
Scale 1:200 at A1

Scale 1:200 at A1
0m 5m 20m

Notes	Drawn			Check	Date	Revs		
1: This drawing must not be scaled - work only to figured dimensions				RH	MB	28.03.2024	A	Draft Planning Application Submission
2: Dimensions must be verified on site by the contractor before preparation of shop drawings				RH	MB	11.04.2024	B	Planning Application Submission
3: The architect must be notified of any discrepancies immediately				RH	MB	07.05.2024	C	Scale bar added
4: This drawing applies only to this job and site								
5: This information on this drawing is copyright protected								

HaysomWardMiller Architects		Proposed Elevations - Blocks 8 & 9		
20 Birdge Street Cambridge CB2 1UF	Project	Almhouse Development	Job no.	23.709
T : 01223 578545	For	Huggens College	Drawing no.	P 43
email : info@haysomwardmiller.co.uk	Scale	1:200 at A1	Revision no.	C