

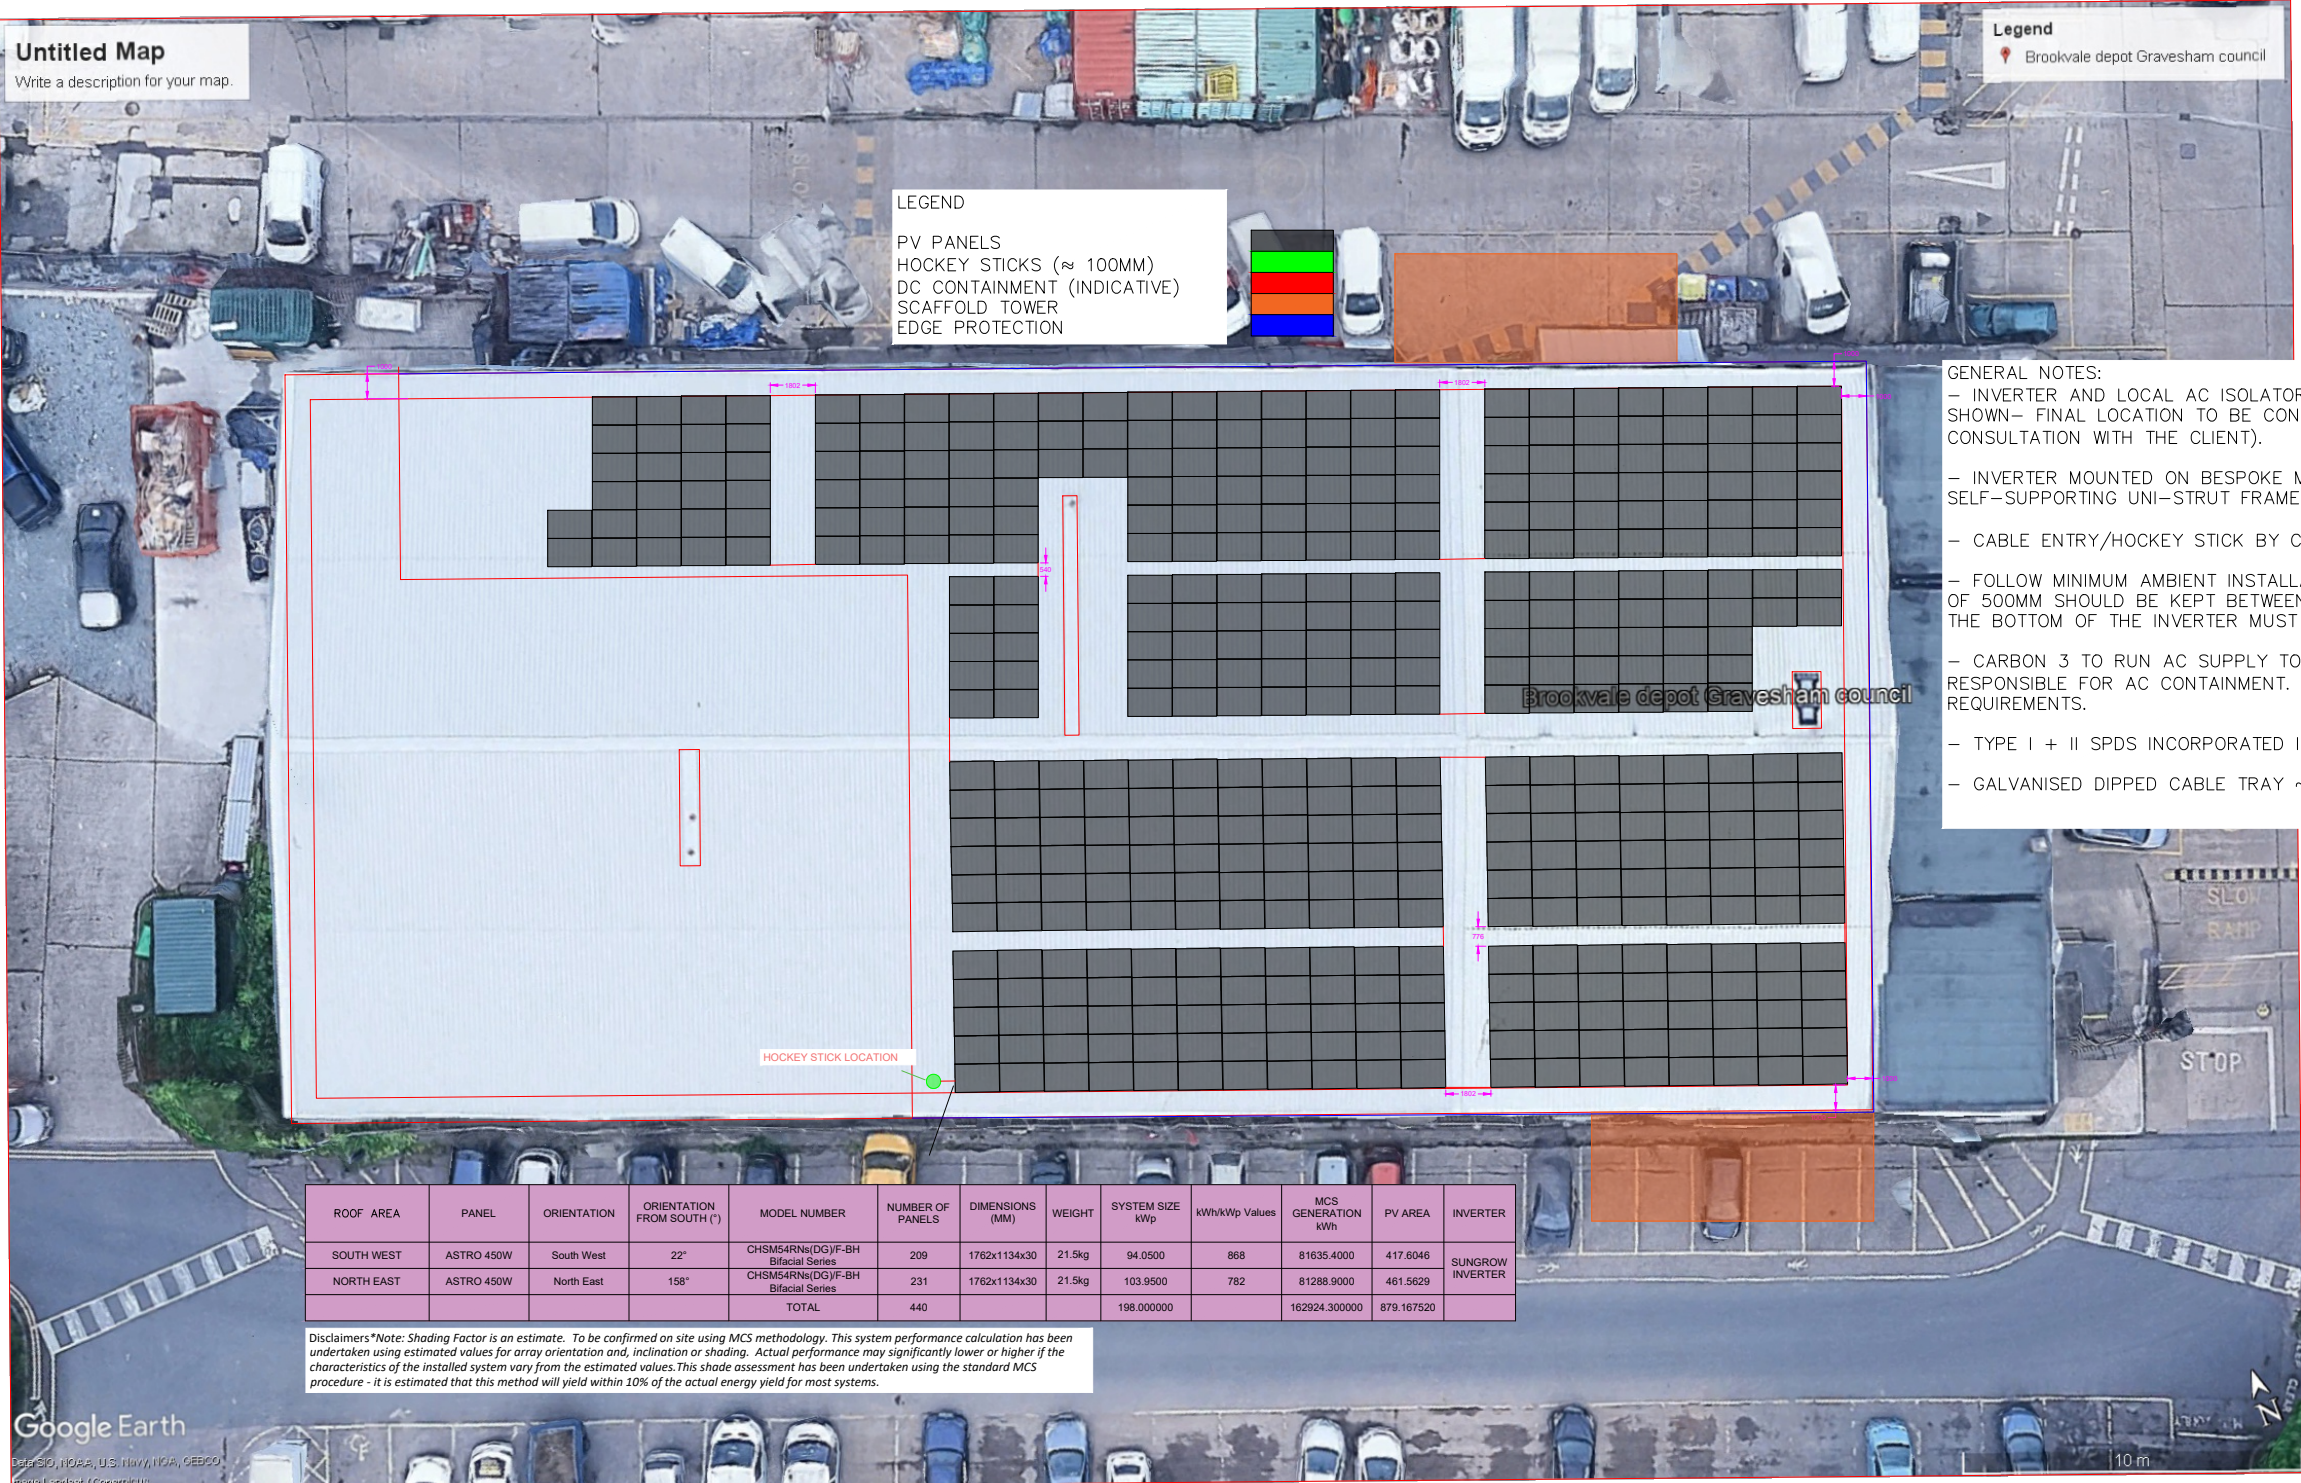


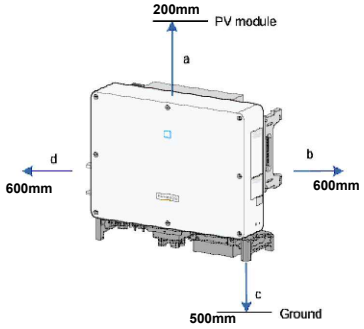

Scan our QR code to register your system on the C3 Hub for access to all your Operations & Maintenance information and to redeem your 10% service discount code!

Drawing N°			PV-001		
TITLE: Max Roof fit Solar PV Layout					
Client:		Gravesham Council			
Project:		Brookvale Depot			
Address:		Gravesend DA11 8HW			
SCALE	REV	DRAWN	CHK'D	DATE	
NTS	C02	RM	SE	25/09/2025	

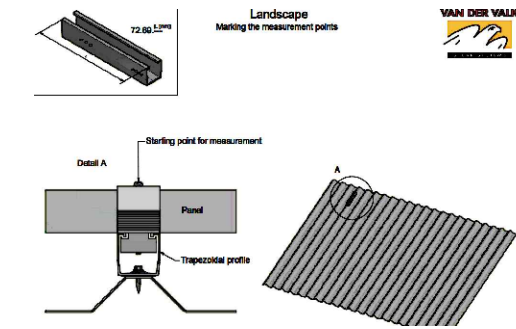

CONSTRUCTION

