



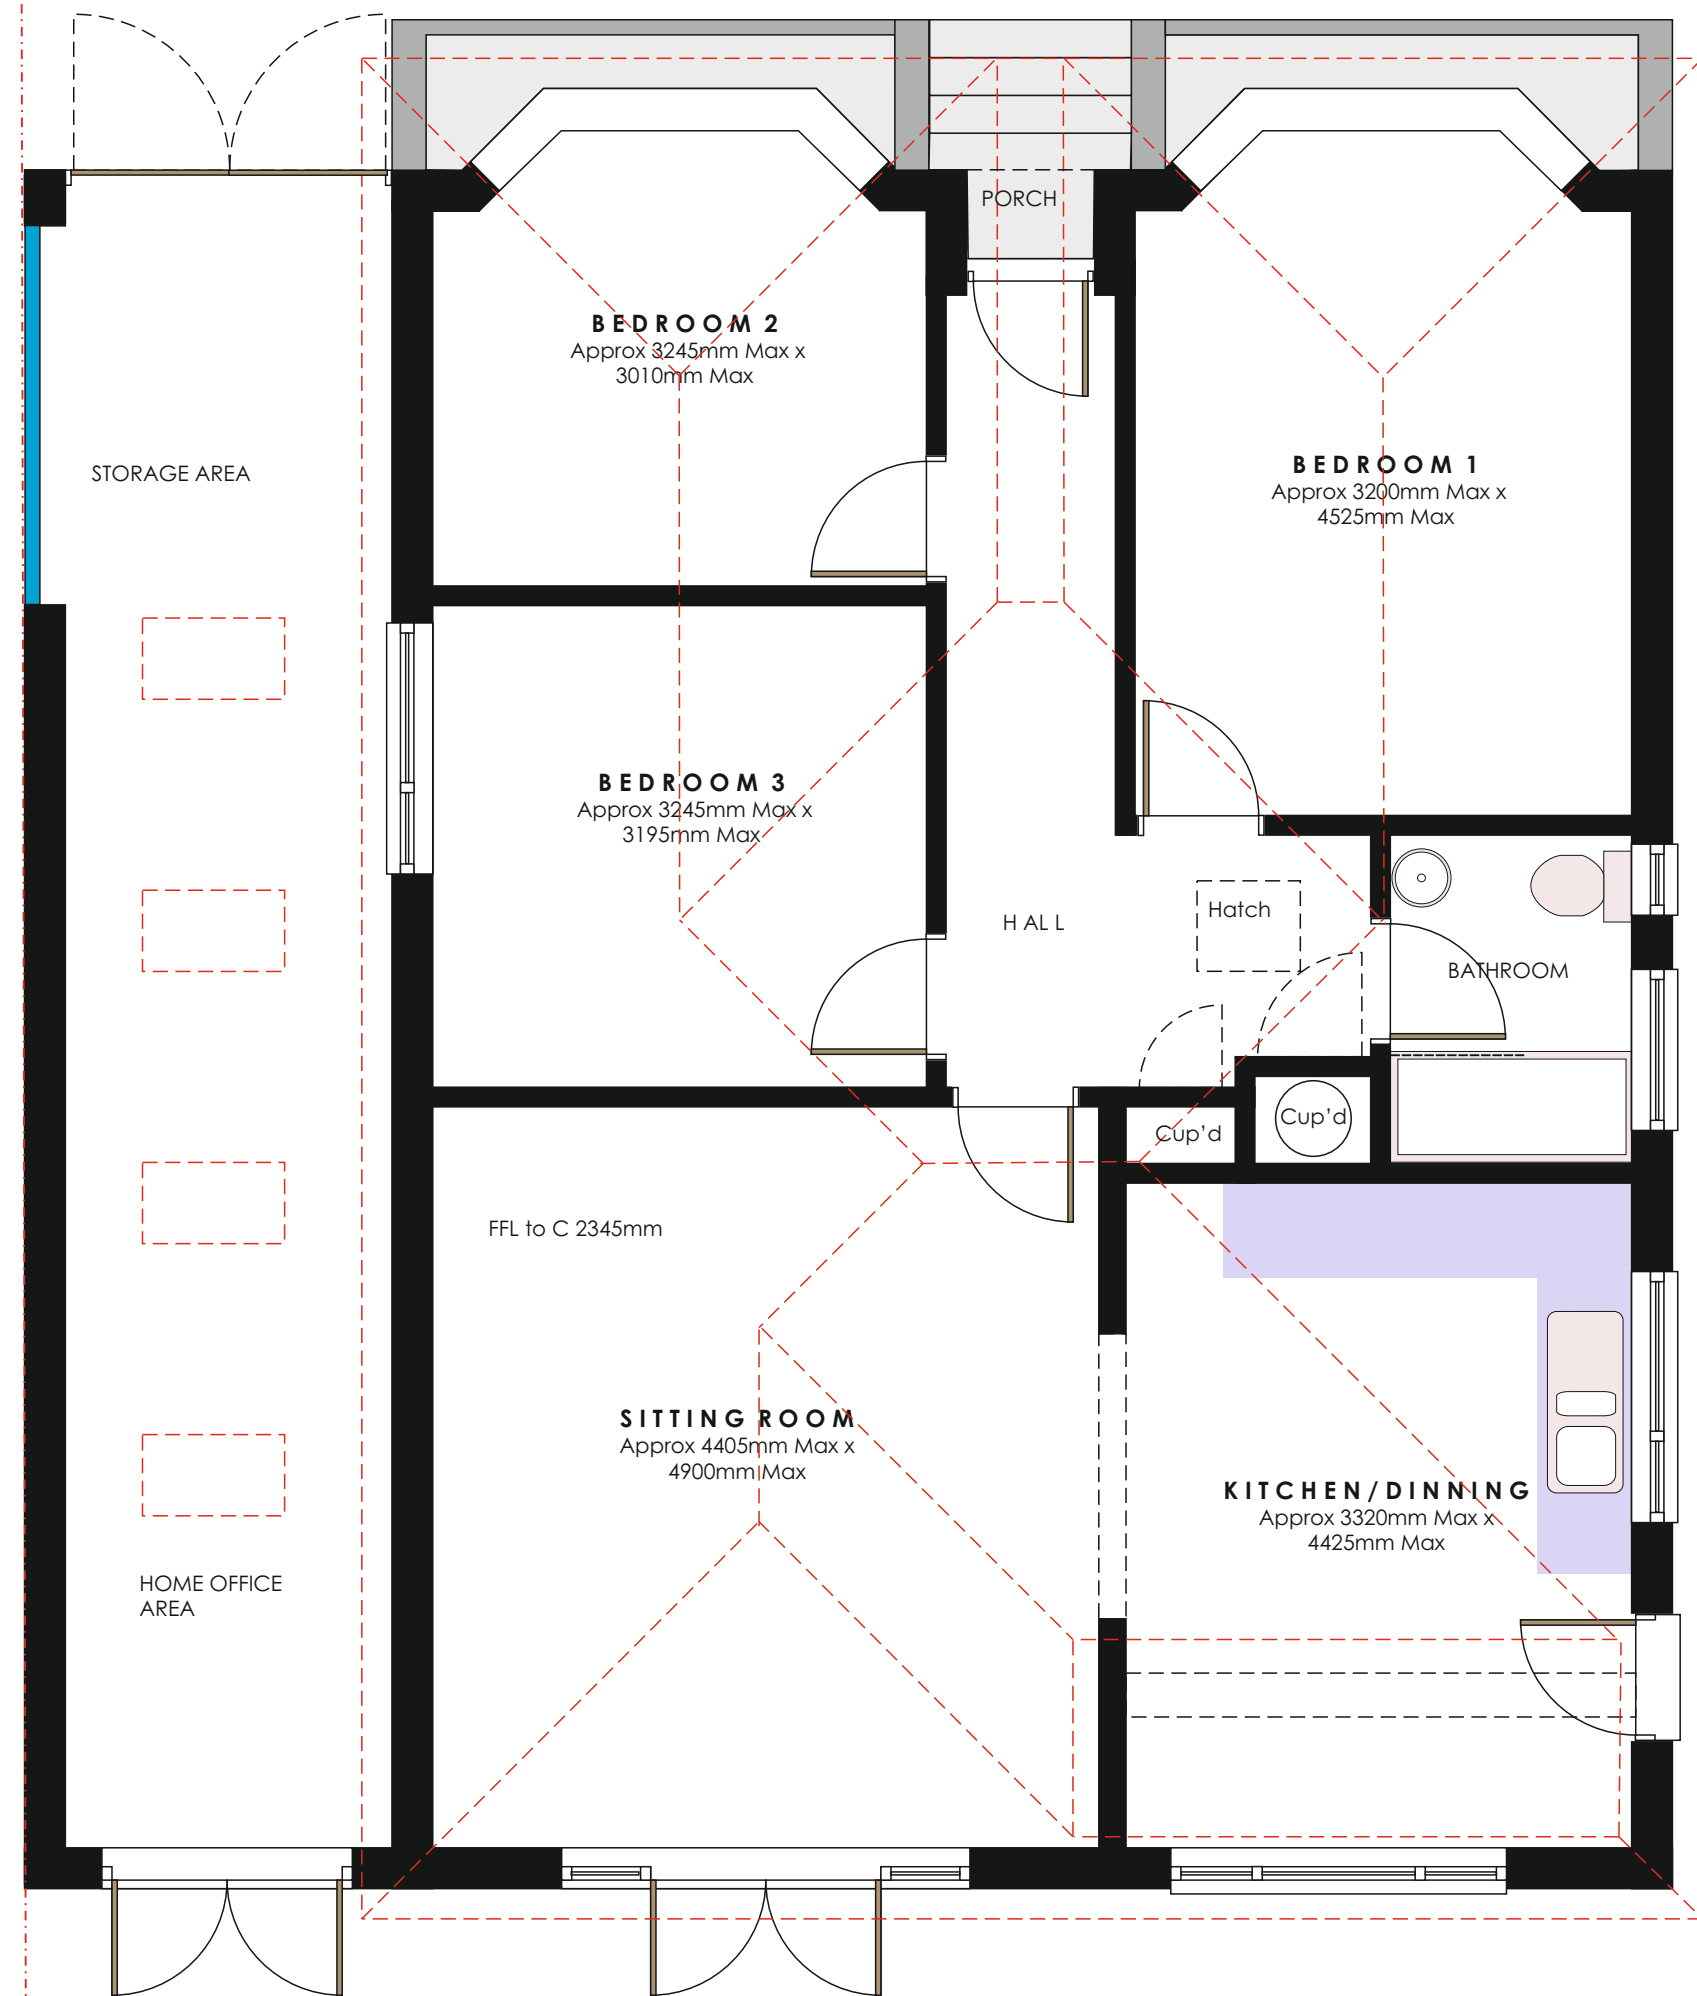


Existing Ground Floor Plan-1:50

LEGEND


- Existing walls
- 100mm block partition
- 100mm timberstud internal partition with 38db sound reduction
- Waste pipe positions
- Approx location of kitchen worktops
- Mechanical vent duct positions (from cooker hood in kitchens)
- New beams with pad stones to match engineers requirements and clad to afford 30mins fire resistance
- Existing walls removed
- Mains wired smoke alarm
- Mains wired heat detector

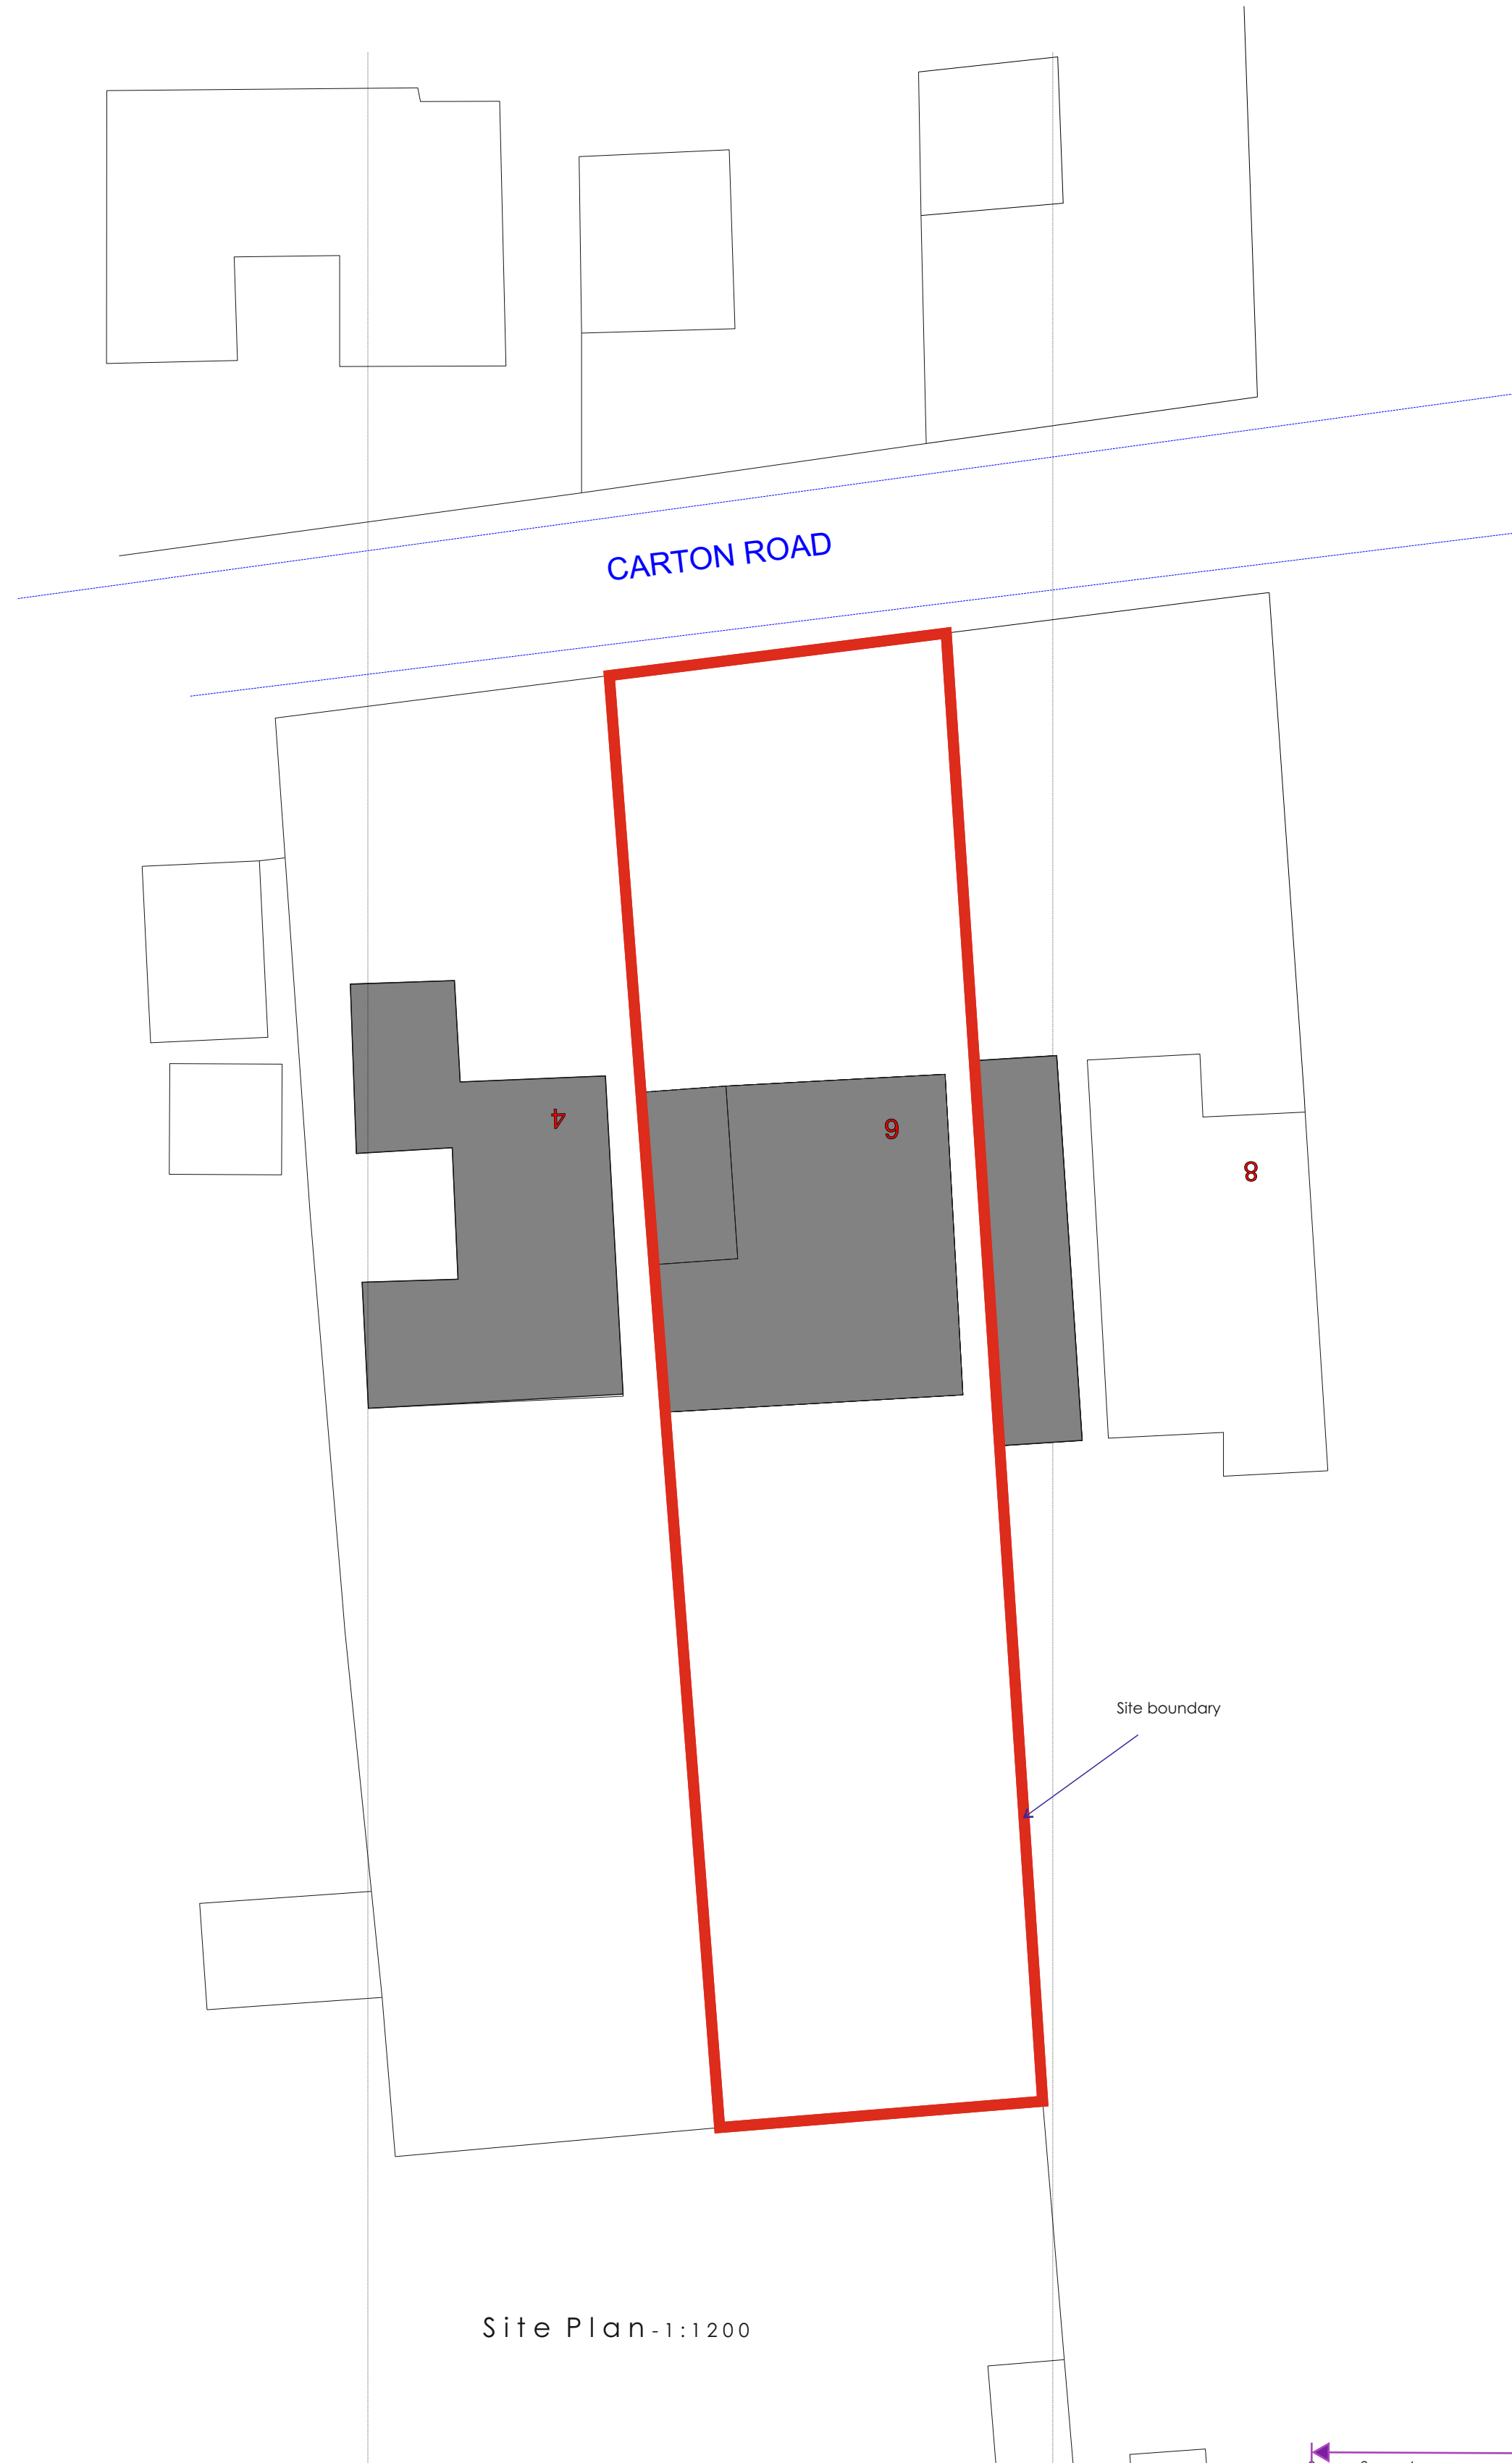


Site Plan-1:1200

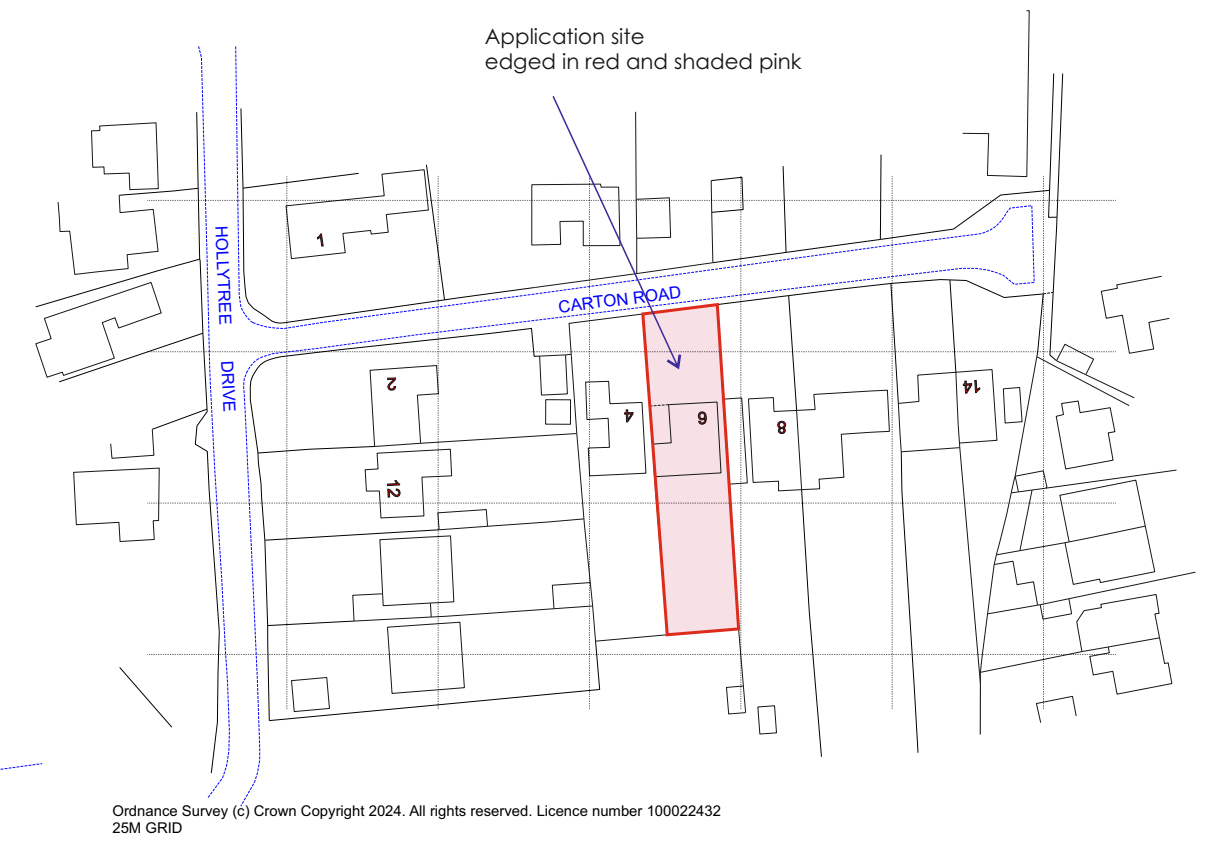

Location Plan-1:1250

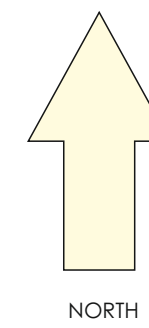

NORTH

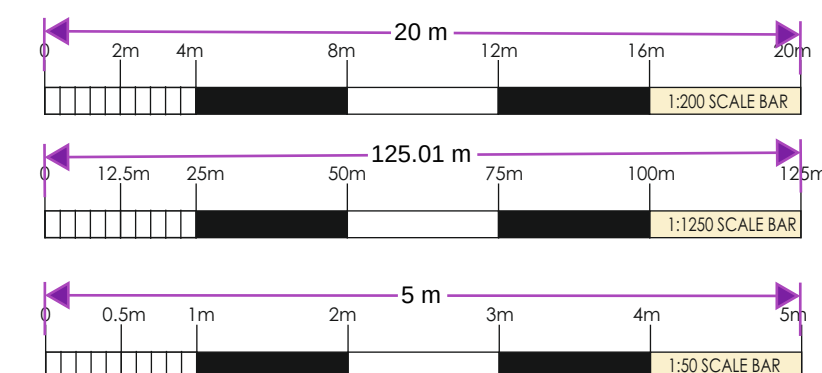

C. Revised application B. Minor changes A. Office area adjusted		RFW RFW RFW
REVISIONS		
SCALE	1:50 1:200 1:1250	REVISION
DATE	October 2025	
DRAWING	Existing Floor and Site Plan with Location Plan	
PROJECT	Proposed First Floor and Single Storey Rear Extension 6 Carton Road Higham Kent ME3 7EB for: Mr L Dillon	

WARD + ASSOCIATES
THE HOO WROTHAM ROAD
MEOPHAM GRAVESEND KENT DA13 0HP
M: 07771 863940
E: roger@wardassociates.co.uk W: www.wardassociates.co.uk

1224.WD.01c