



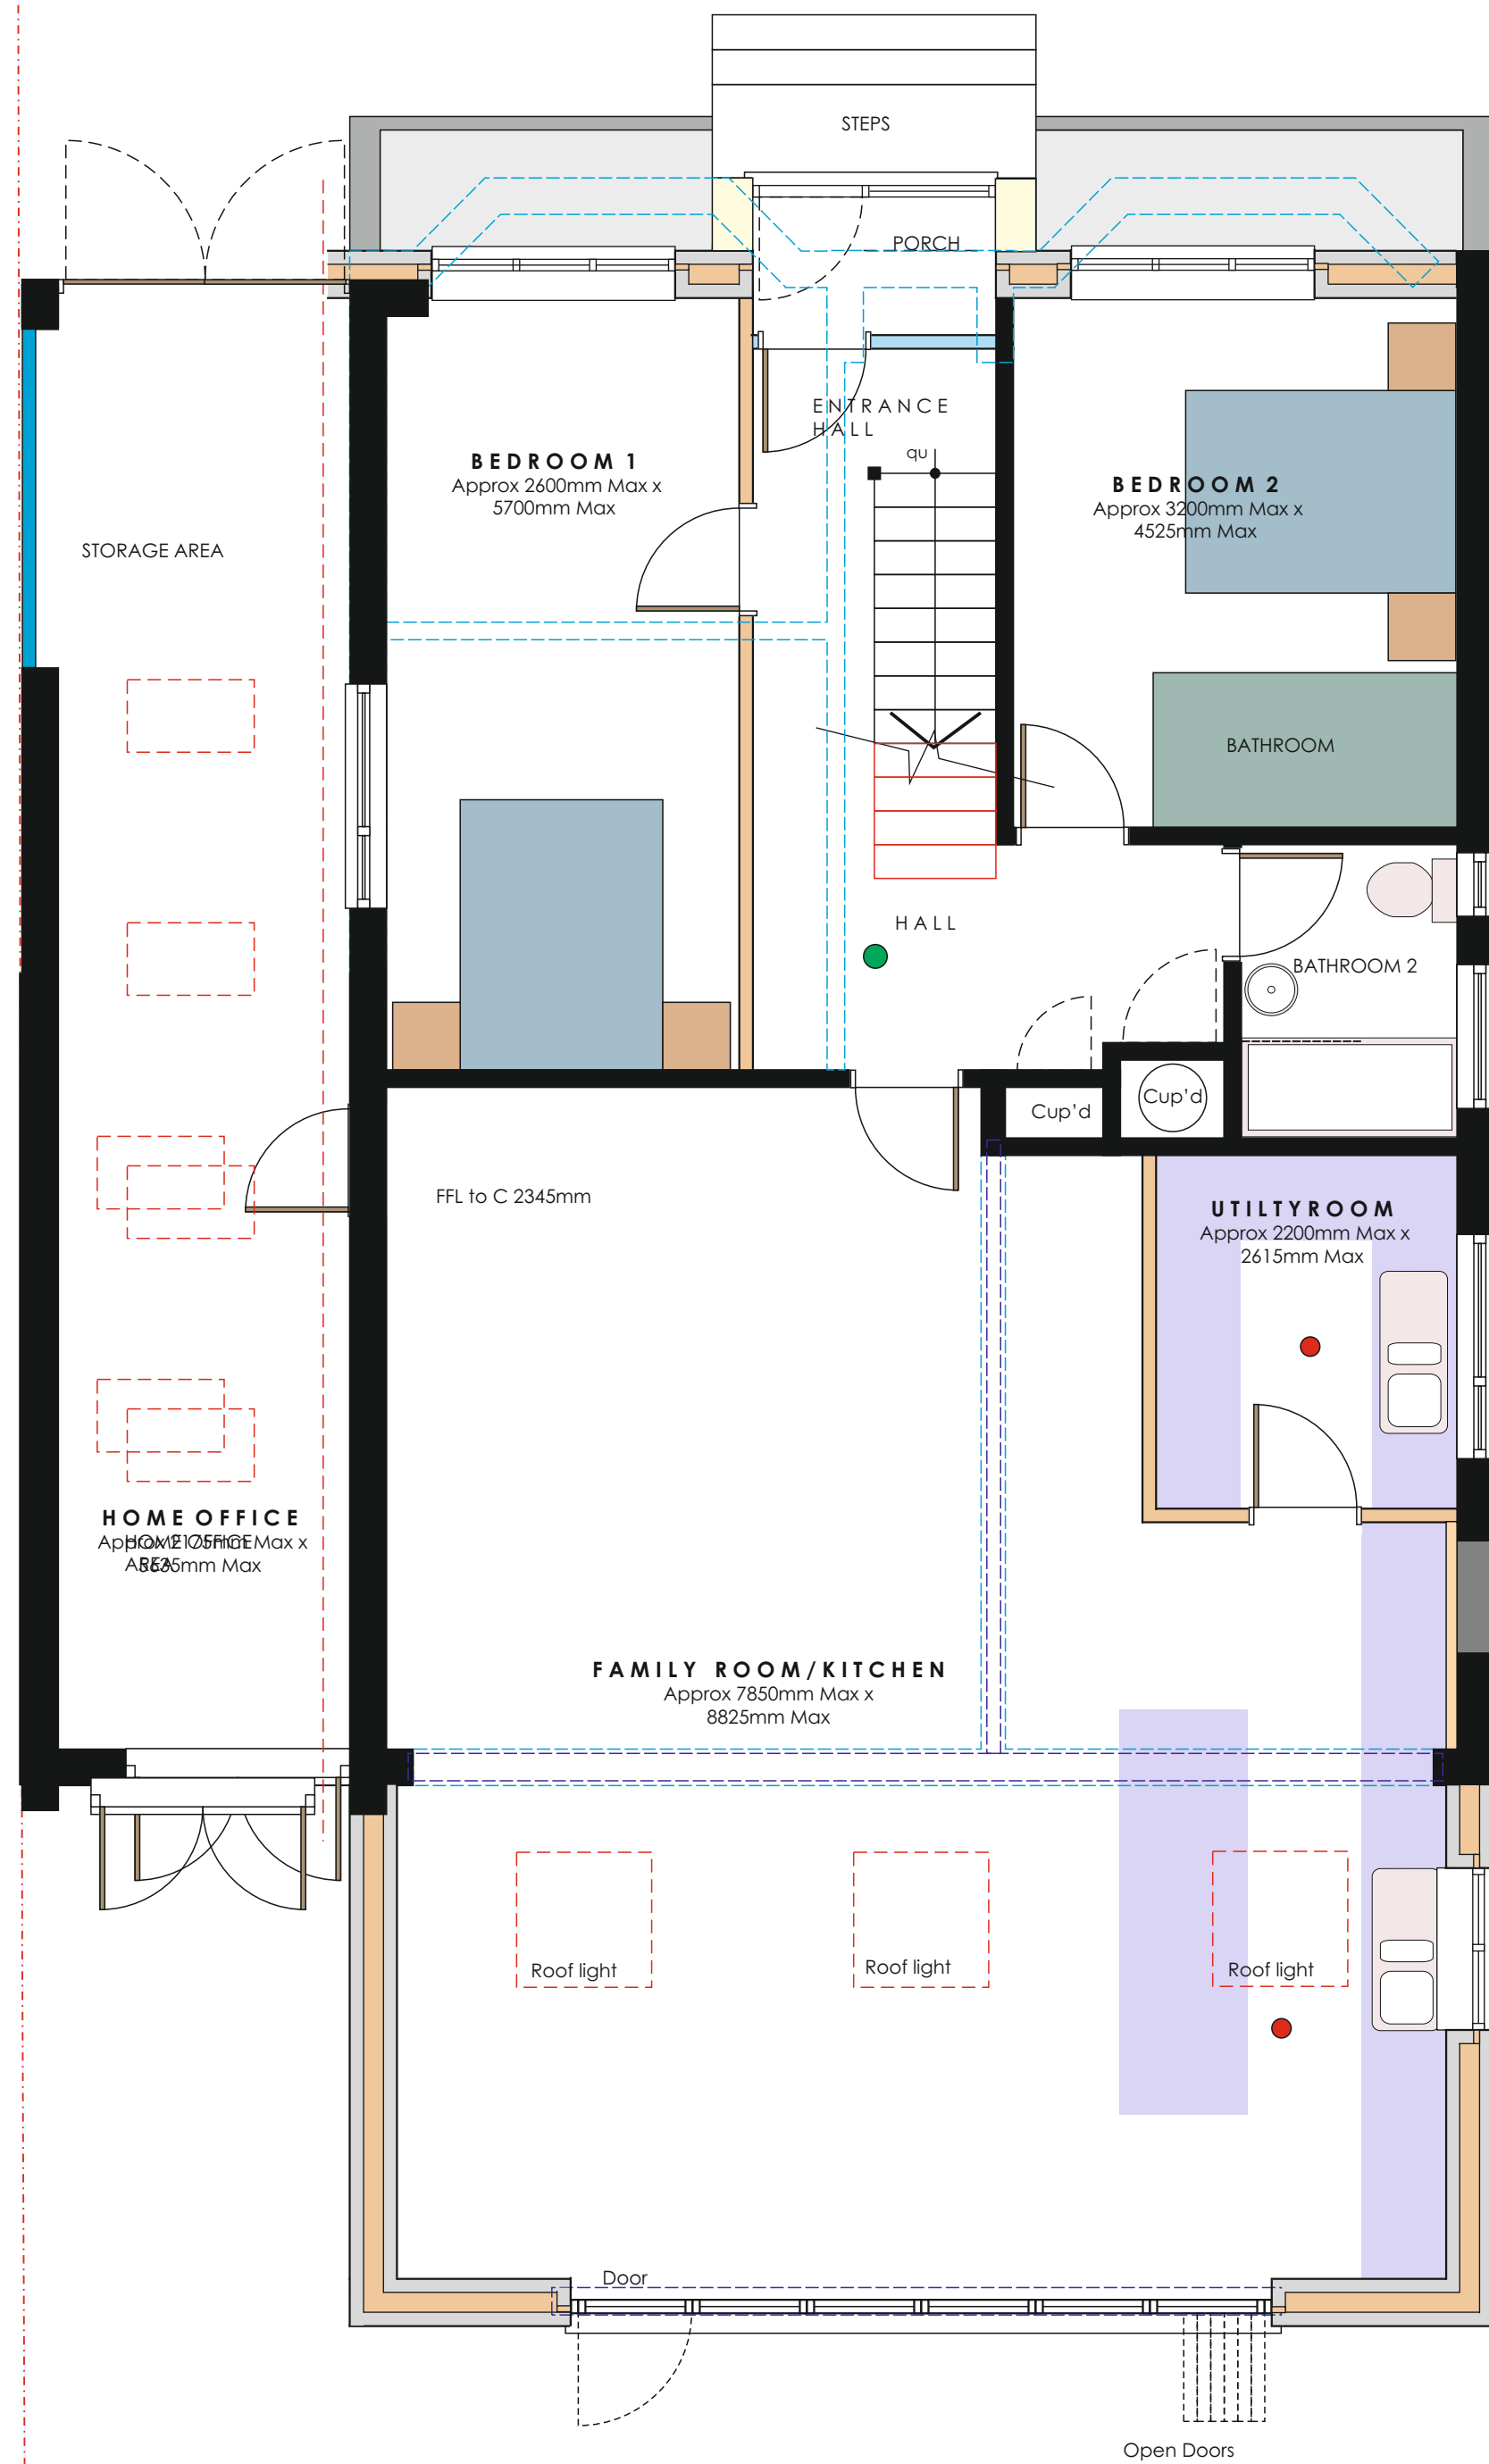


Proposed Ground Floor Plan-1:50

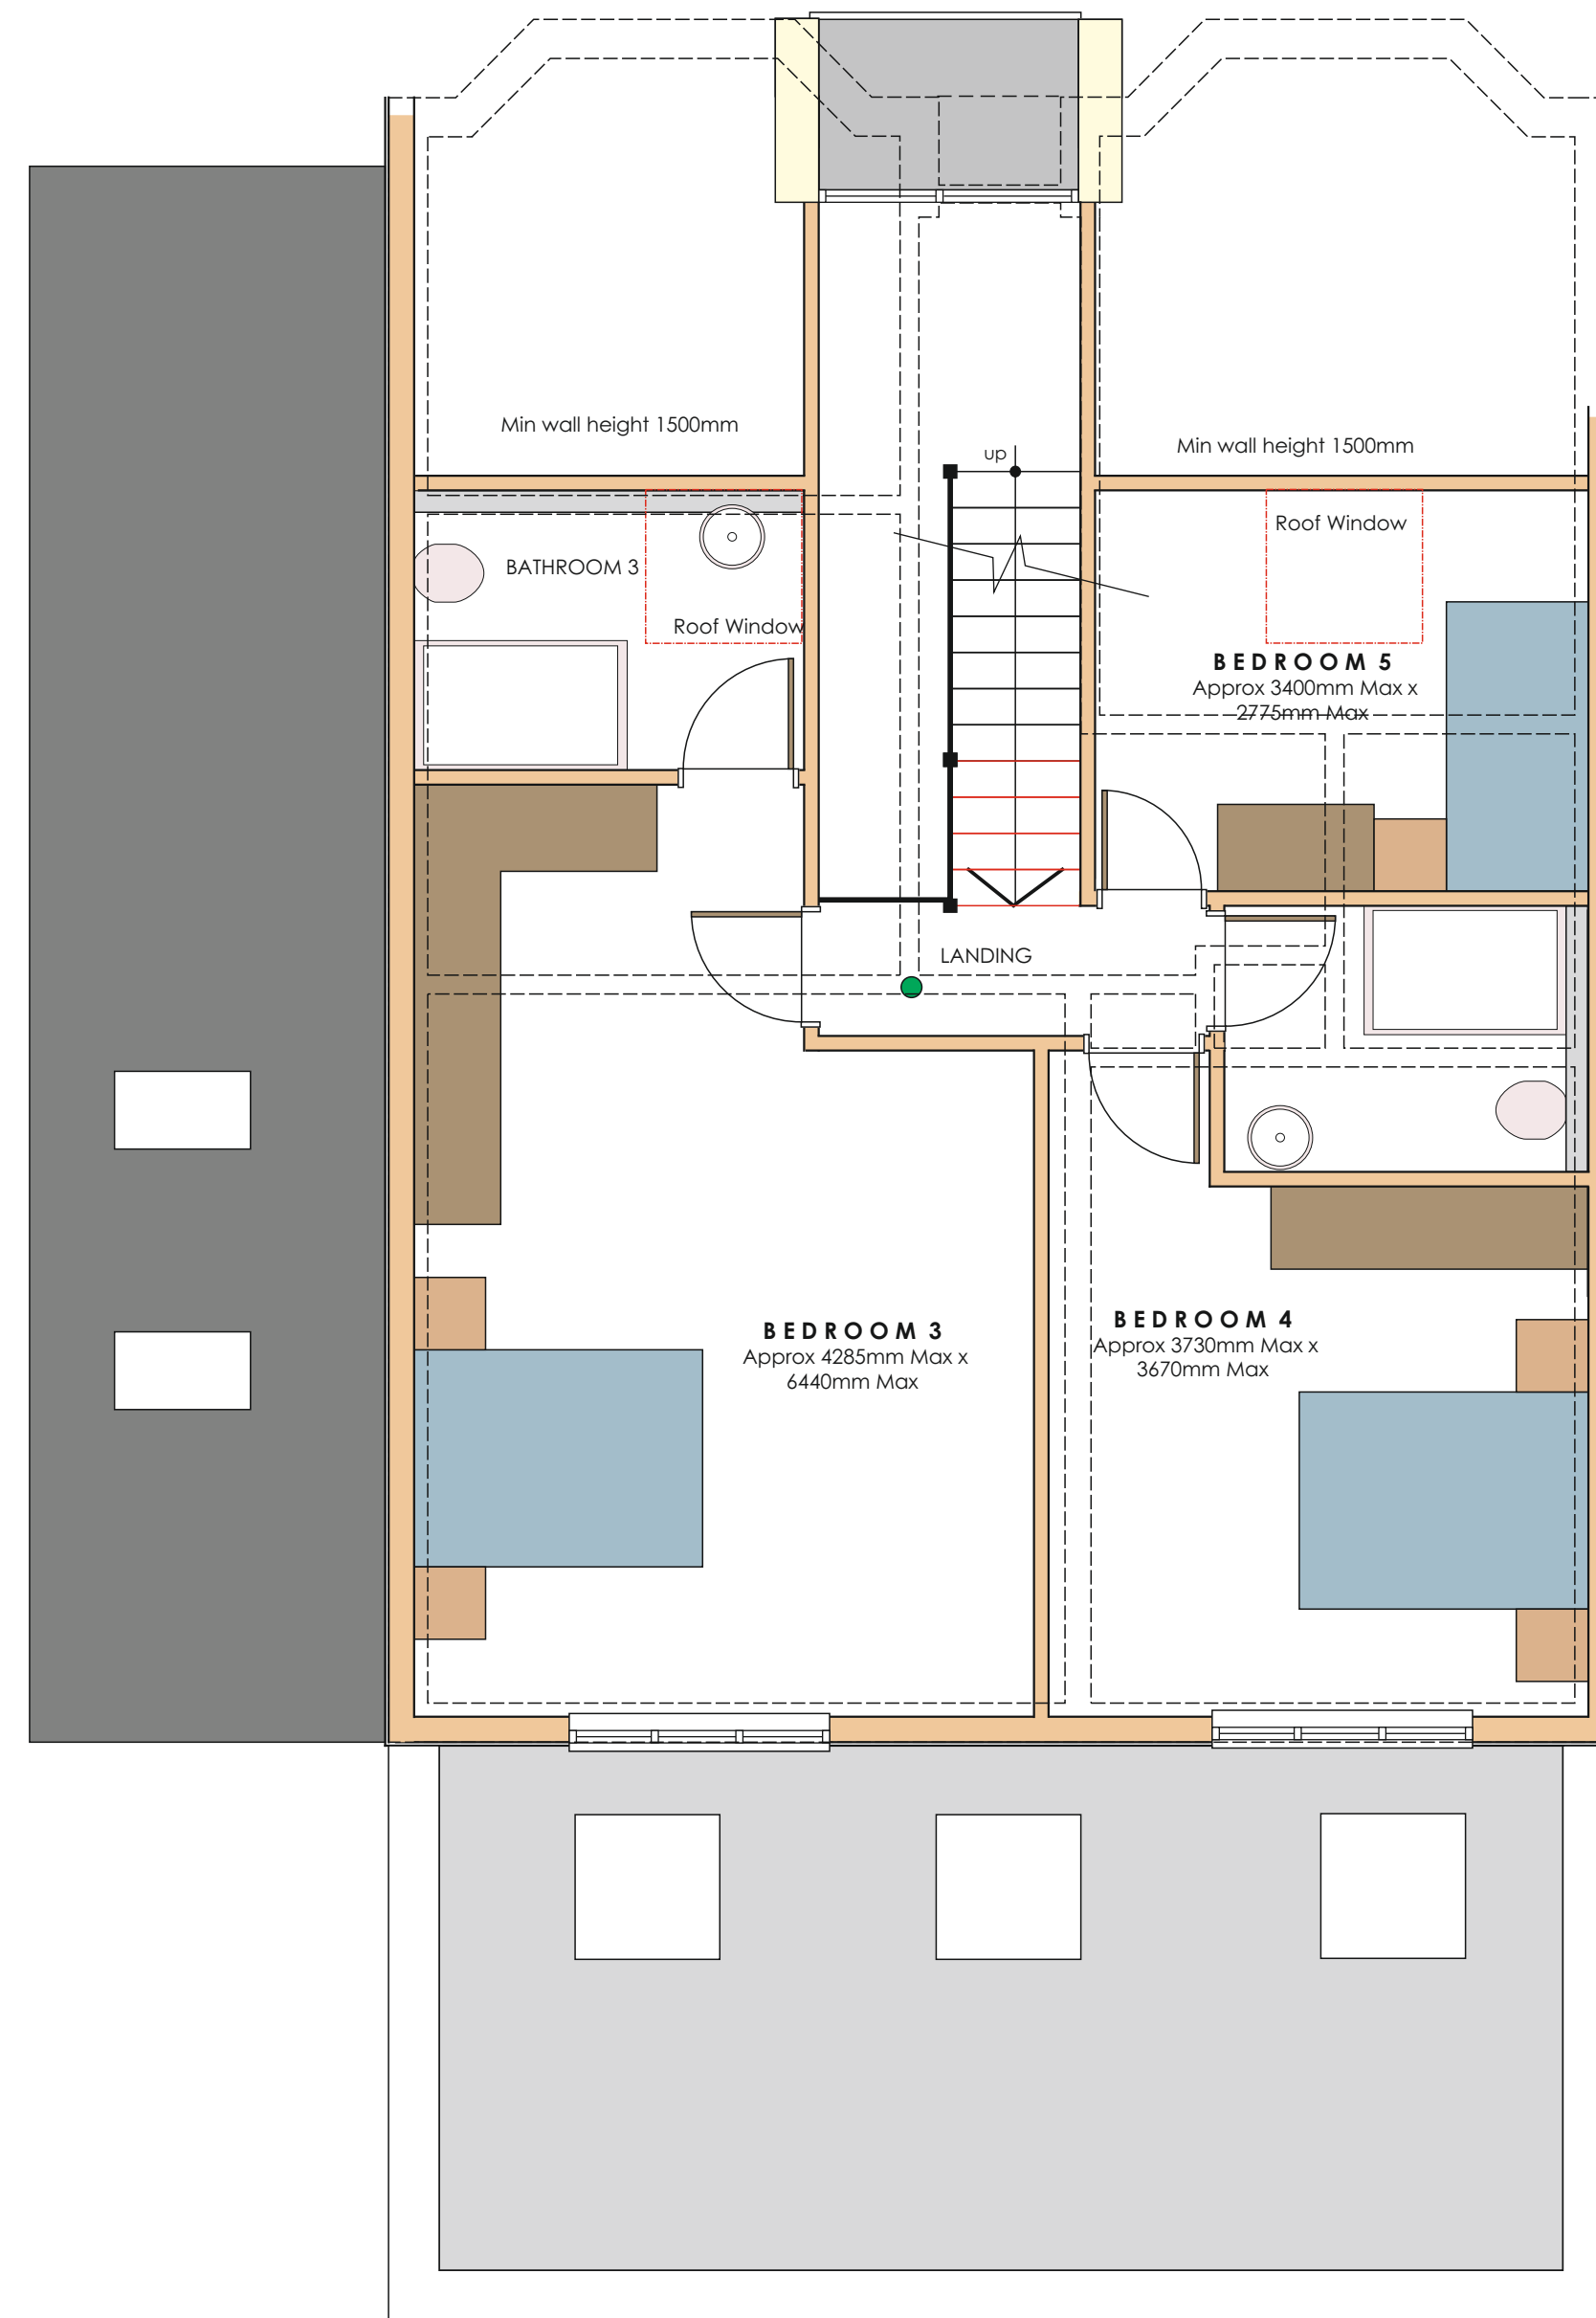

Proposed First Floor Plan-1:50

LEGEND

- 350mm exterior thick cavity wall with full width insulation and block inner skin and block outer skin rendered to match existing. U value min 0.18W/sqmK
- Existing walls
- 100mm block partition
- 100mm timberstud internal partition with 38db sound reduction
- Waste pipe positions
- Approx location of kitchen worktops
- Mechanical vent duct positions (from cooker hood in kitchens)
- New beams with pad stones to match engineers requirements and clad to afford 30mins fire resistance
- Existing walls removed
- Mains wired smoke alarm
- Mains wired heat detector
- New 150mm external wall timber framed and base board and silicone rendered

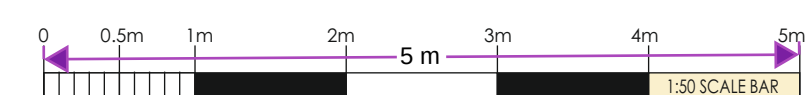

A. Client changes RFW

REVISIONS	DATE	BY	REVISION
1	1:50	RFW	
2	1:50	RFW	

Proposed Floor Plans

PROJECT
Proposed First Floor and Single Storey Rear Extensions
6 Carlton Road
Higham Kent ME3 7EB
for: Mr L Dillon

WARD + ASSOCIATES
THE HOO WROTHAM ROAD
MEOPHAM GRAVESEND KENT DA13 0HP
M: 07771 863940
E: roger@wardassociates.co.uk W: www.wardassociates.co.uk

1224.WD.10A