





Existing Side Elevation - 1:50 WEST

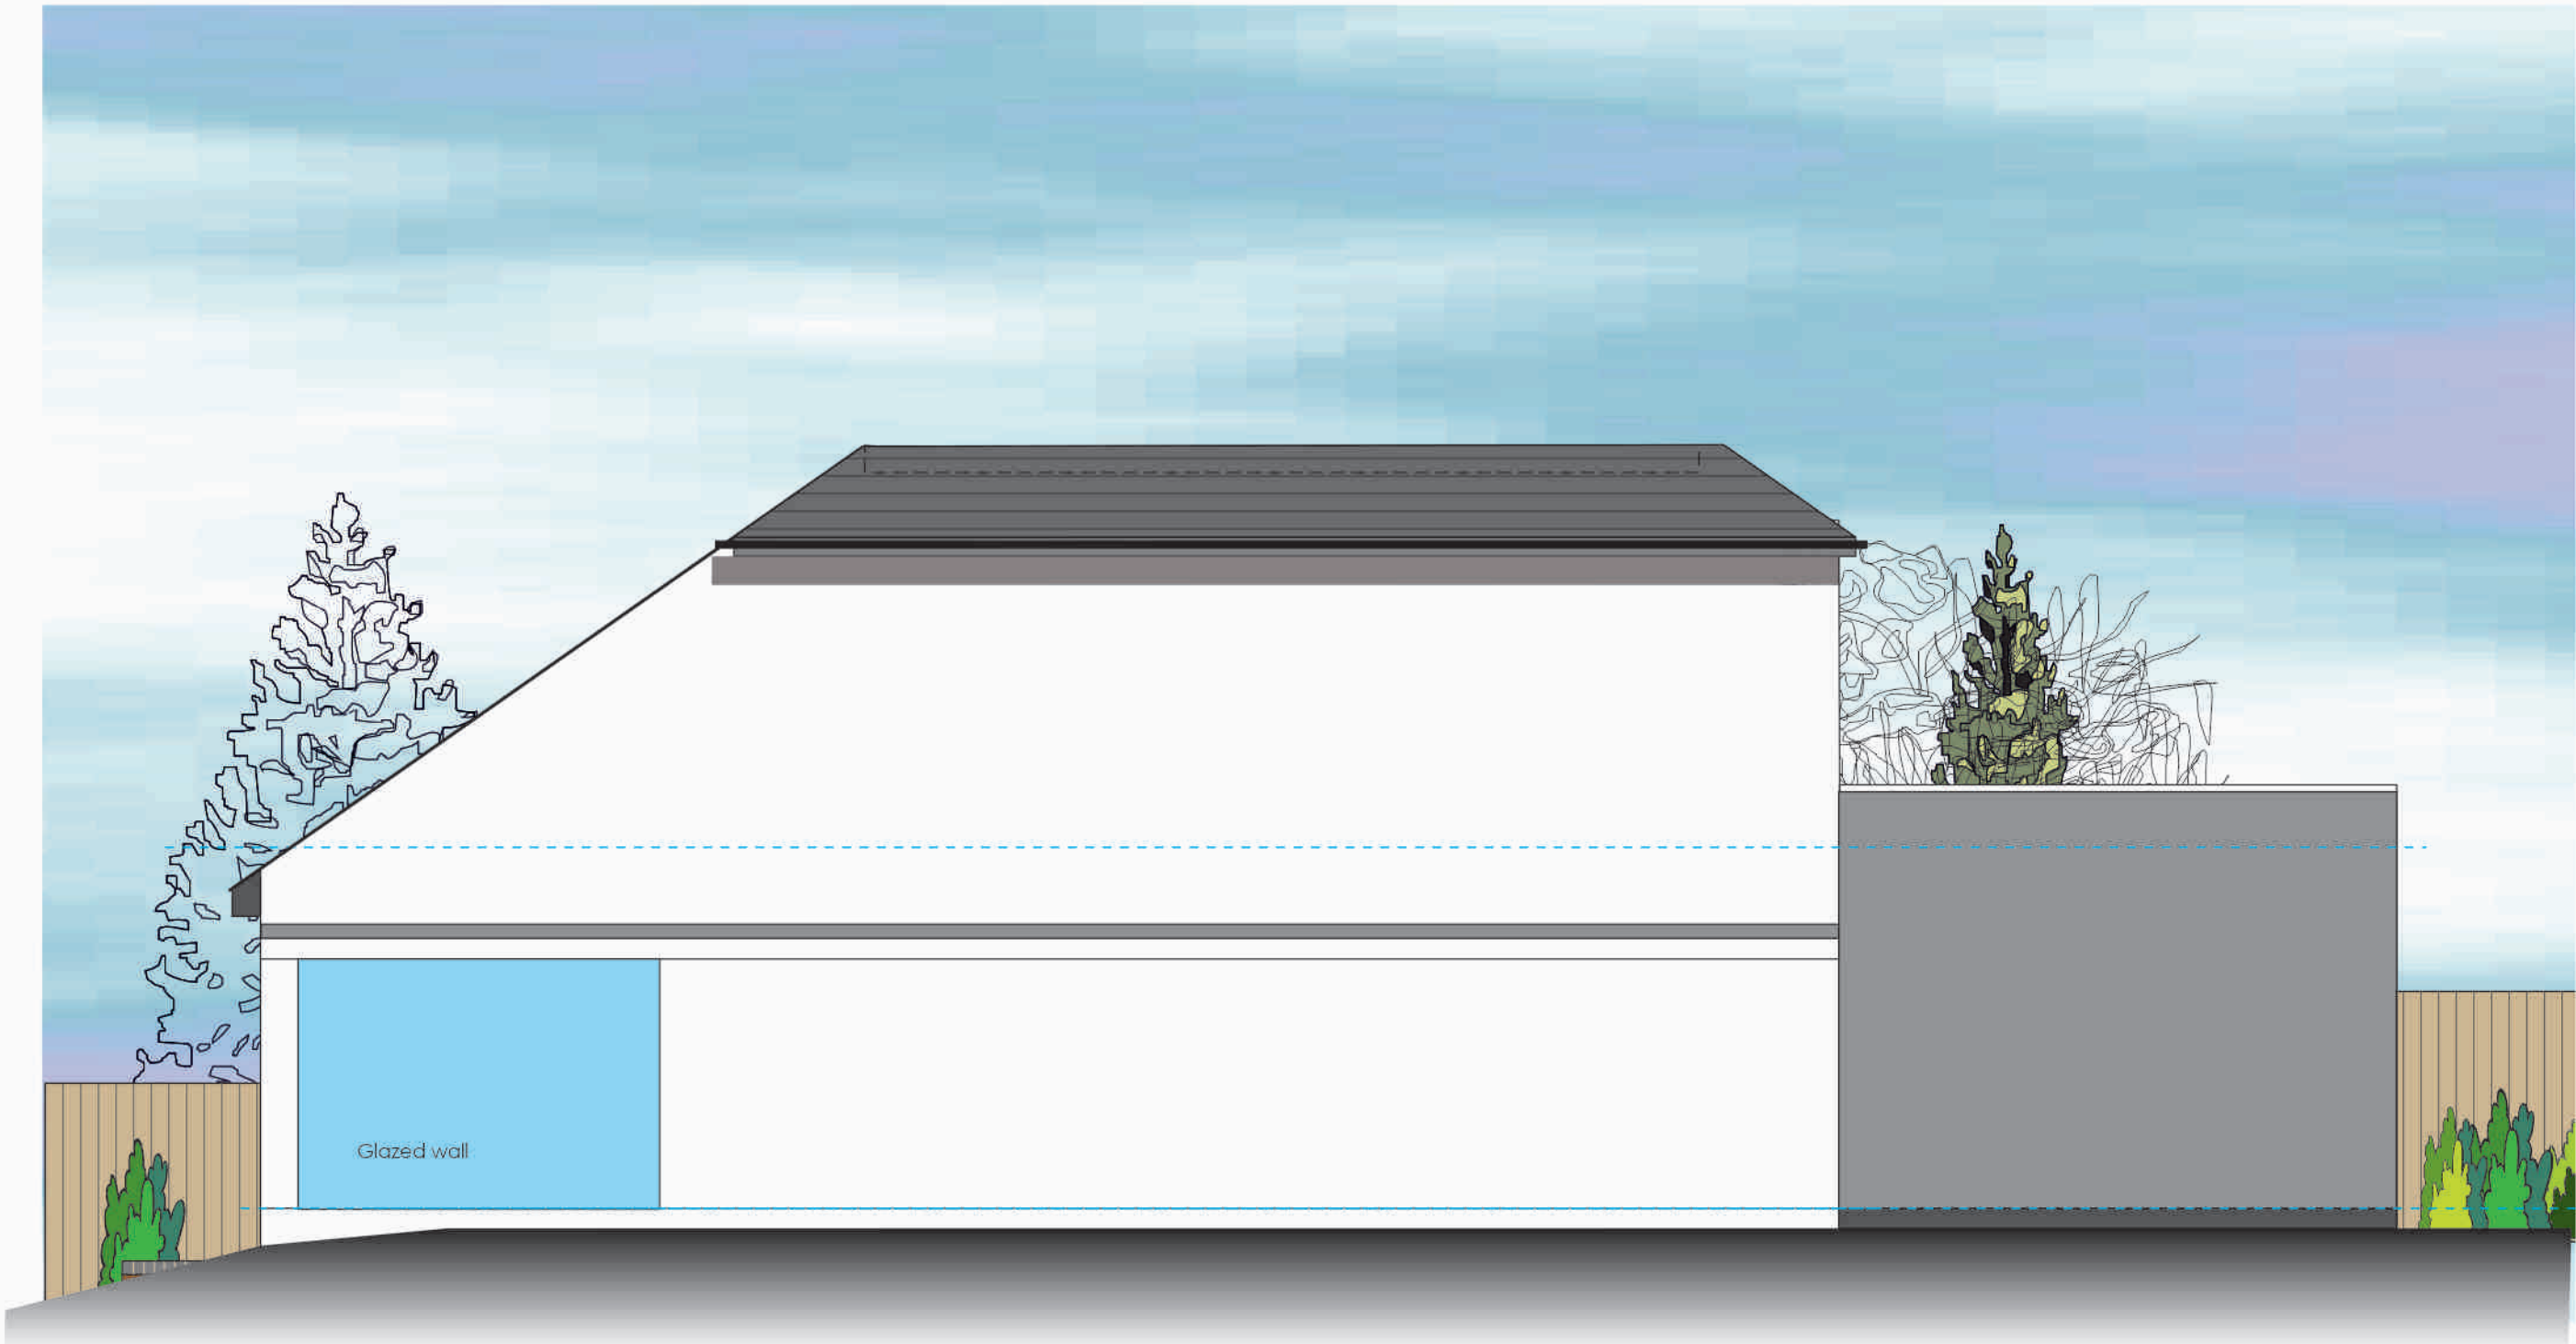

Proposed Side Elevation - 1:50 EAST

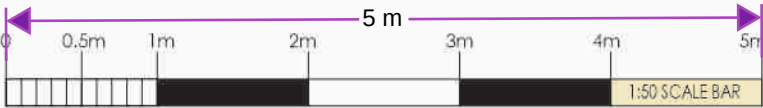

B. Sloped roof added

A. Revised proposal

REVISIONS

SCALE: 1:50

DATE: October 2025

DRAWN: RFW

EXISTING AND PROPOSED SIDE ELEVATIONS EAST

PROJECT

Proposed First Floor and Single Storey Rear Extensions
& Carlton Road
Higham Kent ME3 7EB
for: Mr L Drillon

WARD + ASSOCIATES

THE HOO WROTHAM ROAD

MEOPHAM GRAVESEND KENT DA13 0HP

M: 07771 863940
E: roger@wardassociates.co.uk W: www.wardassociates.co.uk

1224.WD.06B

B.

ARCHITECTURE . BUILDING SURVEYING . PROJECT MANAGEMENT