



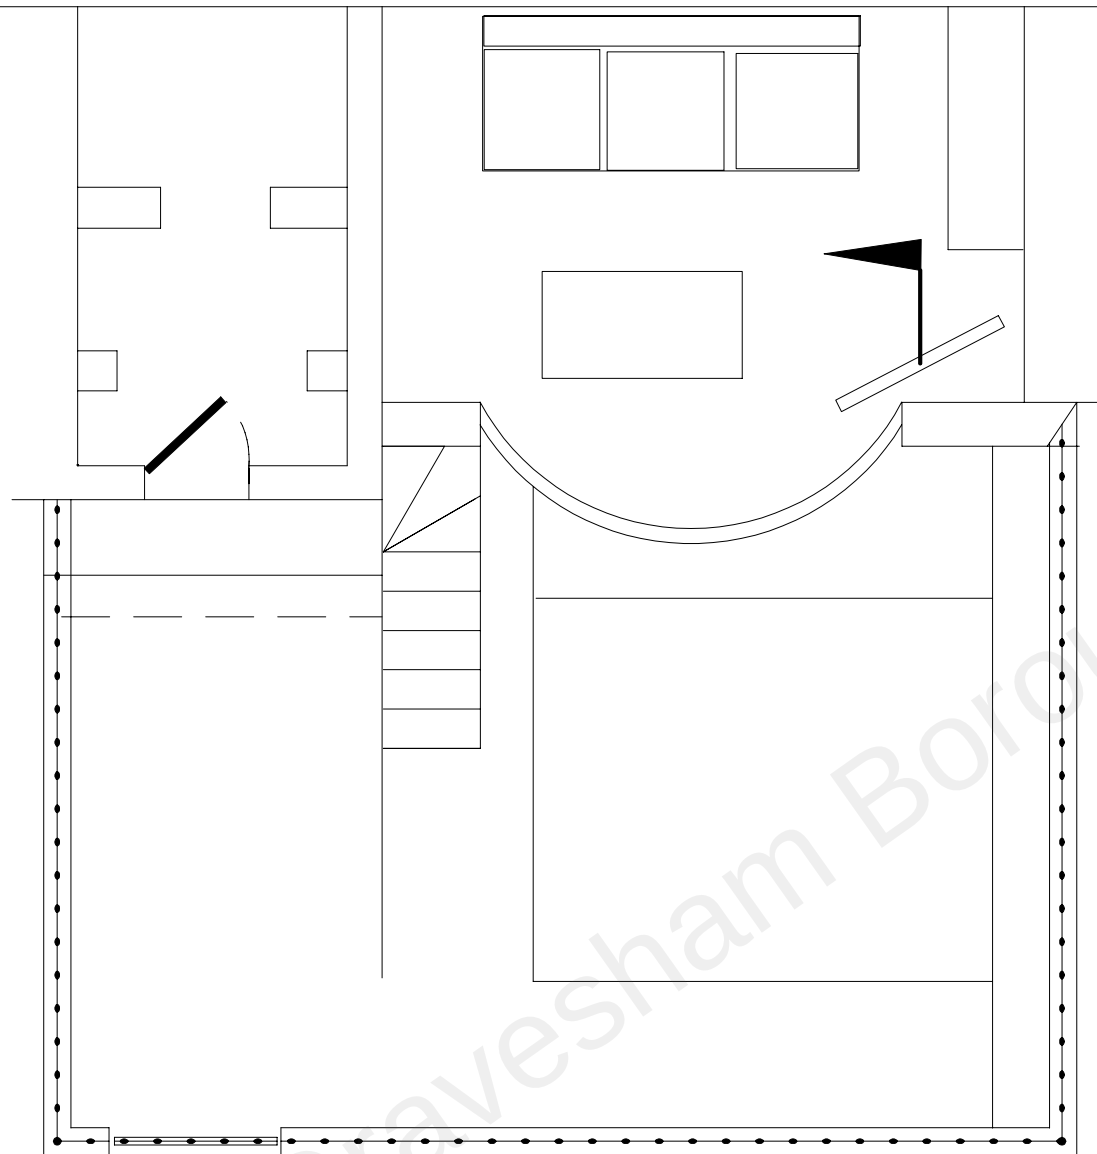

PLAN

3m

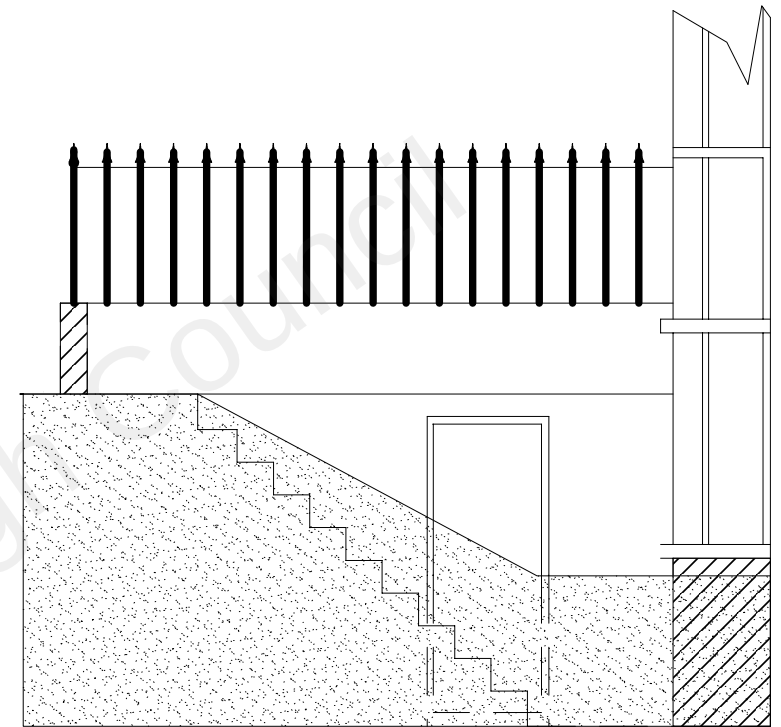

SECTION

196 PARROCK STREET
PROPOSED
BASEMENT ENTRANCE

Scale 1:50@A3

Drawing Number
010

Revision
1

Date
01/06/202