

CLIENT: Mr C. SIAN

DEMOLISH EXISTING
GARAGE BLOCK & BUILD
PROJECT: 6 No ONE BEDROOM FLATS

GARAGE BLOCK
ARTHUR STREET
ADDRESS: GRAVESEND
KENT
DA11 0PP

TITLE:
PROPOSED GROUND
FLOOR LAYOUT

SCALE: 1:100 @ A3

DRWG No: PC/3107/105

DATE: SEPTEMBER 2024


GENERAL NOTES:

- The Contractor is responsible for the correct setting out of the work.
- All building materials, components, workmanship to comply with the appropriate Building Regulations, British Standards Codes of Practice and manufacturers' recommendations.
- All equipment installed in connection with Gas, Electricity and Water Services shall conform to the supply Authorities By-laws and Regulations and shall be subject to their Officer's inspection and approval.
- These drawings are to be read in conjunction with all other Architect's, Consultants and Specialist sub-contractors drawings.
- All structural timber to be pre-treated stress graded to BS4978 and to be stamped KD (kiln dried)
- All external softwood to be pre-treated with preservative.
- All dimensions and levels to be checked on site prior to construction and/or the manufacture of steelwork, architectural ironmongery, stonework and any other purpose made item.
- All specialist details are Design intent only & subject to specialist design and detailing.




W.D.EVANS BUILDING SERVICES
45 GALLEON WAY
UPNOR
ROCHESTER
KENT
ME2 4GX
Tel: 01634 714202
mob : 07958 492935
e-mail: dedesign101@gmail.com

EXISTING DRAINAGE

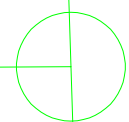

ARTHER STREET

GROUND FLOOR

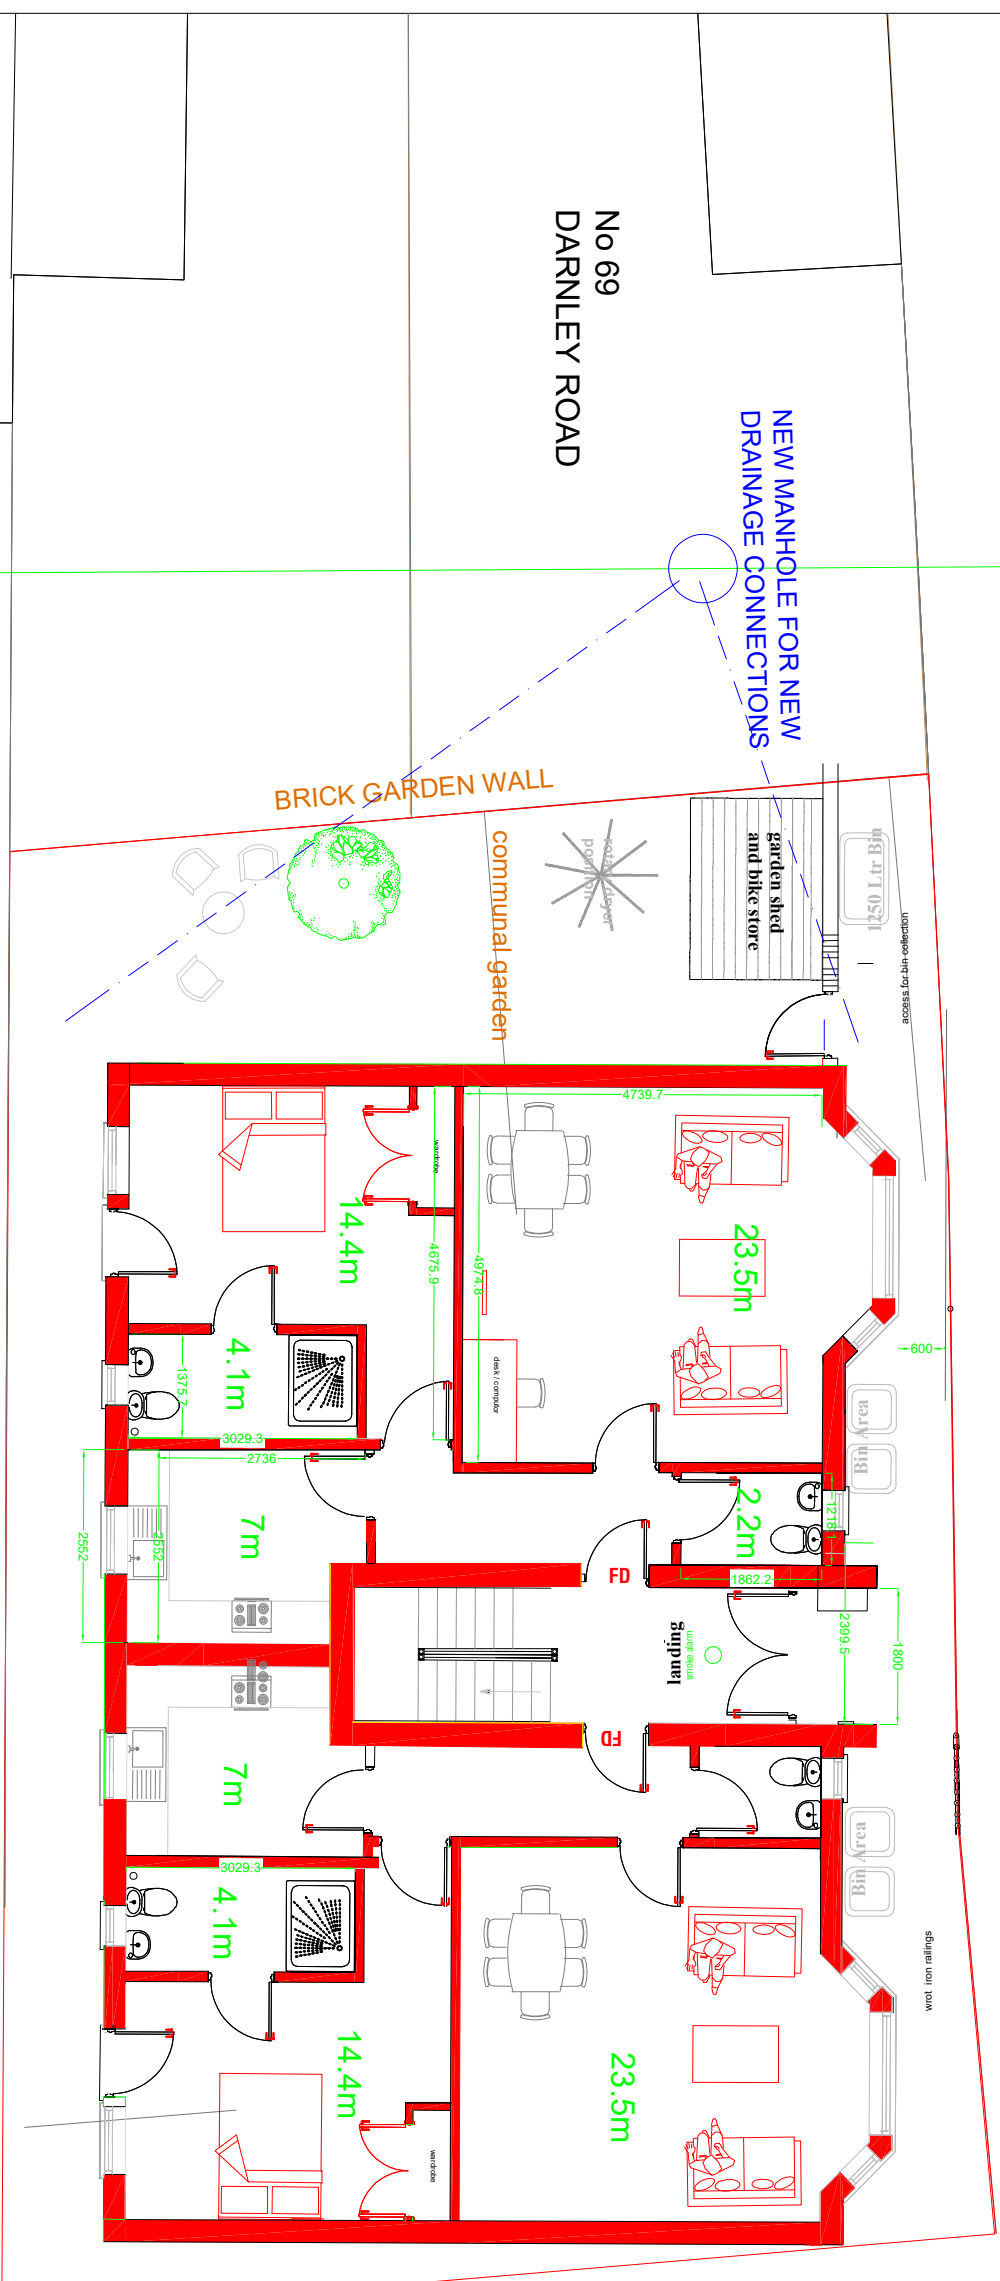

GROUND FLOOR