
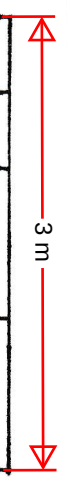


EXISTING ELEVATION GATE

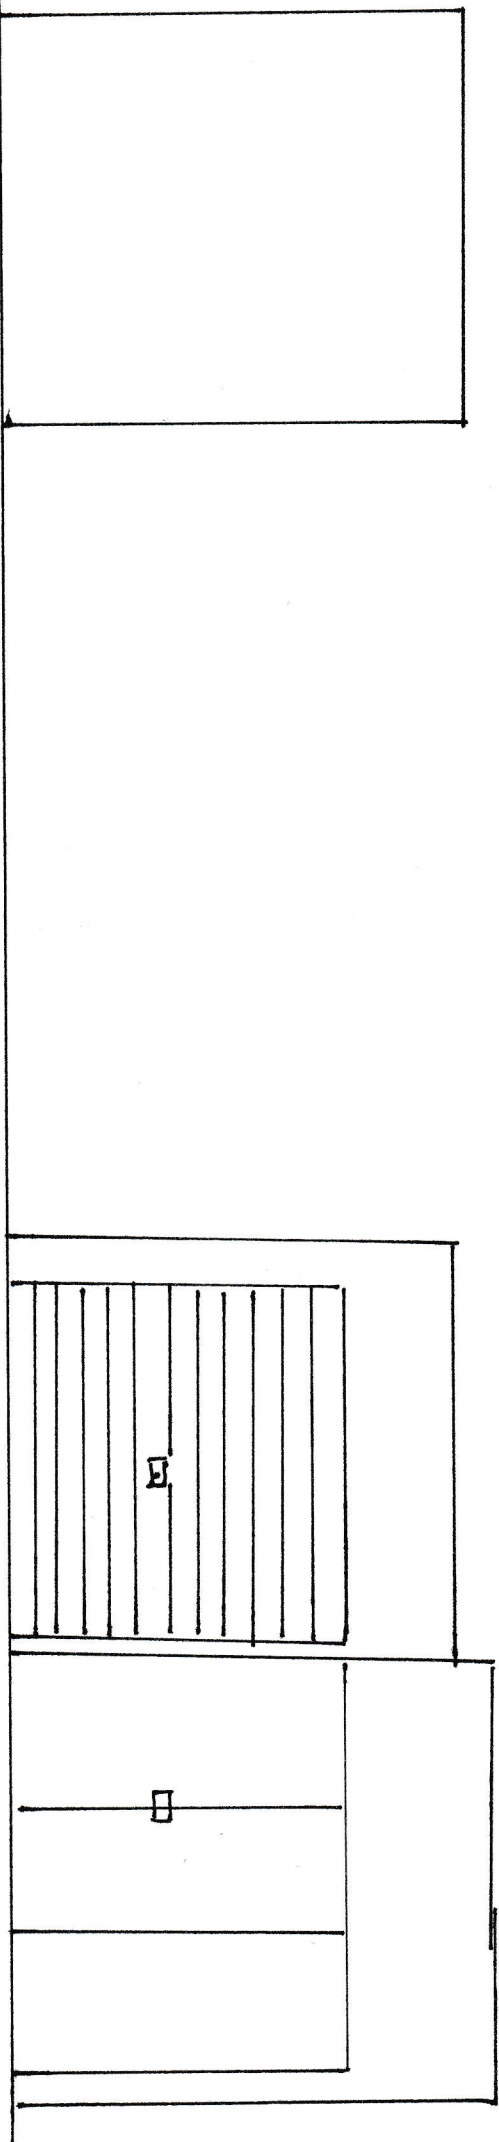

SCALE 1:50 DAY.

PROJECT
CONTAINER
AND
GATE

DATE
4/11/24

ADDRESS

LAND BETWEEN
26-30 ST JAMES
ROAD GRAVESEND
DA11 8TE