


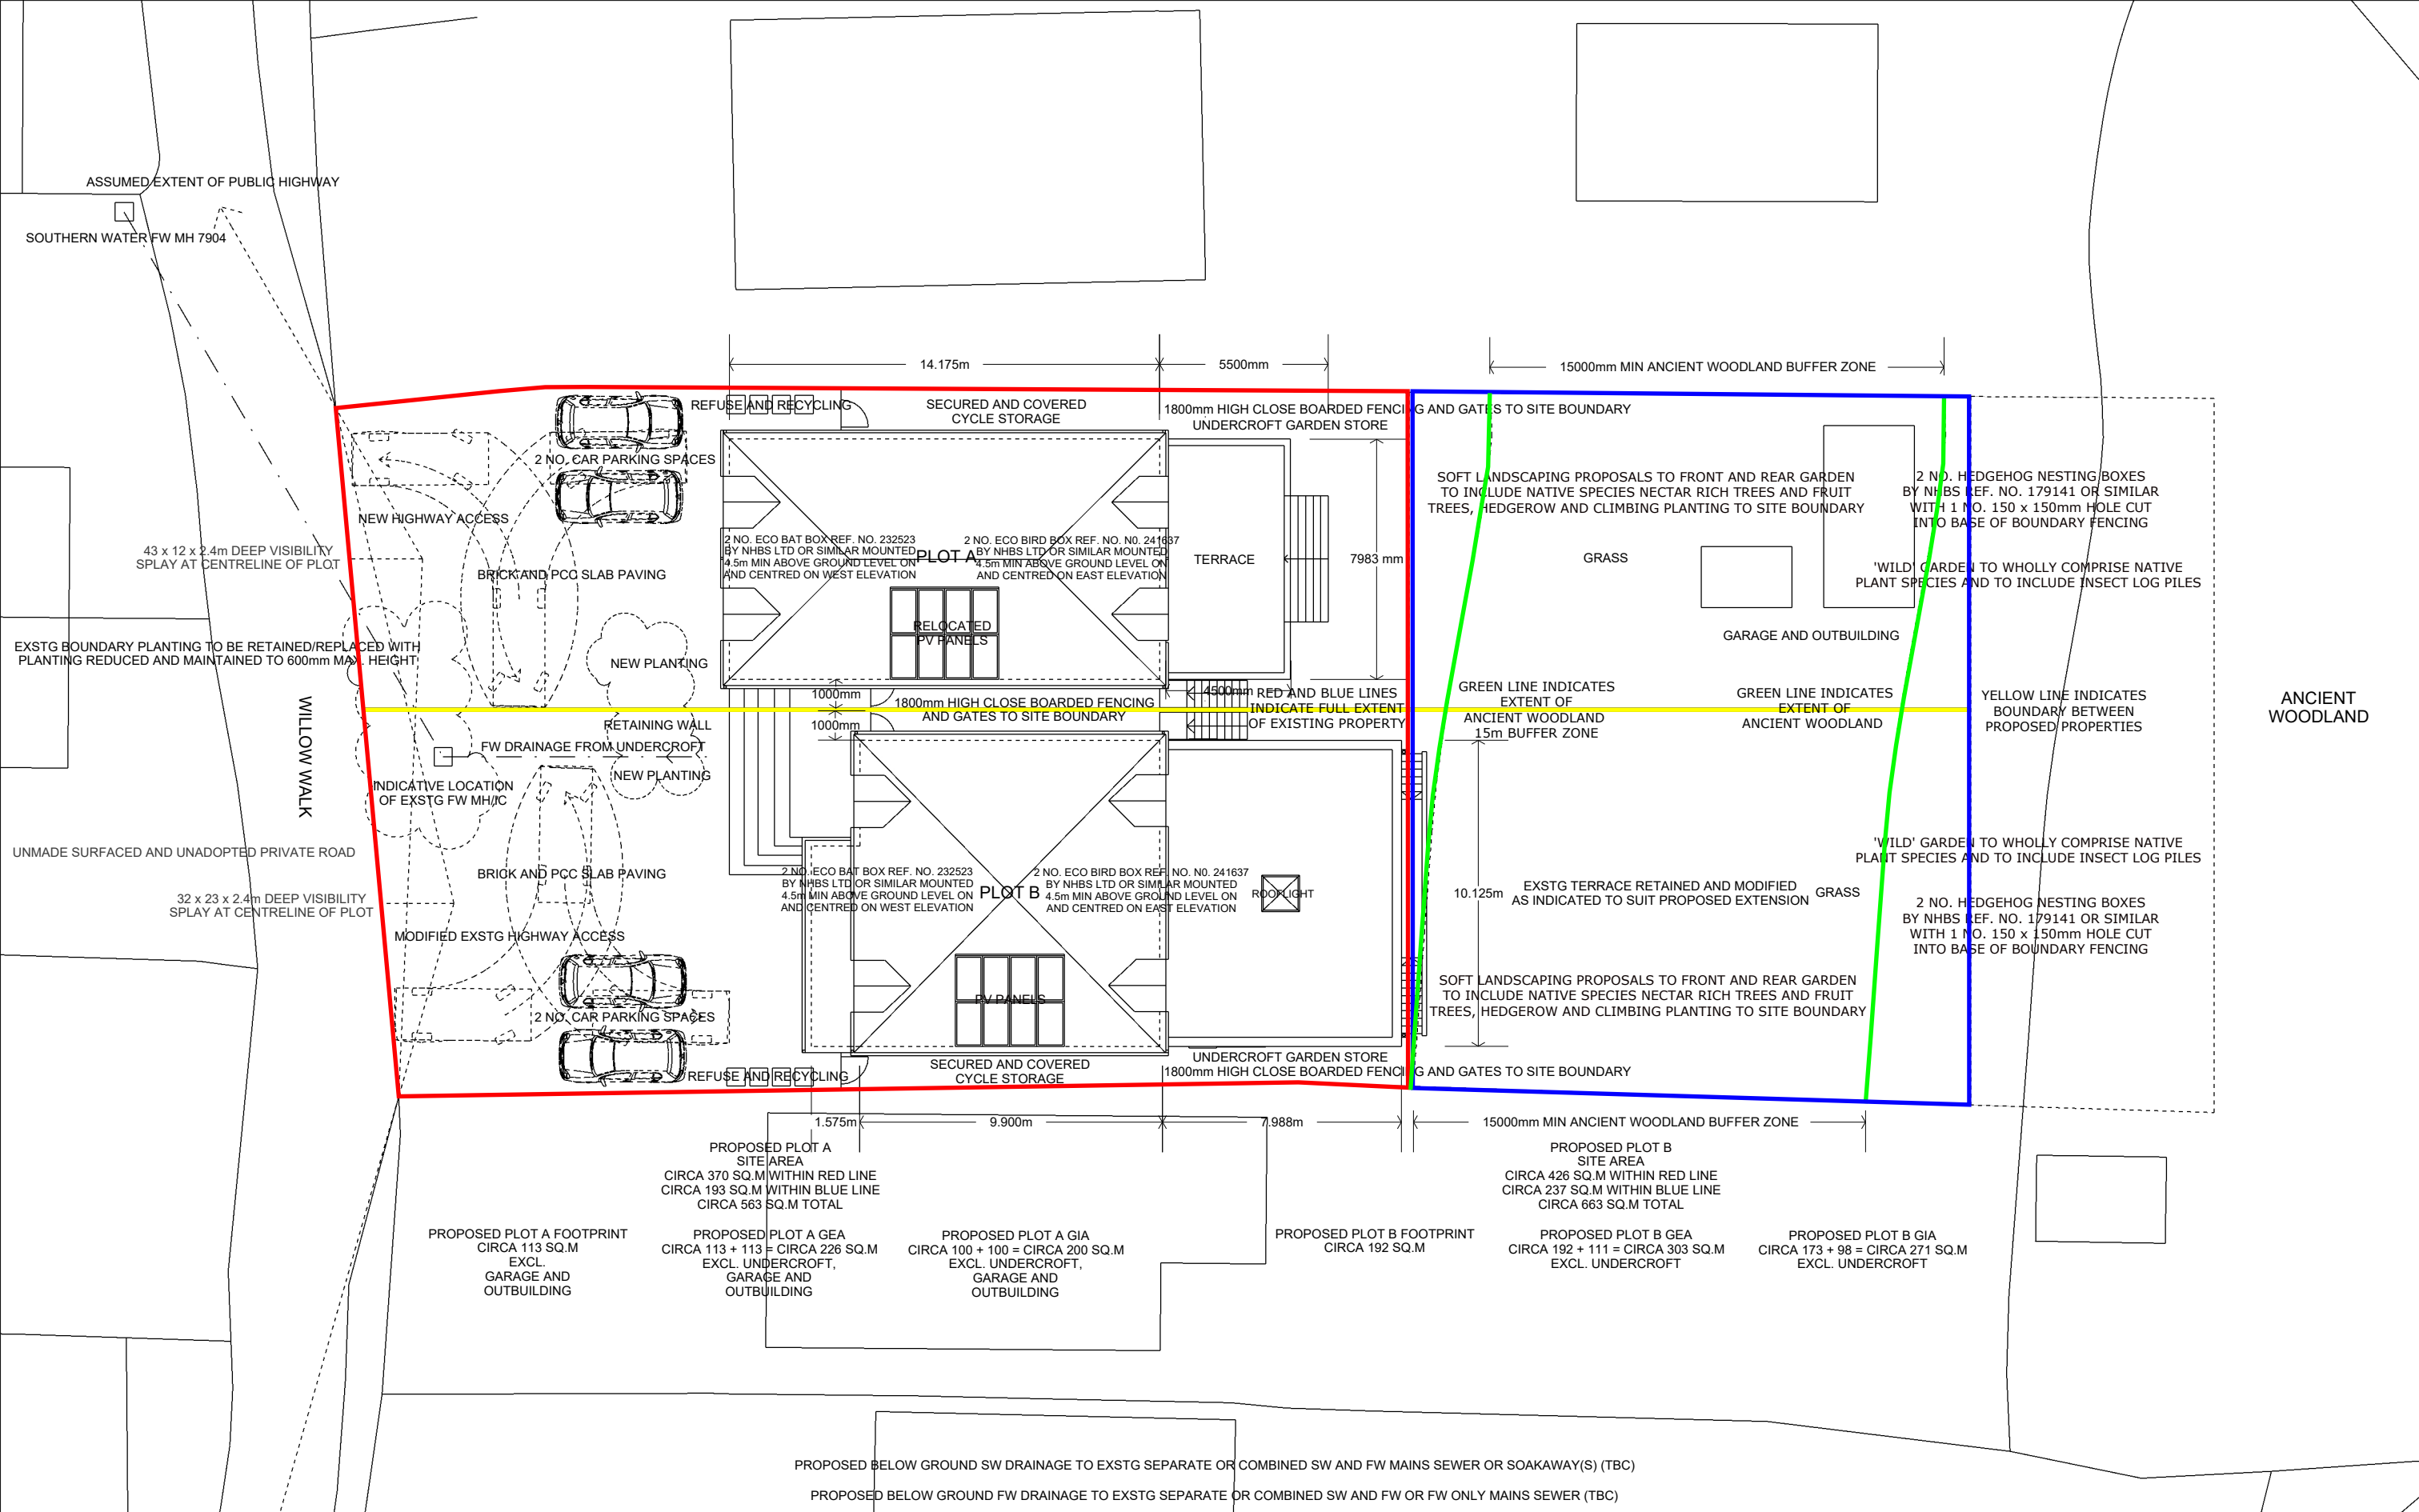

Steve Baker Architect
78 Pound Road East Peckham Tonbridge Kent TN12 5BJ
18 Hatton Place London EC1M 8RU
T: +44 (0)1622 870275
E: contact@stevebakerarchitect.com
W: www.stevebakerarchitect.com

S	R	Date	Description
			Note - Do not scale from this drawing except for planning application purposes. All dimensions must be checked on site by the contractor and any discrepancies reported immediately. © COPYRIGHT 2023 STEVE BAKER ARCHITECT Ordnance Survey. © Crown Copyright 2023. All rights reserved. Supplied by UK Map Centre Licence number 100046957.

arb
Architects
Registration
Board

RIBA
Chartered Practice

MR and MRS M. CANTWELL



Client:
MR and MRS M. CANTWELL
Project Title:
BLUEBELLS, WILLOW WALK, CULVERSTONE
Status: **PLANNING** Stage: **P** Scale: **1:100/200** Sheet: **A1/A3**

Drawing Title:
PROPOSED SITE BLOCK PLAN
Project No: **A24080** Disc: **A** Building: **-** Package: **-** Drawing No: **1101** Revision: **B**