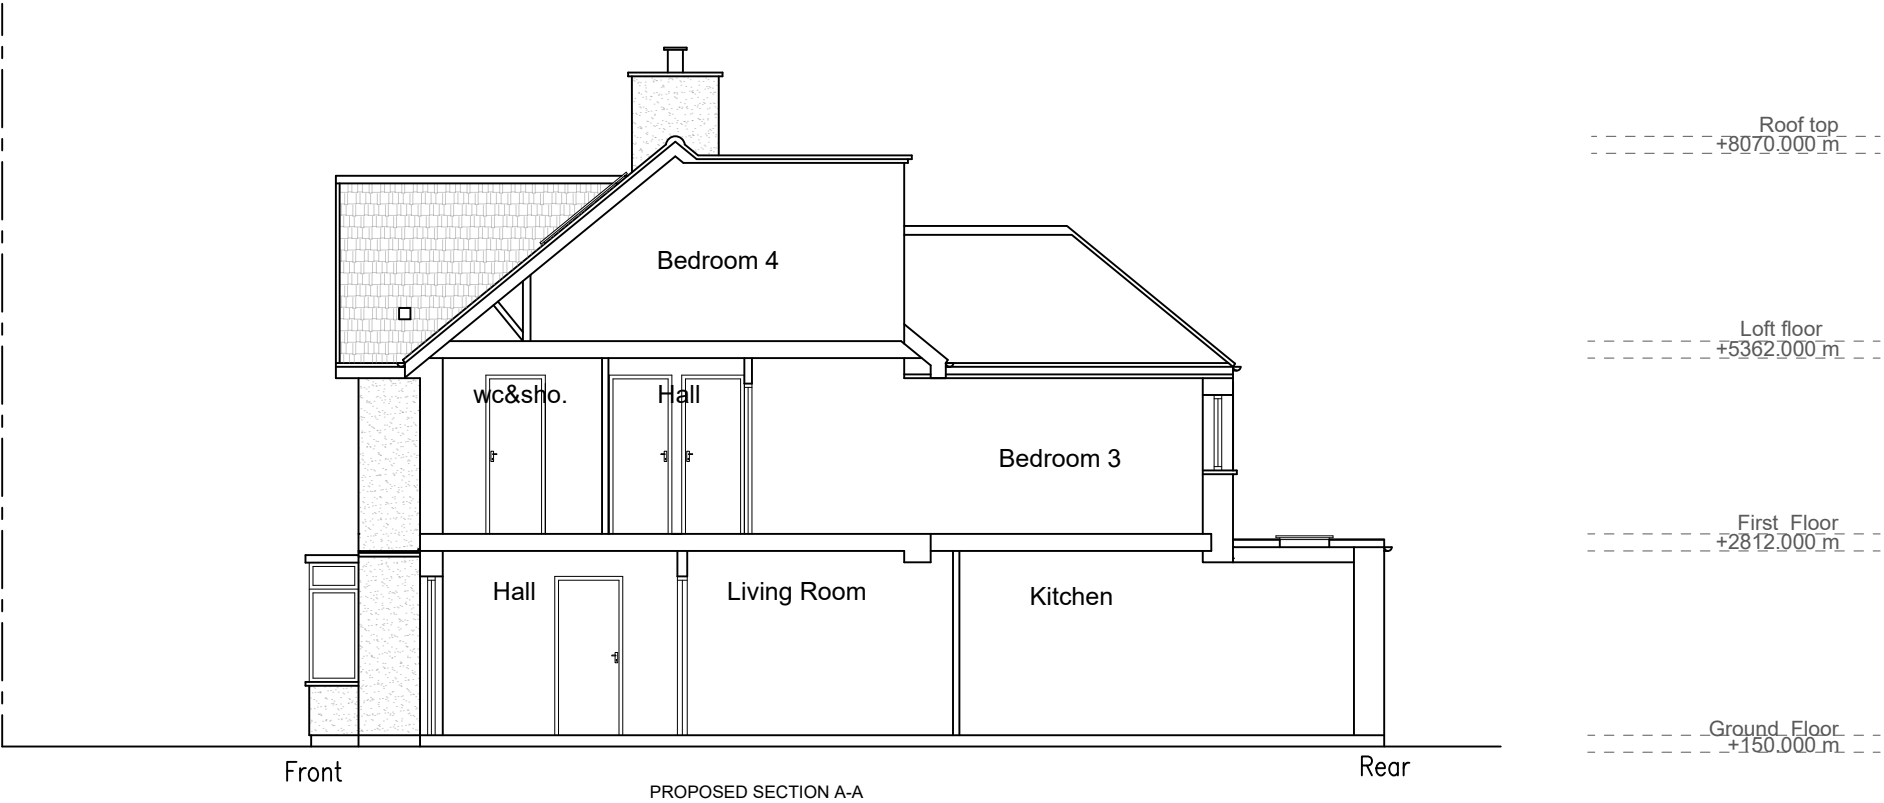


|   |     |      |    |     |         |   |                                                       |                             |
|---|-----|------|----|-----|---------|---|-------------------------------------------------------|-----------------------------|
| NOTES:<br><br>We will not be responsible for the contract after having obtained Planning Permission and/or Building Regulation<br><br>Approvals and that there can be no guarantee that Planning Permission and/or Building Regulation will be obtained. Any works that are started before approvals will be at owner's risk.<br><br>No responsibility will be taken for works which are unforeseen and for any alterations made which are beyond the control of the agent. All dimensions are in metres.<br><br>Contractor to check site thoroughly, verify dimensions before any work and report any discrepancies. |     |      |    |     |         |  <b>YOUR ARCHITECTS PLAN</b><br><small>www.yourarchitectsplan.co.uk   07908760909   02074763826<br/>pnweze@yourarchitectsplan.co.uk   paulnweze@yahoo.co.uk</small> | Drawing Title:<br><br><b>Proposed<br/>Section A-A</b> |                             |
|   |     |      |    |     |         |   |                                                       |                             |
|   |     |      |    |     |         | Client:<br><br><b>Client</b>   |                                                       |                             |
|   |     |      |    |     |         | Project Title:<br><br><b>76 Kitchener Avenue,<br/>Gravesend ,<br/>Kent DA12 5JF</b>   | Original Issue Date:<br><b>March 2024</b>             | Scale @ A3:<br><b>1:100</b> |
|   |     |      |    |     |         |   | Drawn By:<br><b>UA</b>                                | Checked By:<br><b>PN</b>    |
|   | Rev | Date | By | Chk | Comment |   | Number<br><b>100/010</b>                              | Revision<br><b>-</b>        |