


THE AGENT WILL NOT BE RESPONSIBLE FOR THE CONTRACT AFTER HAVING OBTAINED PLANNING PERMISSION AND/OR BUILDING REGULATION APPROVALS AND THAT THERE CAN BE NO GUARANTEE THAT PLANNING PERMISSION OR BUILDING REGULATION WILL BE OBTAINED, ANY WORKS WHICH ARE STARTED BEFORE APPROVALS WILL BE AT OWNERS RISK, NO RESPONSIBILITY WILL BE TAKEN FOR WORKS WHICH ARE UNFINISHED, AND FOR ANY SUBSEQUENT ALTERATIONS MADE WHICH ARE BEYOND THE CONTROL OF THE AGENT.

GENERAL NOTES

1. DIMENSIONS



All dimensions to be checked on site

Contractor to check site thoroughly & report any discrepancies.

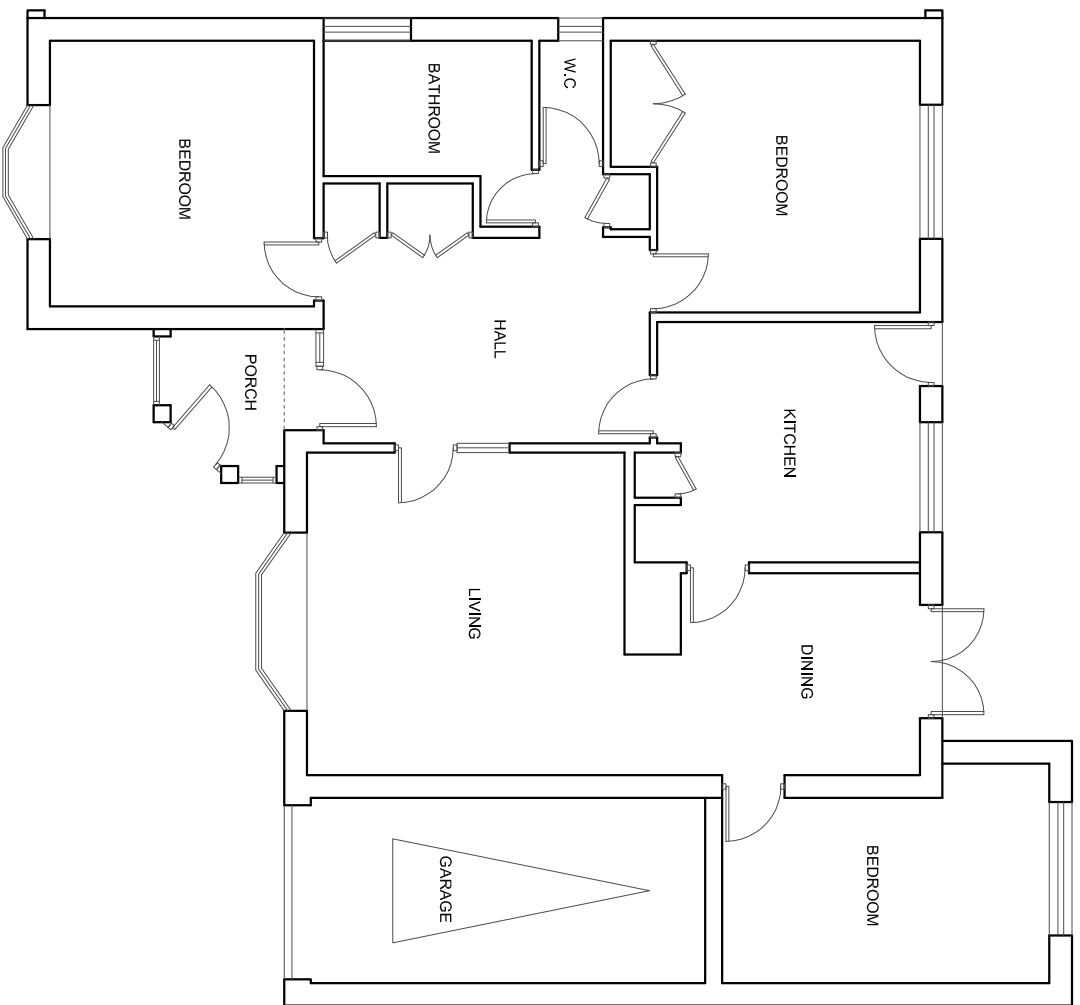


EXISTING PARKING LAYOUT PLAN

(SCALE 1:100)

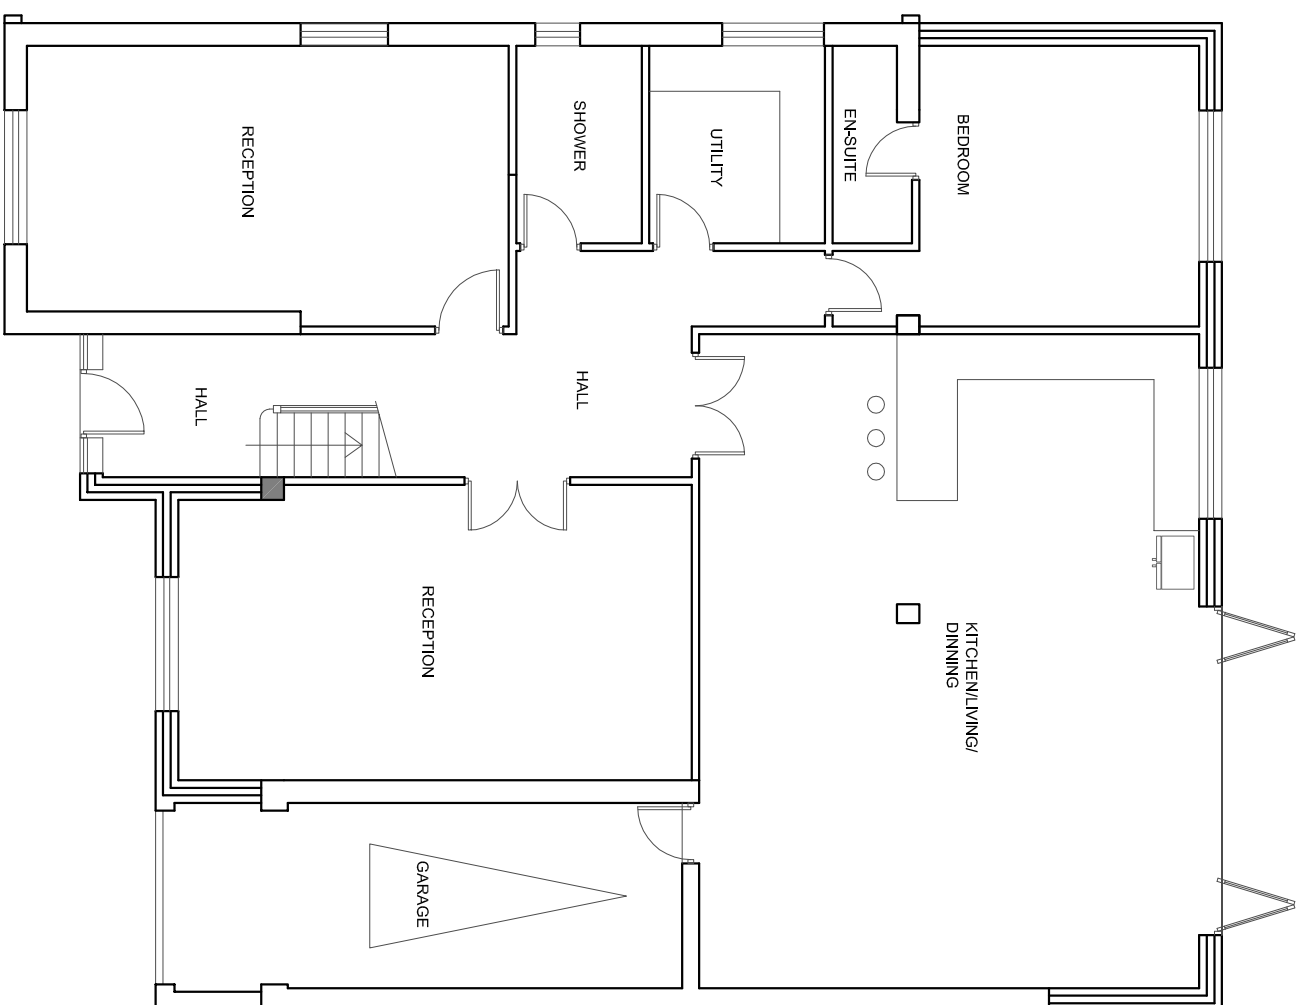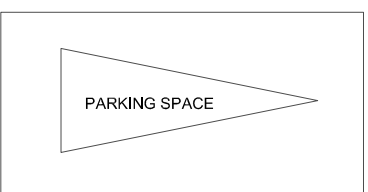

PROPOSED PARKING LAYOUT PLAN

(SCALE 1:100)

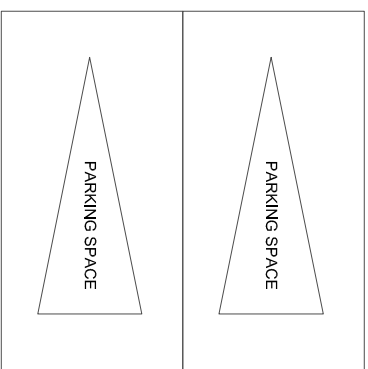

PROJECT	
SINGLE STOREY REAR EXTENSION, PART FRONT EXTENSION, REMOVAL OF EXISTING ROOF AND ERECTION OF A NEW REPLACEMENT ROOF WITH A HIGHER RIDGE HEIGHT AND LOFT CONVERSION WITH TWO DOWNER EXTENSIONS IN THE FRONT ROOF SLOPE AND TWO DOWNER EXTENSIONS IN THE REAR ROOF SLOPE AT 27 BRENCHELEY AVENUE, GRAVESEND, DA11 7RG	
TITLE	
EXISTING AND PROPOSED PARKING LAYOUT PLANS	
CLIENT	MR. SINGH
SCALE	1:100, 200 @ A1
DATE	FEB. 2025
DRAWING NO.	ICN-1192-P1
REVISIONS	