

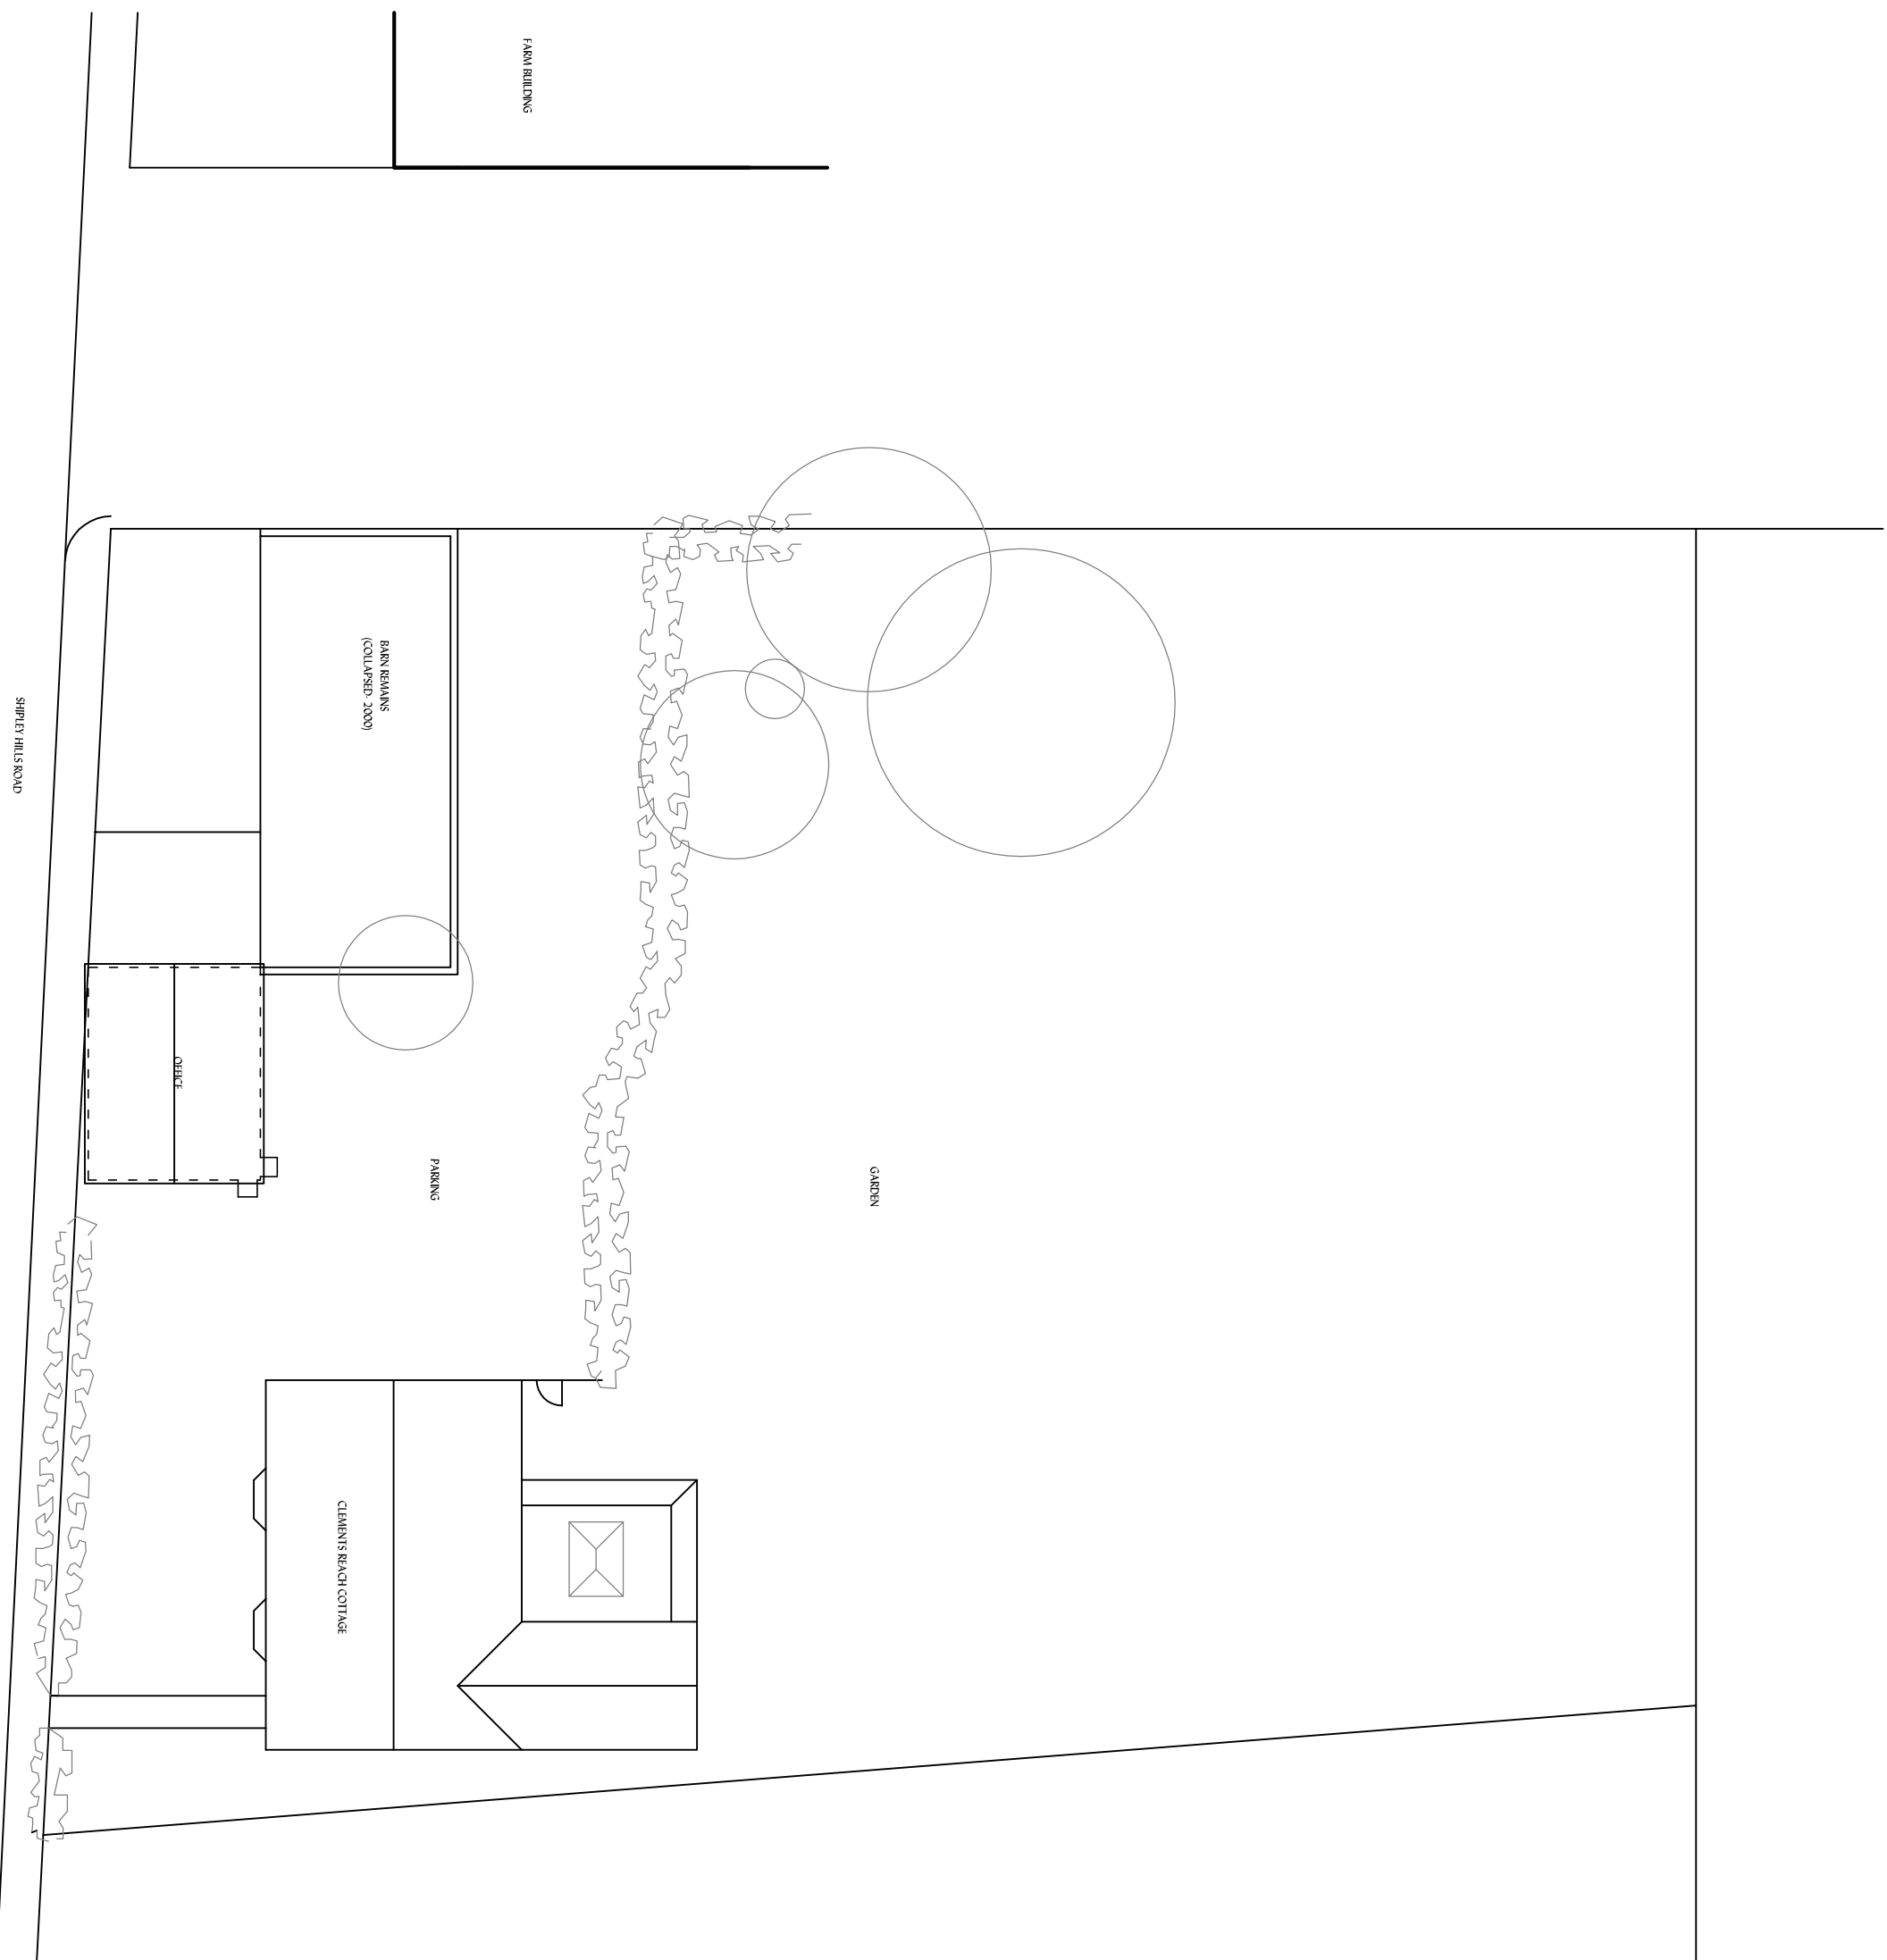
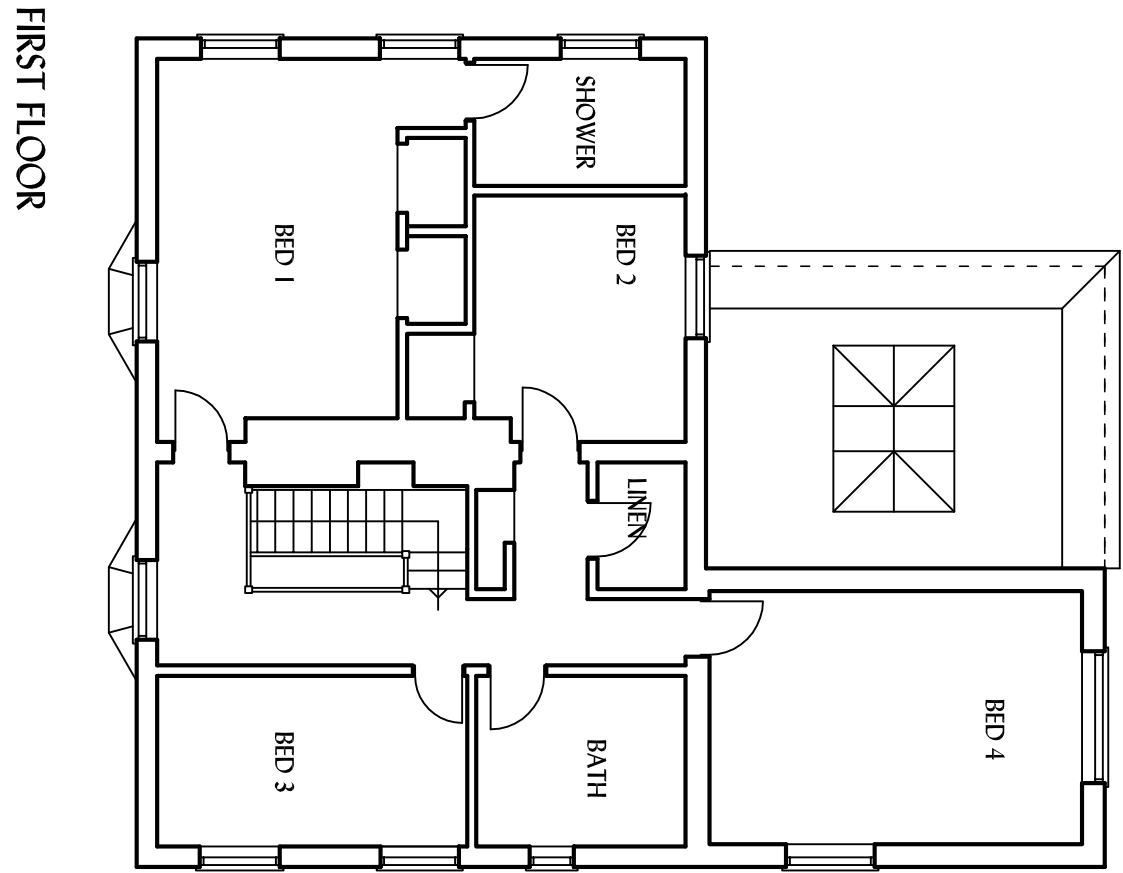
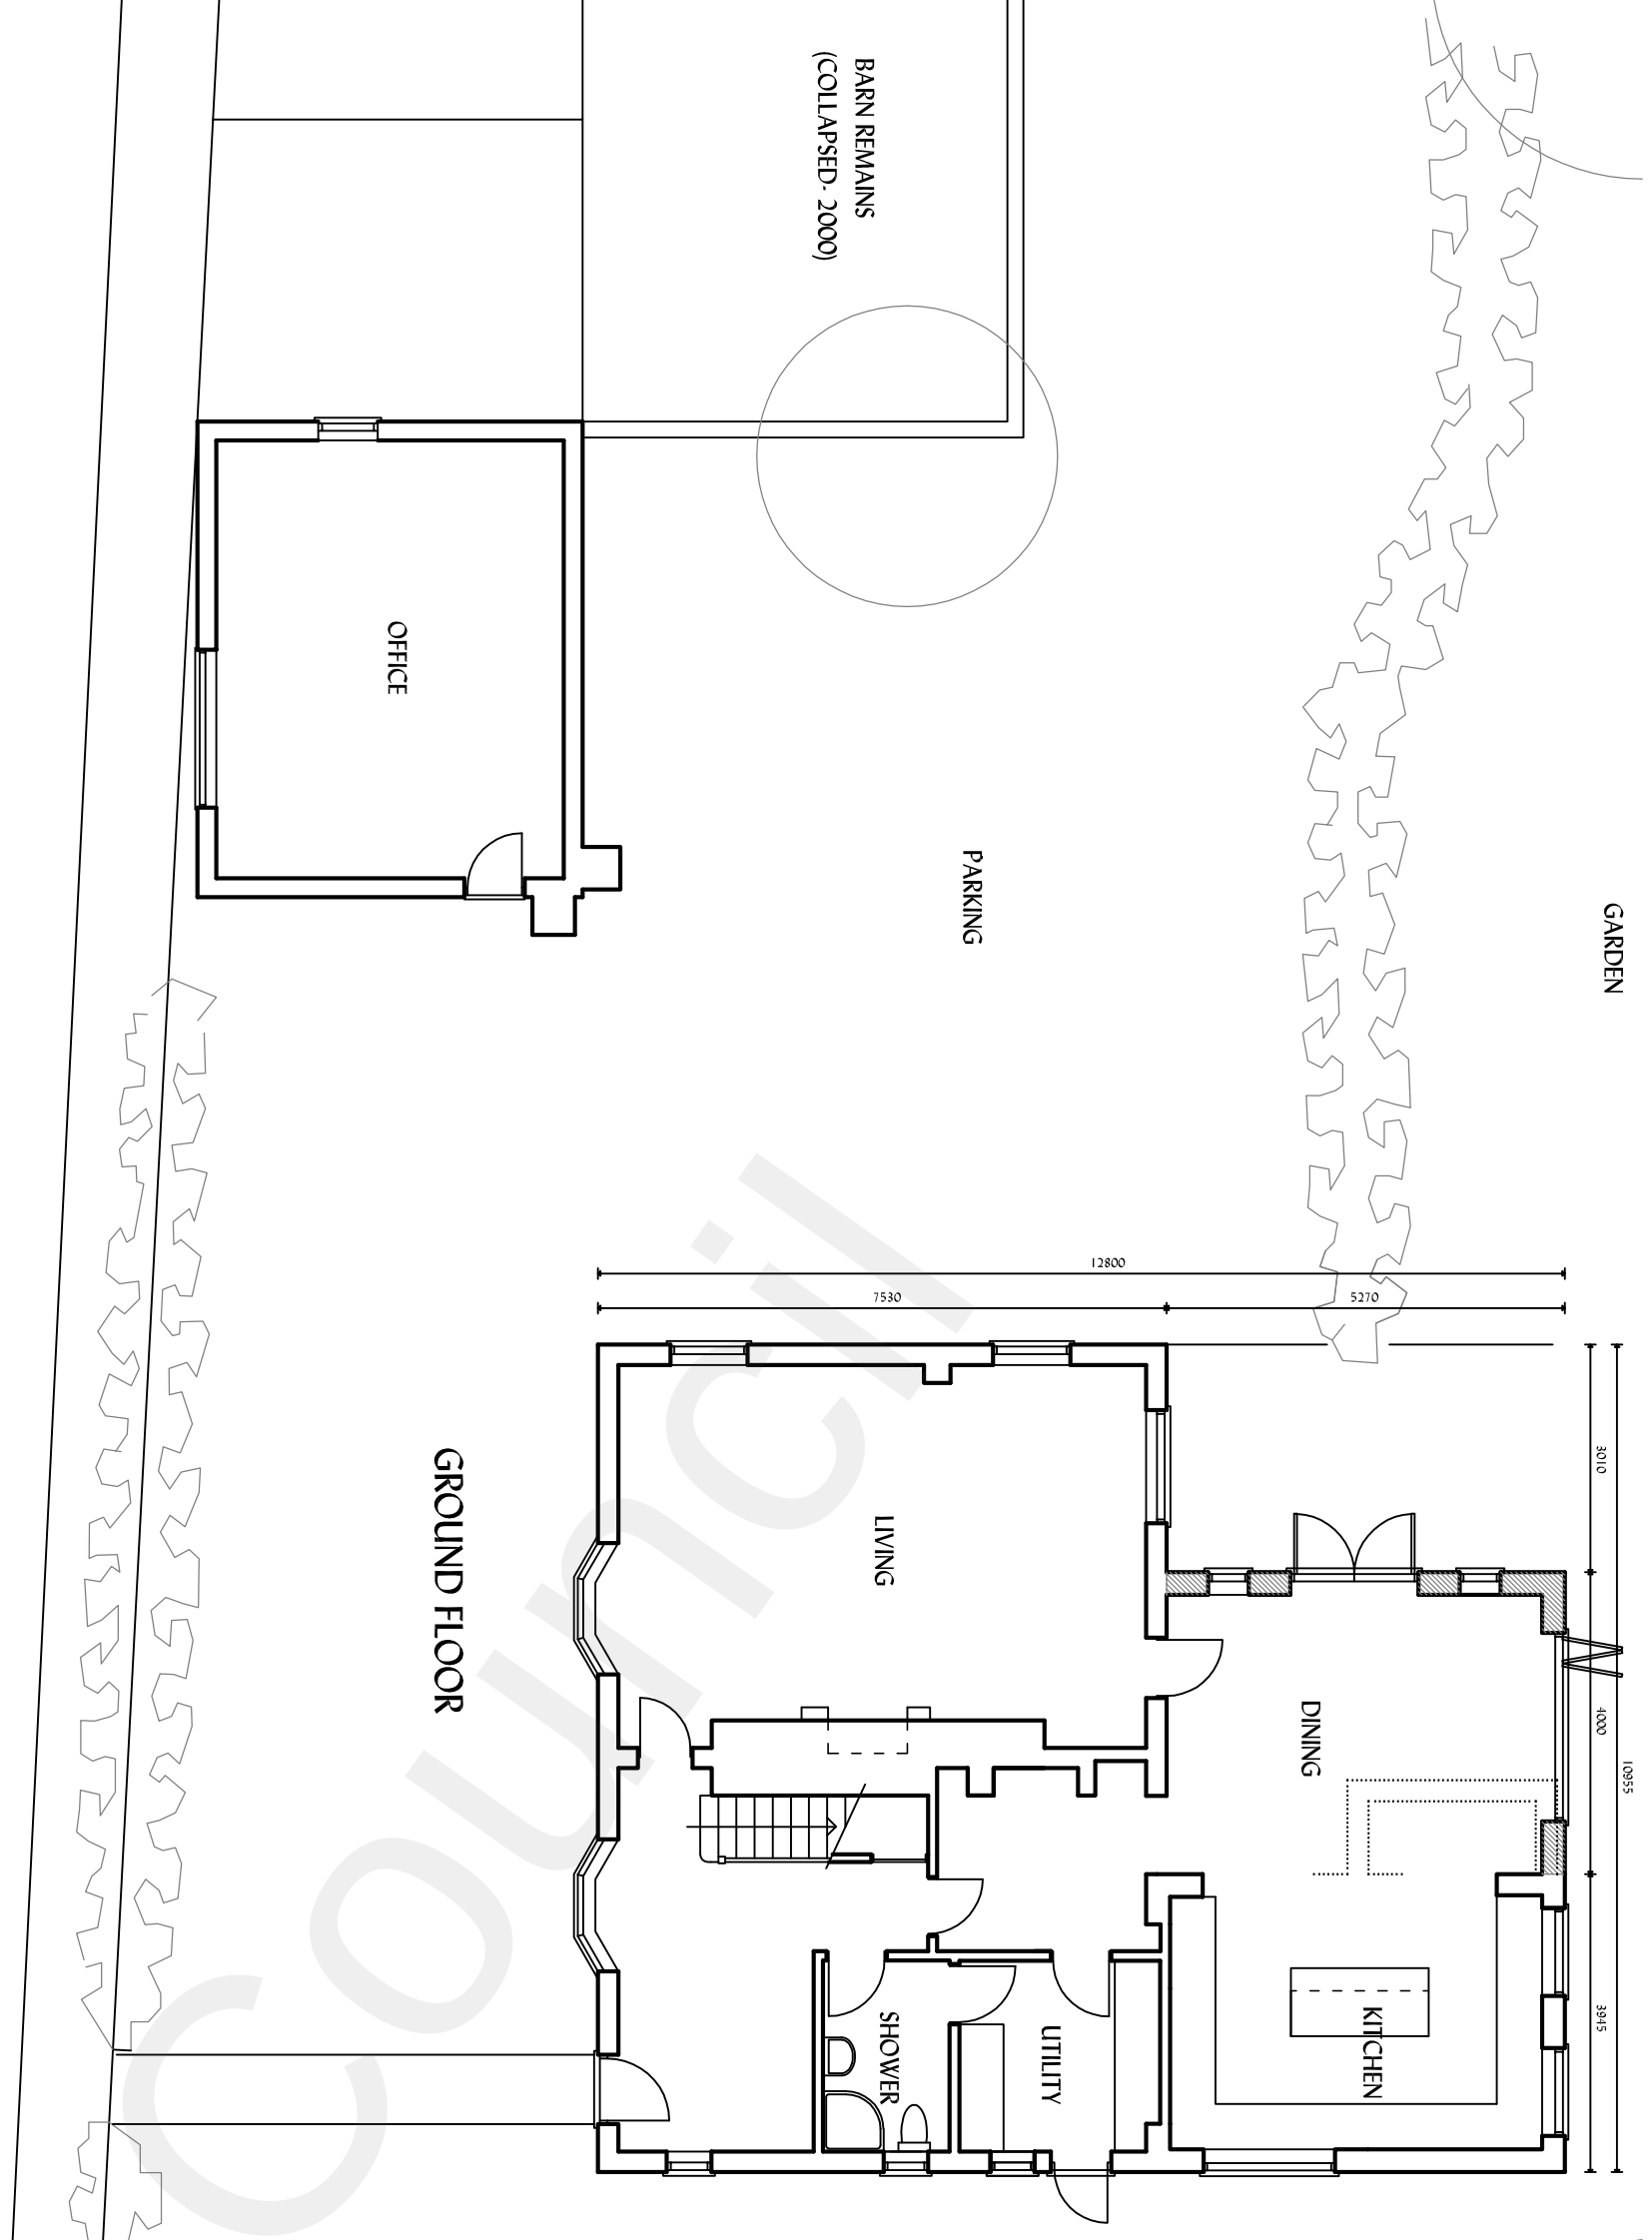
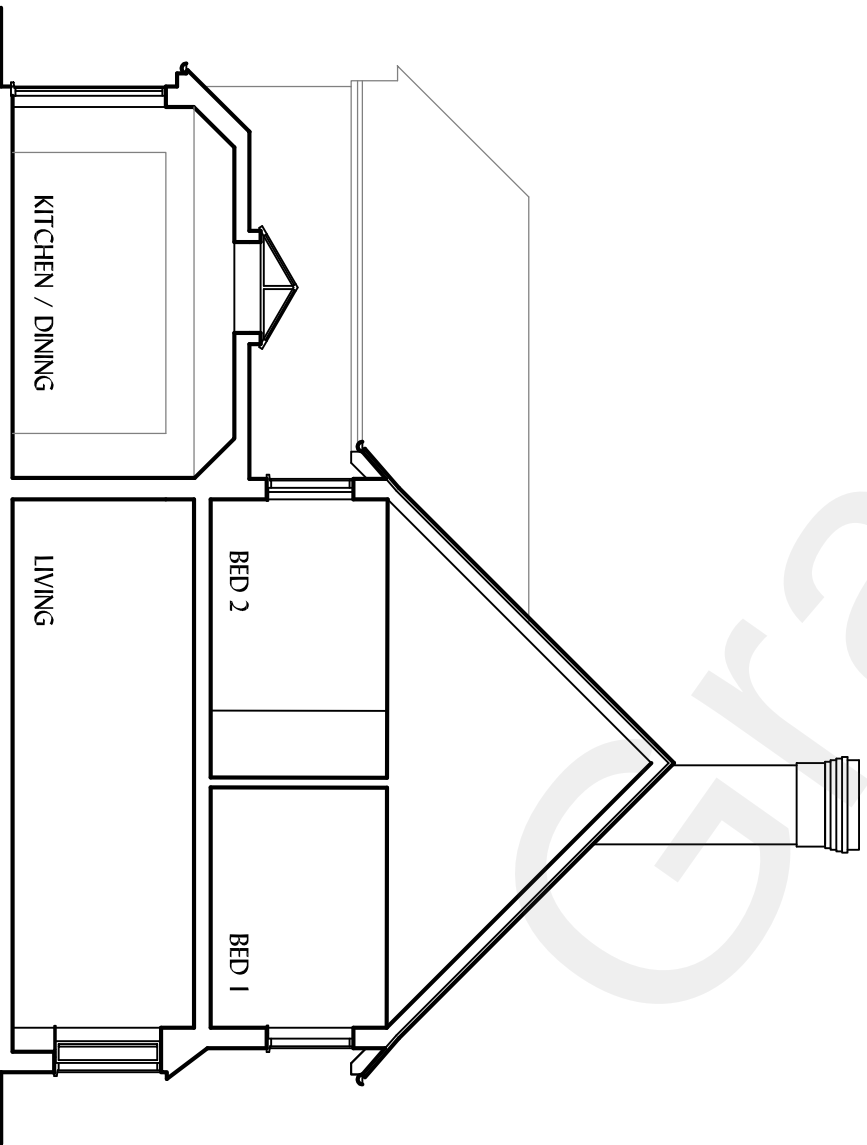
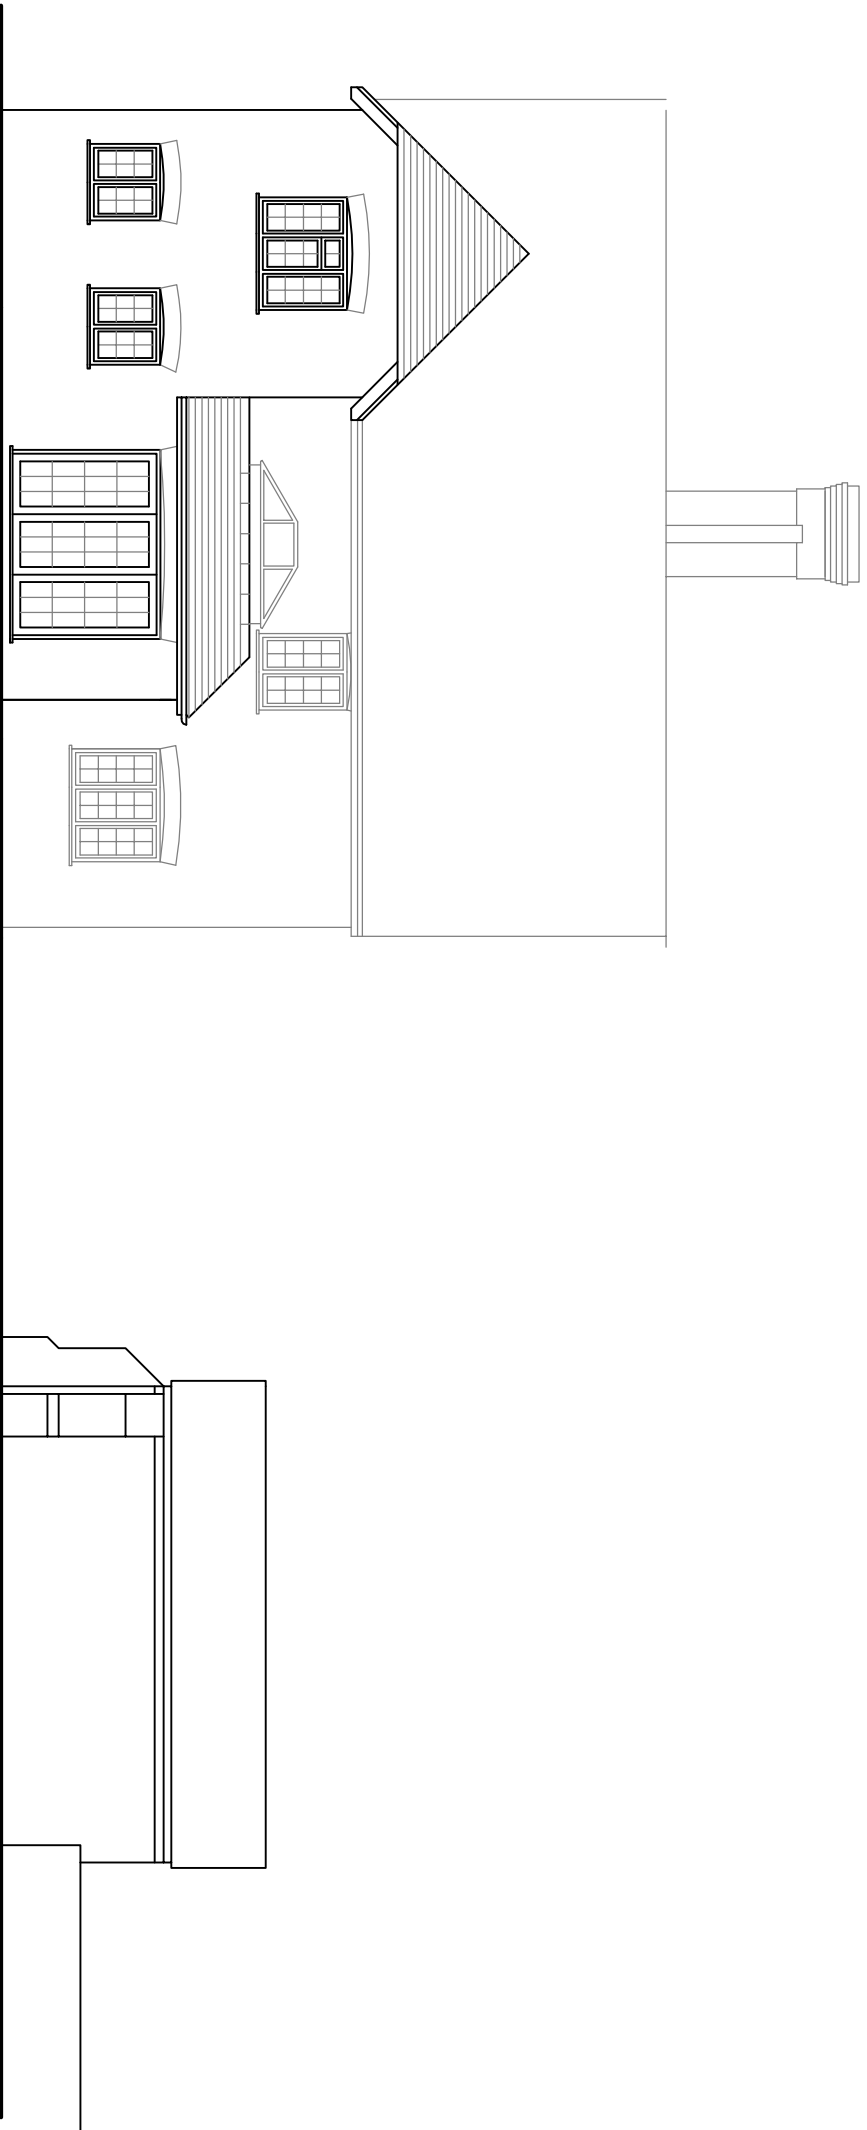
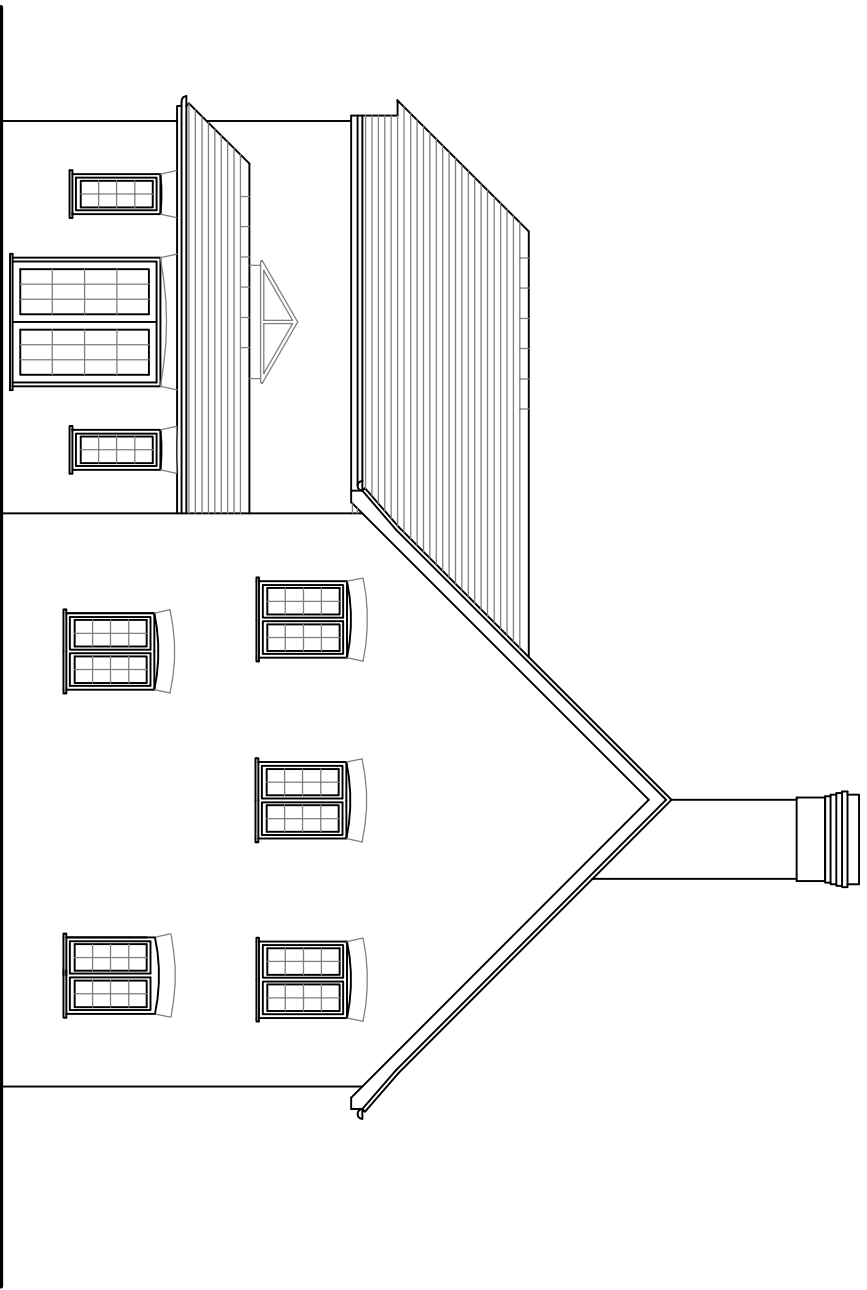


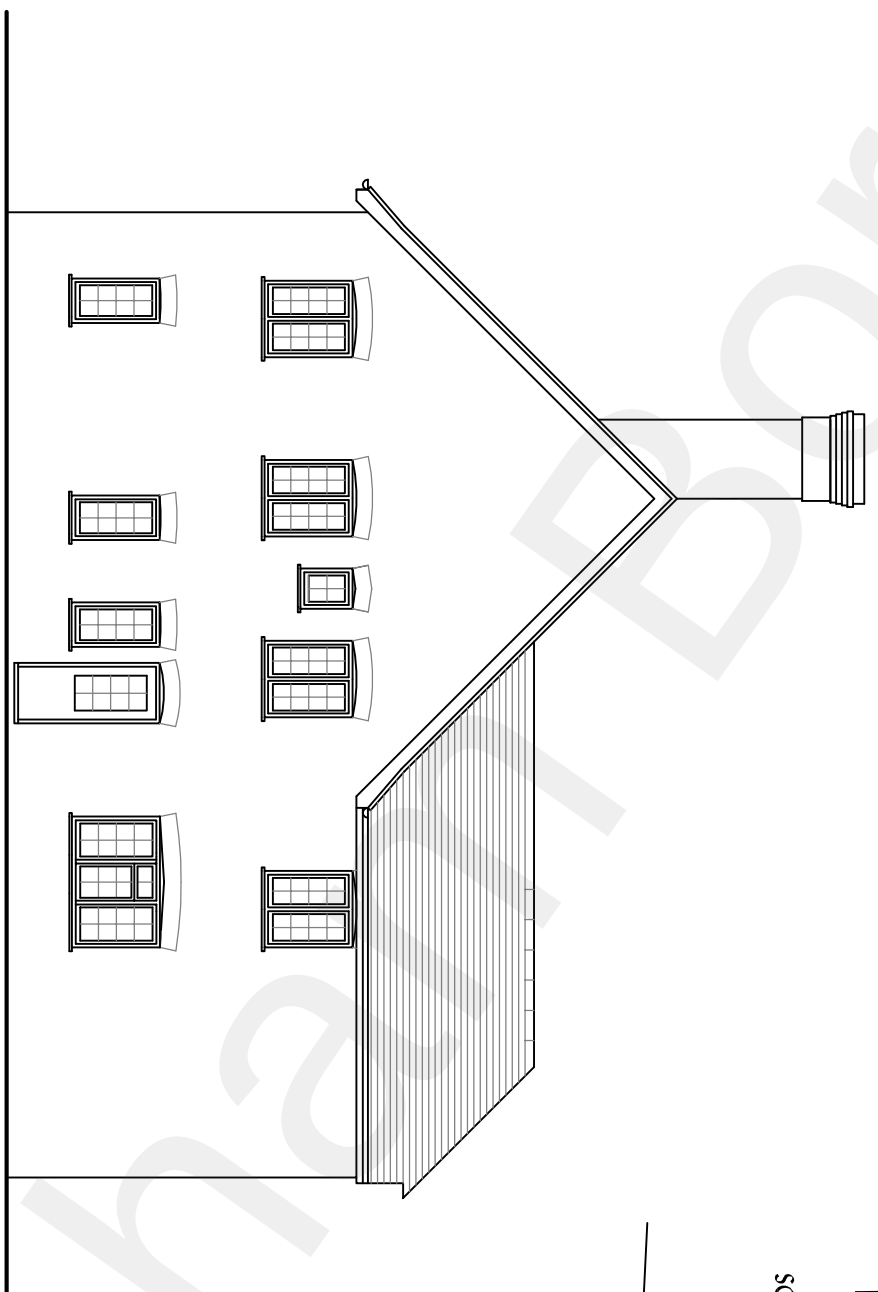

ROOF / BLOCK PLAN 1:200
SCALE BAR: 0 1m 2m 3m 4m 5m 6m

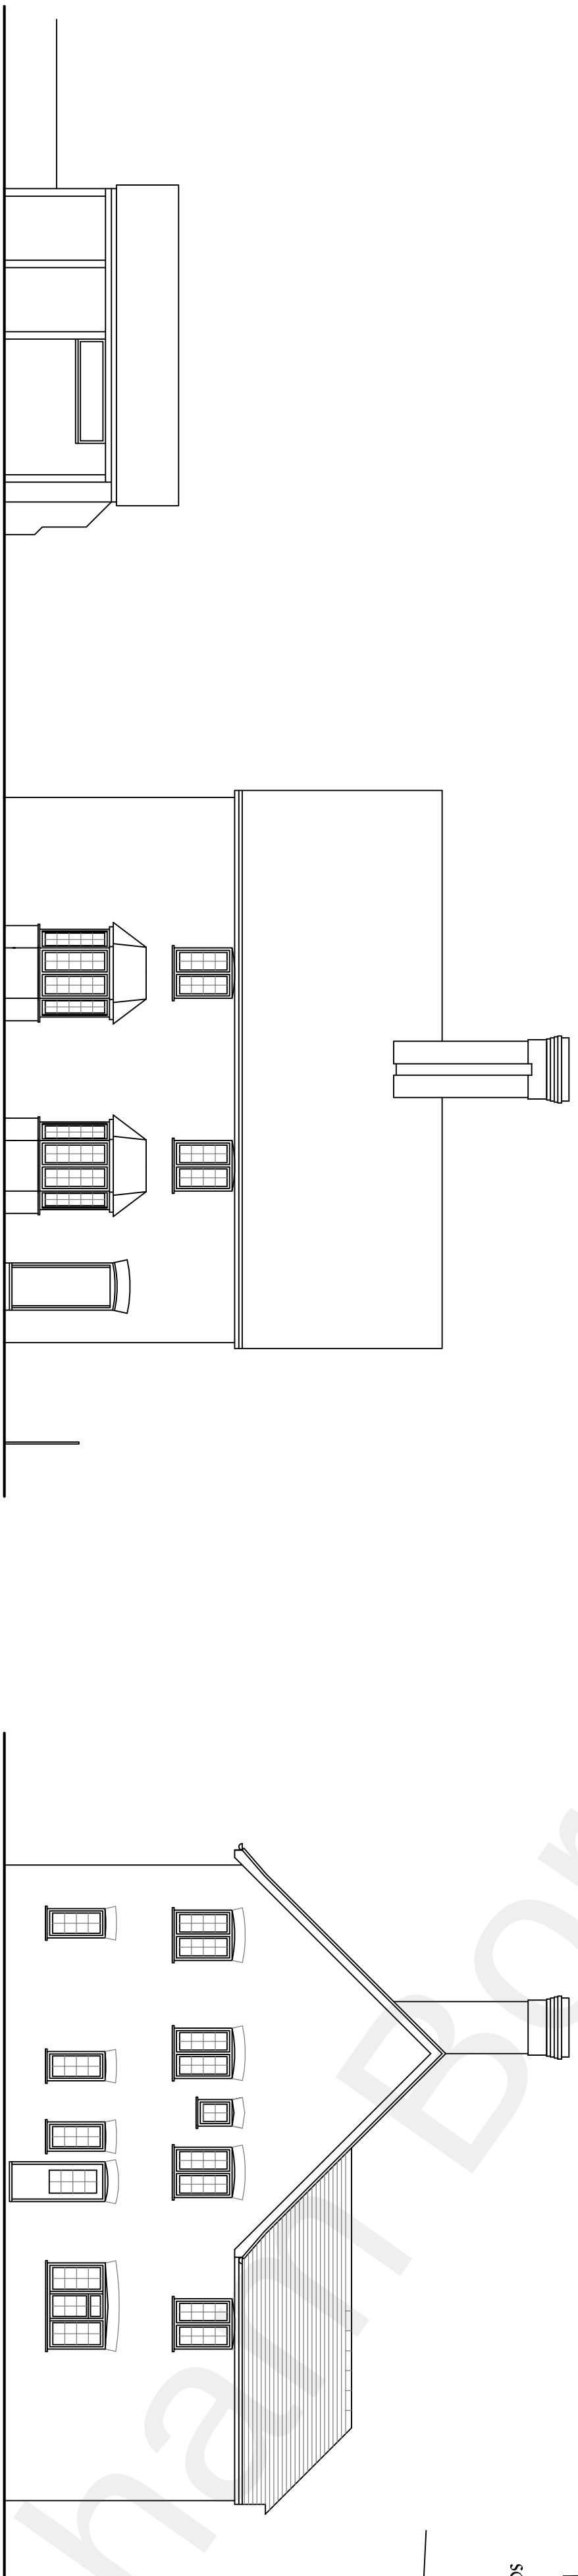

KEY:
NEW CONSTRUCTION
EXISTING STRUCTURE

SCALE BAR: 0 1m 2m 3m 4m 5m 6m 7m 8m 9m 10m
© waterlake designs

CLEMENTS REACH COTTAGE
SHIPLEY HILL ROAD
MEOPHAM
KENT DA13 0AD
PROPOSAL 1
DRAWING NO. REV. SCALE DATE
P1.1 B 1:100 OCT 21
WATERLAKE FARM - ROUGH BETCH - KENT TN8 7JU
TEL/FAX: 01752 700478 MOB: 07789 044318
EMAIL: info@waterlakedesigns.co.uk
WATERLAKE DESIGNS
ARCHITECTS & PLANNERS