

Notes

- 1. ALL DIMENSIONS ARE IN MILLIMETRES AND LEVELS IN METRES.
- 2. THIS DRAWING TO BE READ IN CONJUNCTION WITH RELEVANT ARCHITECT'S AND ENGINEER'S DRAWINGS AND SPECIFICATIONS.

P1	13.06.2021	ST	
Rev.	Date	By	Details of Revision

Client: MR A SINGH

Project: LOFT CONVERSION WITH REAR DORMER

Address: 69 VALE RD, GRAVESEND, DA11 8DD

Title: SIDE ELEVATIONS

DESIGN TEAM

8 FARM VALE, BEXLEY, DA6 1NJ

ARCHITECTURAL/CIVIL & STRUCTURAL ENGINEERS




Design Team


Status: LAWFUL CERTIFICATE

Drawn by	A3@Scales 1:100		
Date	Eng.	Chk.	App'd.
JUN 2021			
File Ref.			


Drawing No.	Sheet No.
04/DT/06/2021	4

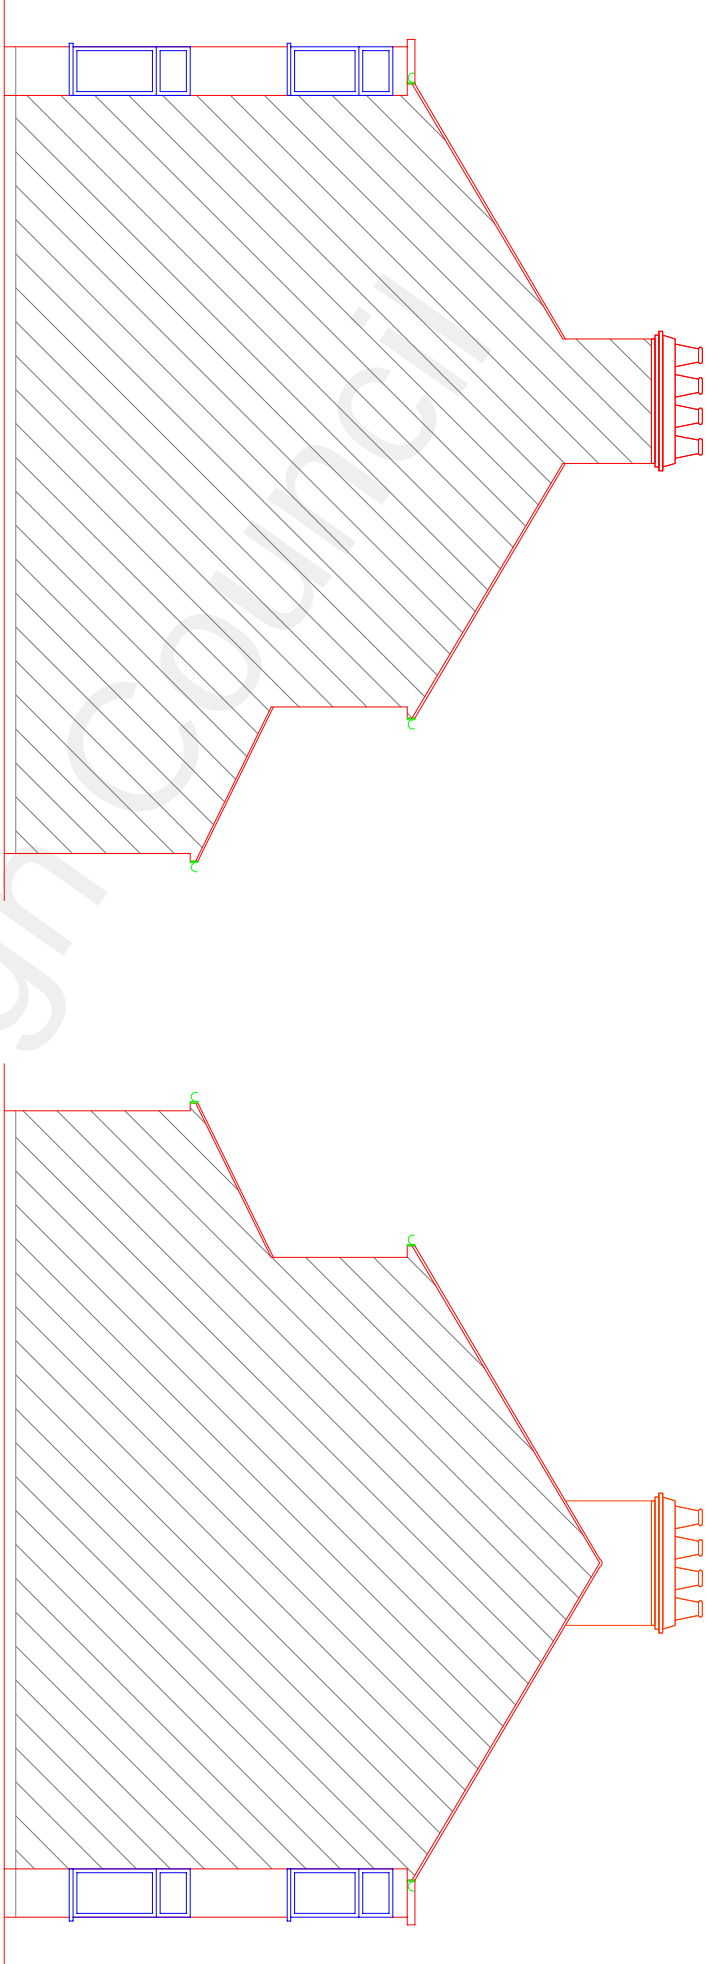


EXISTING RIGHT SIDE VIEW

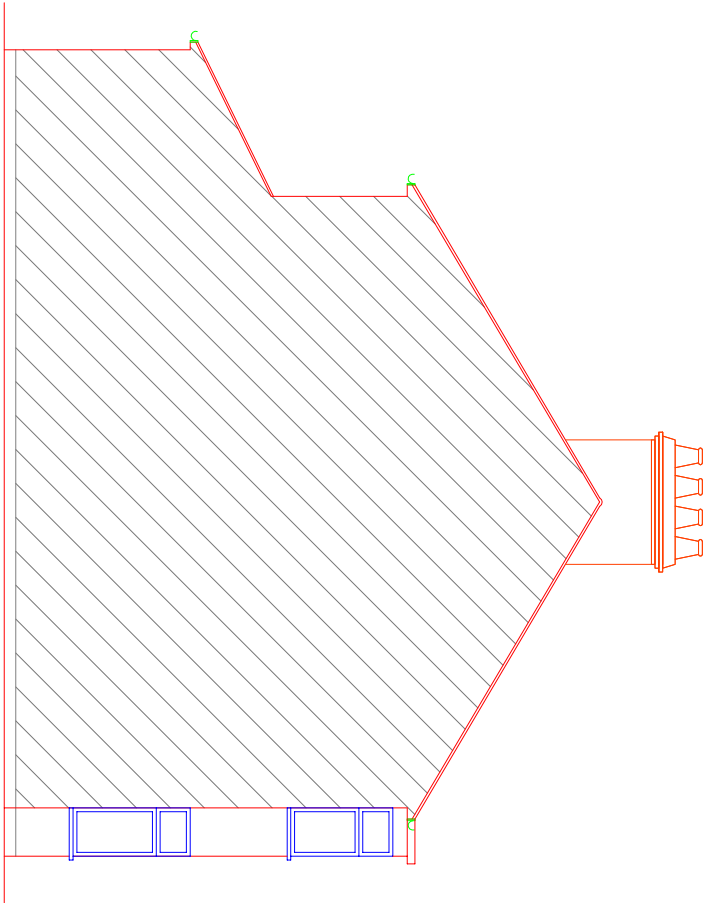

EXISTING LEFT SIDE VIEW

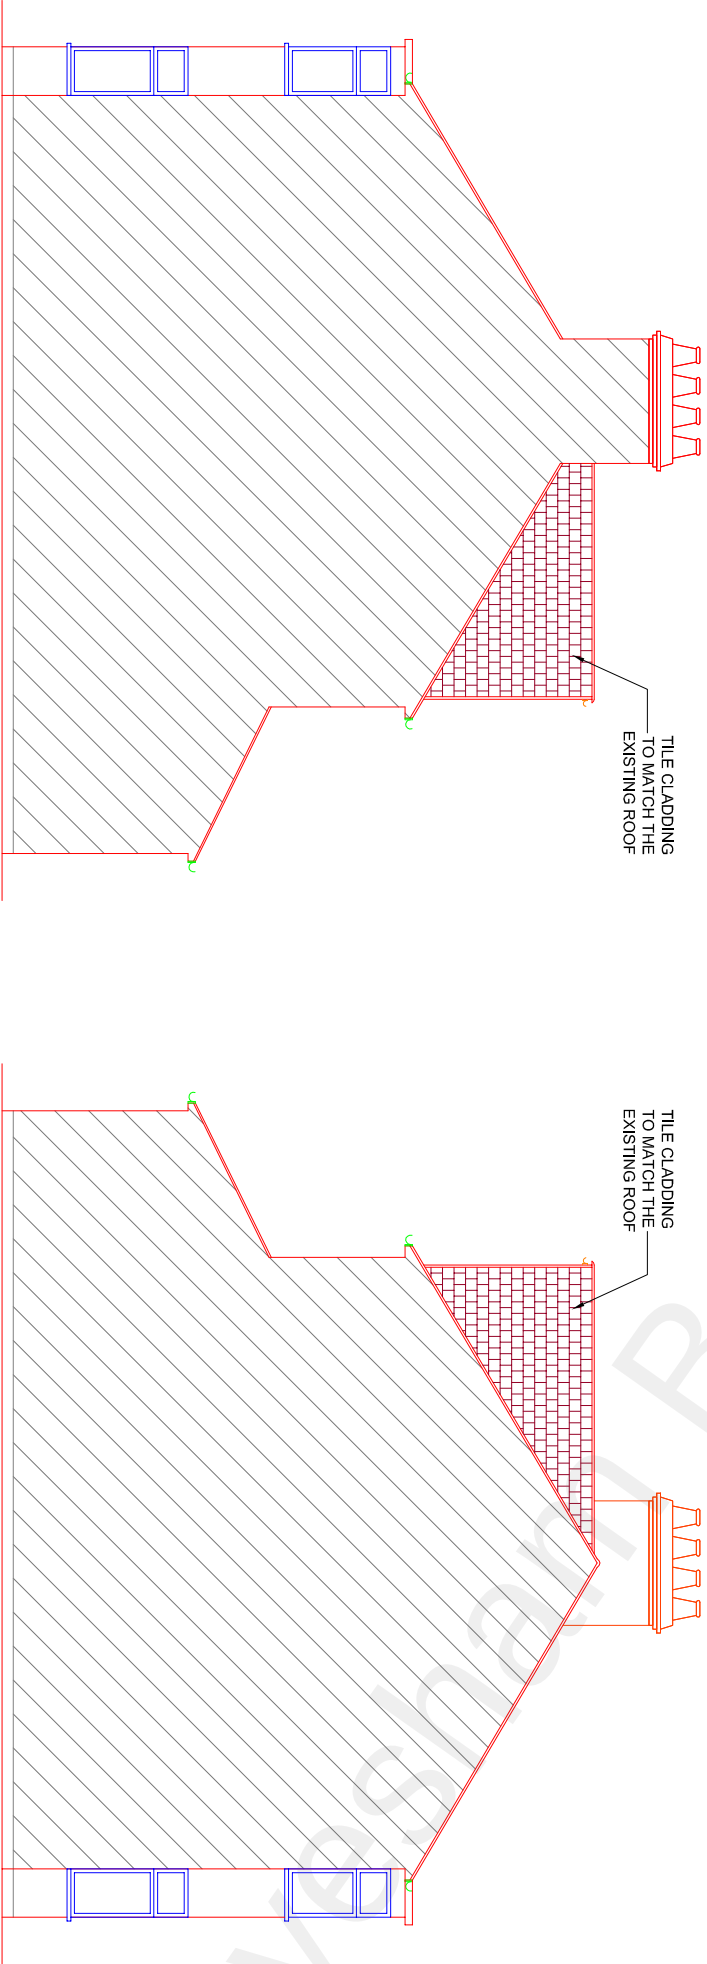

PROPOSED RIGHT SIDE VIEW

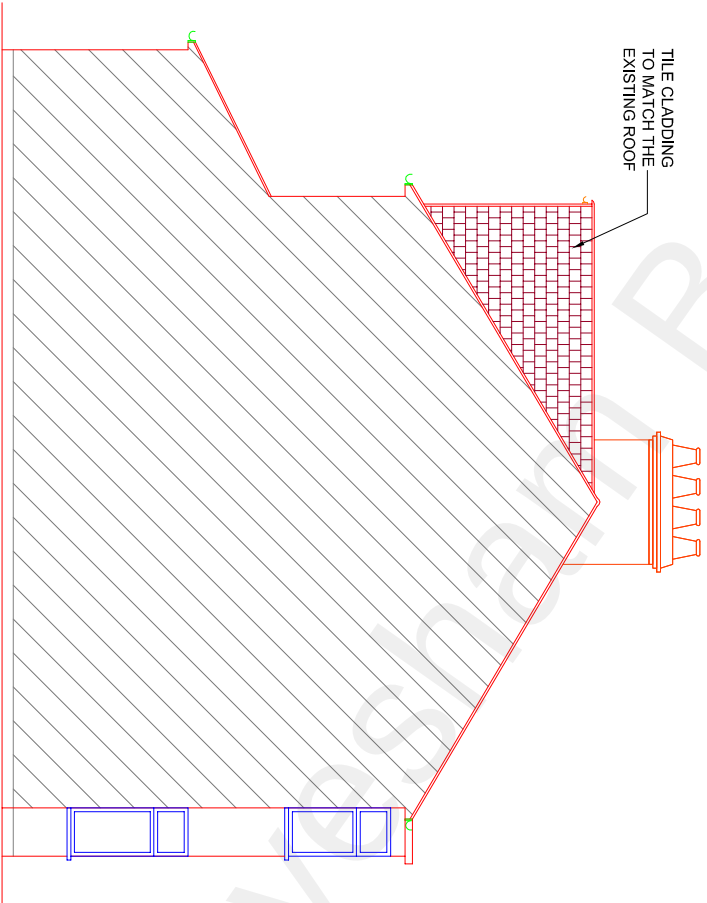

PROPOSED LEFT SIDE VIEW

