



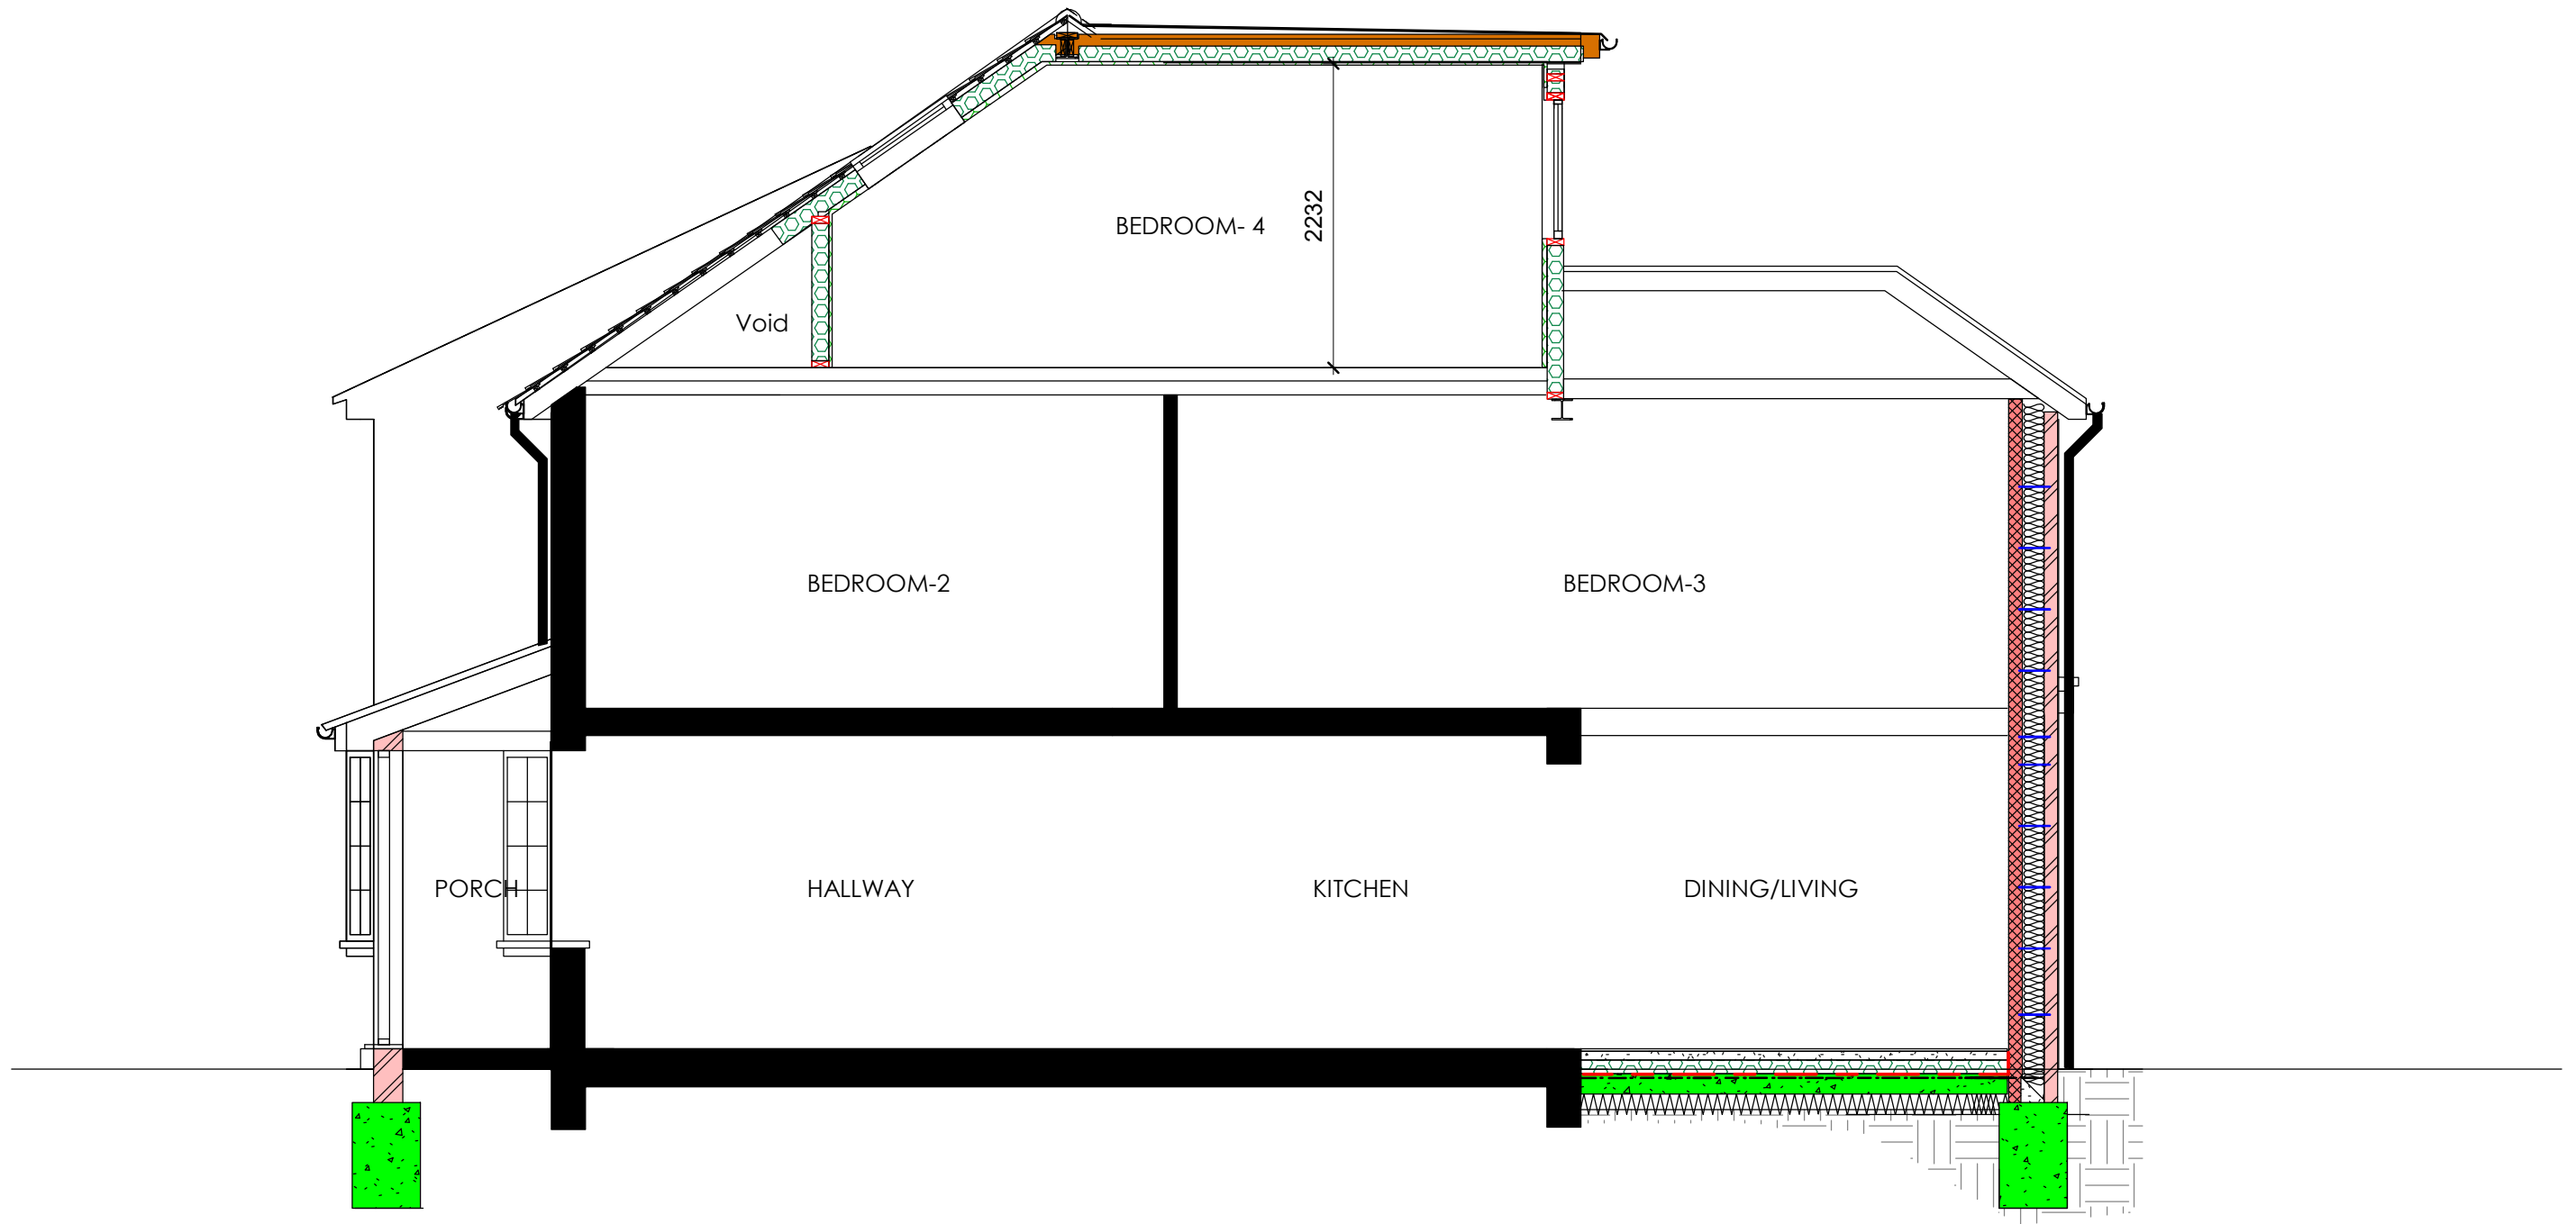

Proposed Cross Section AA
1 : 50

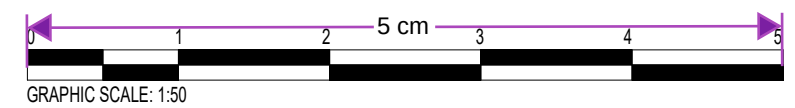

No .	Description	Date	12 Peach Croft, Northfleet, Gravesend DA11 8ST	Client Mr S Nargas			REF	REV	
				Date	Sheet number PL/12PC/SD106	Scale (@ A3) 1 : 50			
			Proposed Cross Section AA	Drawn MMK	Sanaa Designs Email - sanaadesigns@outlook.com Mobile - 07583 437570				
				Checked by TK					