
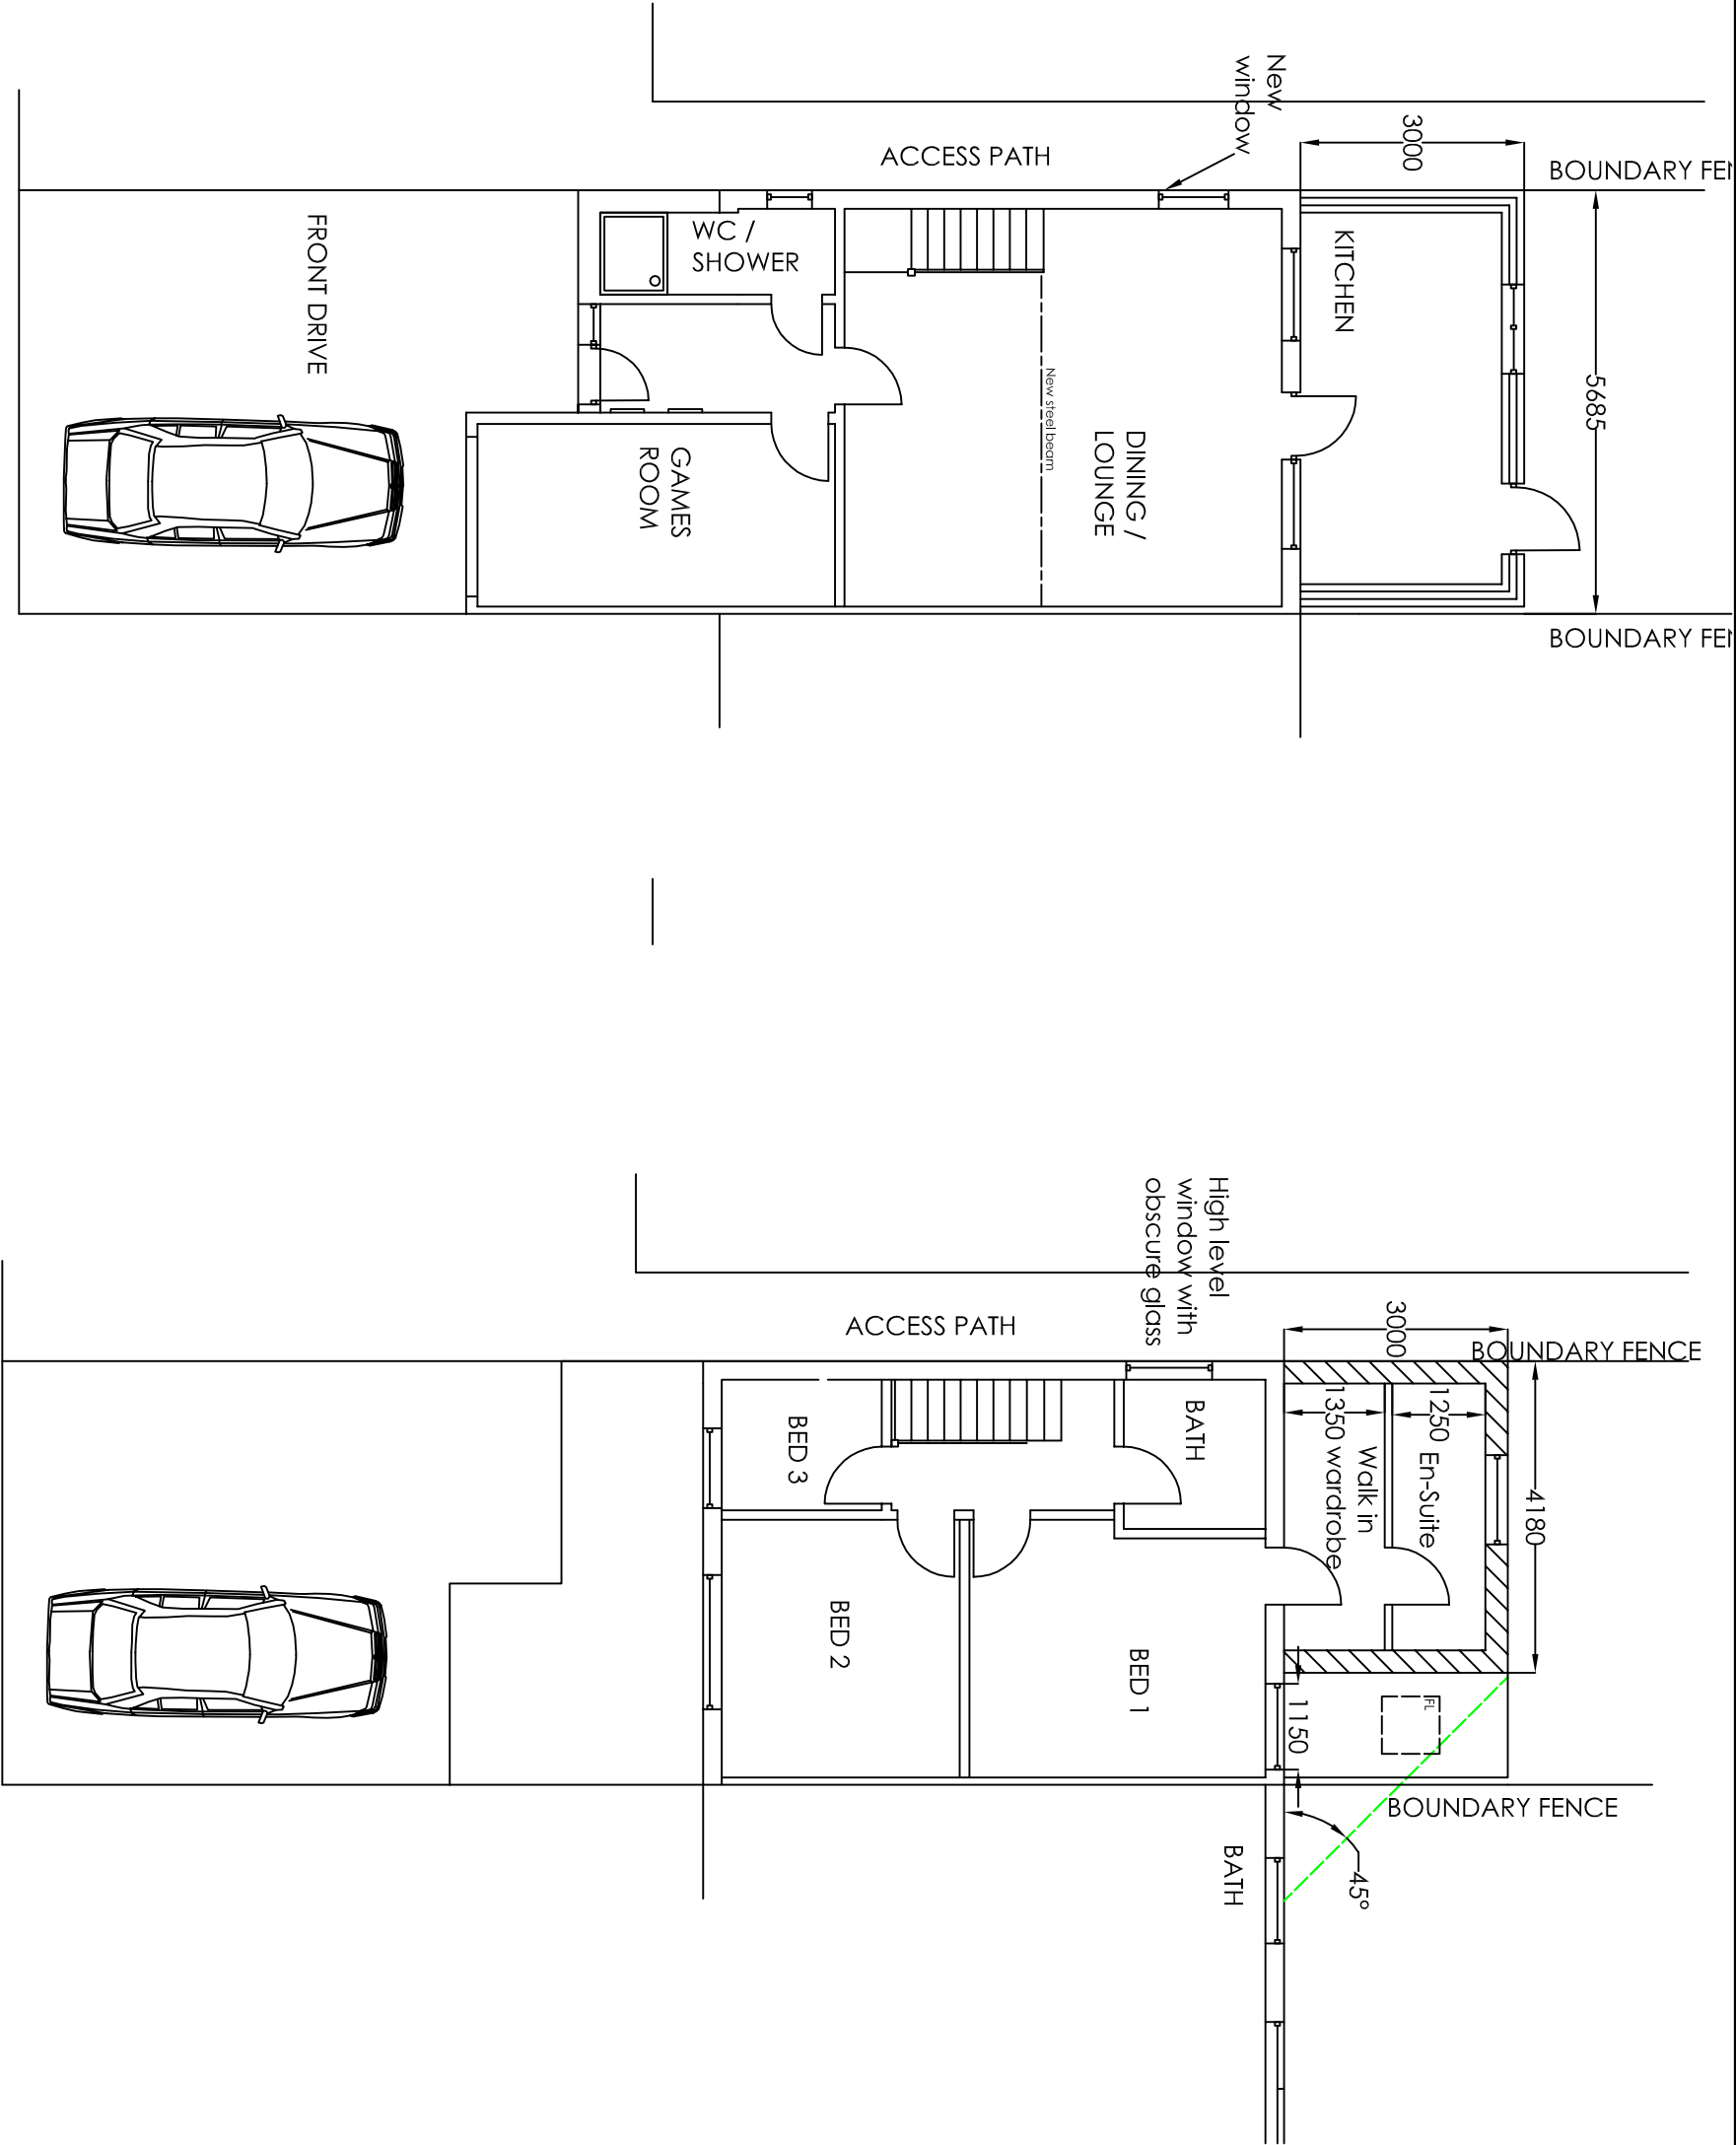


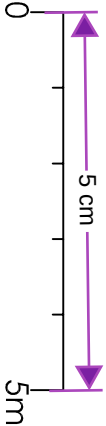

PROPOSED GF PLAN

PROPOSED FF PLAN

Project

Mr Harpreet Singh 27 Armoury Drive Gravesend Kent DA12 1LZ
Part First Floor Rear Extension

Drawing Title

Proposed GF & FF Plans

H Channa

PICAROONS MAIDSTONE ROAD PLATT KENT TN15 8LB

Tel 07828277909 E-mail: hbchanna@tiscali.co.uk

Drawn	Date	Scale	Drawing No.
HC	Mar 2024	1:100	27AD/A3/04