
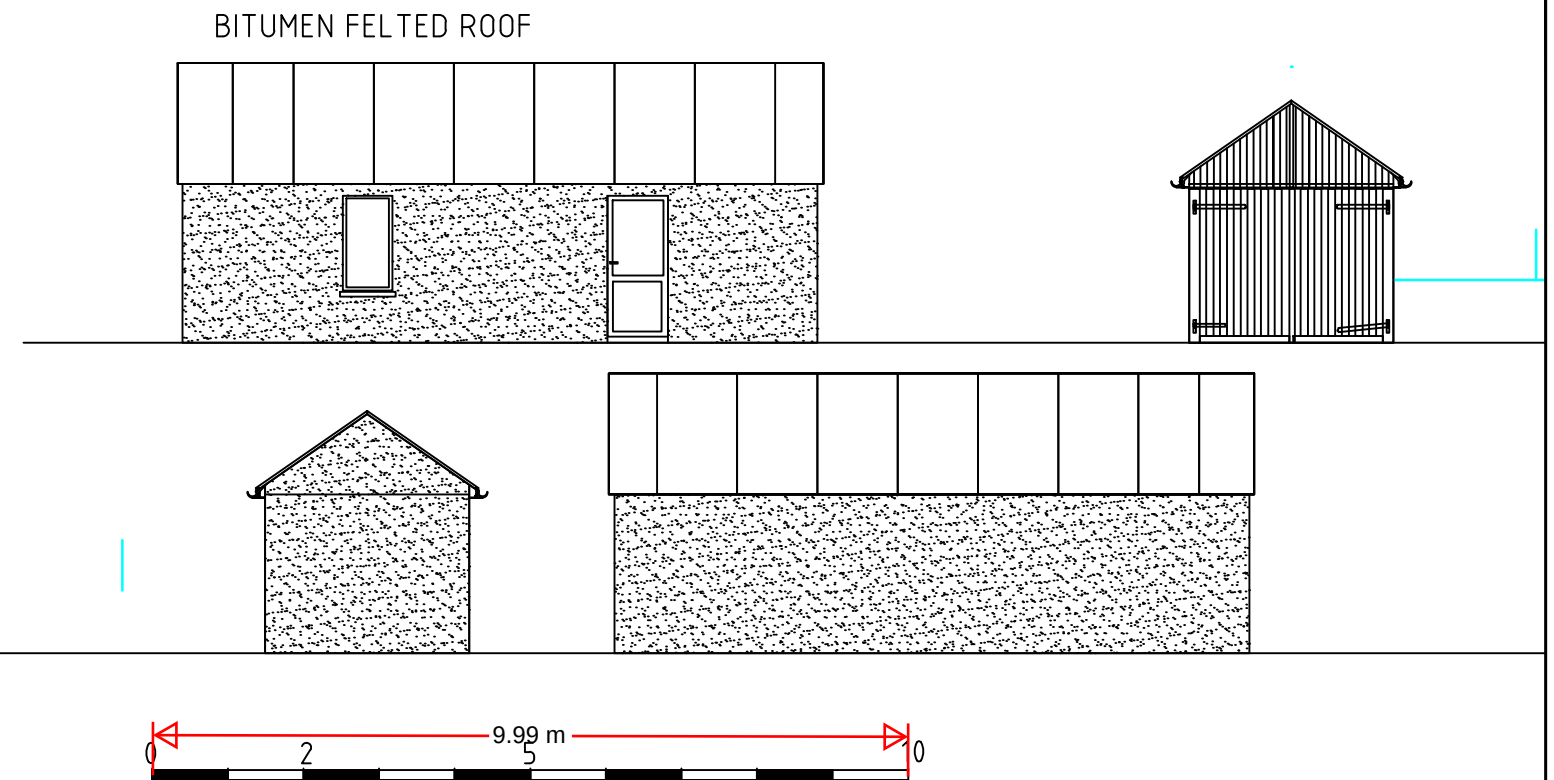


This drawing is protected by copyright and must not be copied or reproduced without the written consent of L Brown Associates Ltd. All dimensions and sizes to be checked on site. North points are indicative.

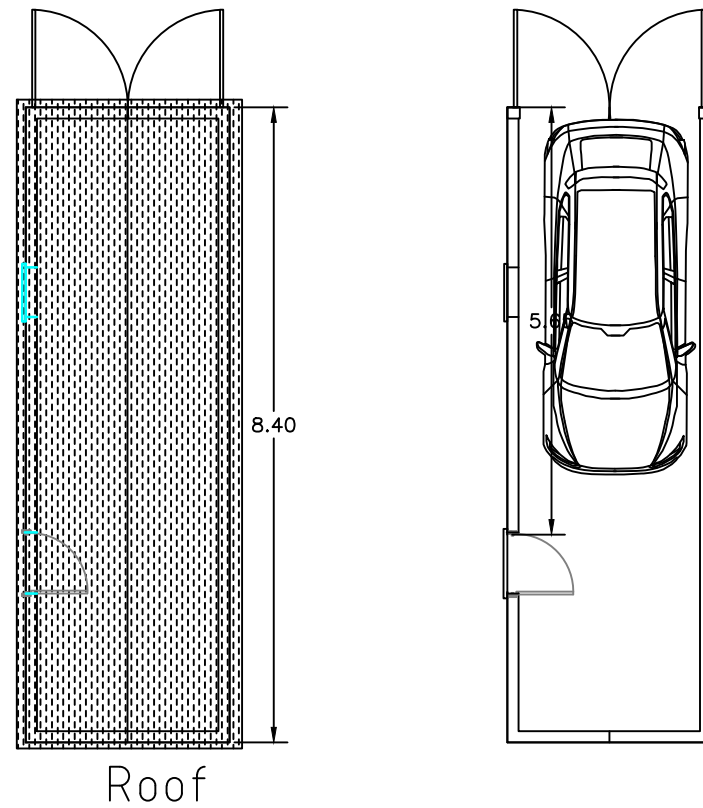

LBA L BROWN ASSOCIATES LTD DEVELOPMENT PLANNING, HIGHWAY AND TRANSPORTATION ENGINEERS 34 Fallowfield, Chatham, Kent, ME5 0DX Telephone 01634 301082.					Drawing Status:		INFORMATION		Drg Title				EXISTING GARAGE.			
					Client		MS C MUNN & MR C PARRETT.		Drawn/Design LAB		Checked LAB		Approved LAB		Date 04.07.2025	
					Project		ALTAMIRANO, SOLE STREET, COBHAM, DA12 3AX		Scales 1:100 @ A3		Drg No. 1461- SK17		Rev .			
A			LAB	LAB												
Rev	Date	Description	Made	Ckd												