


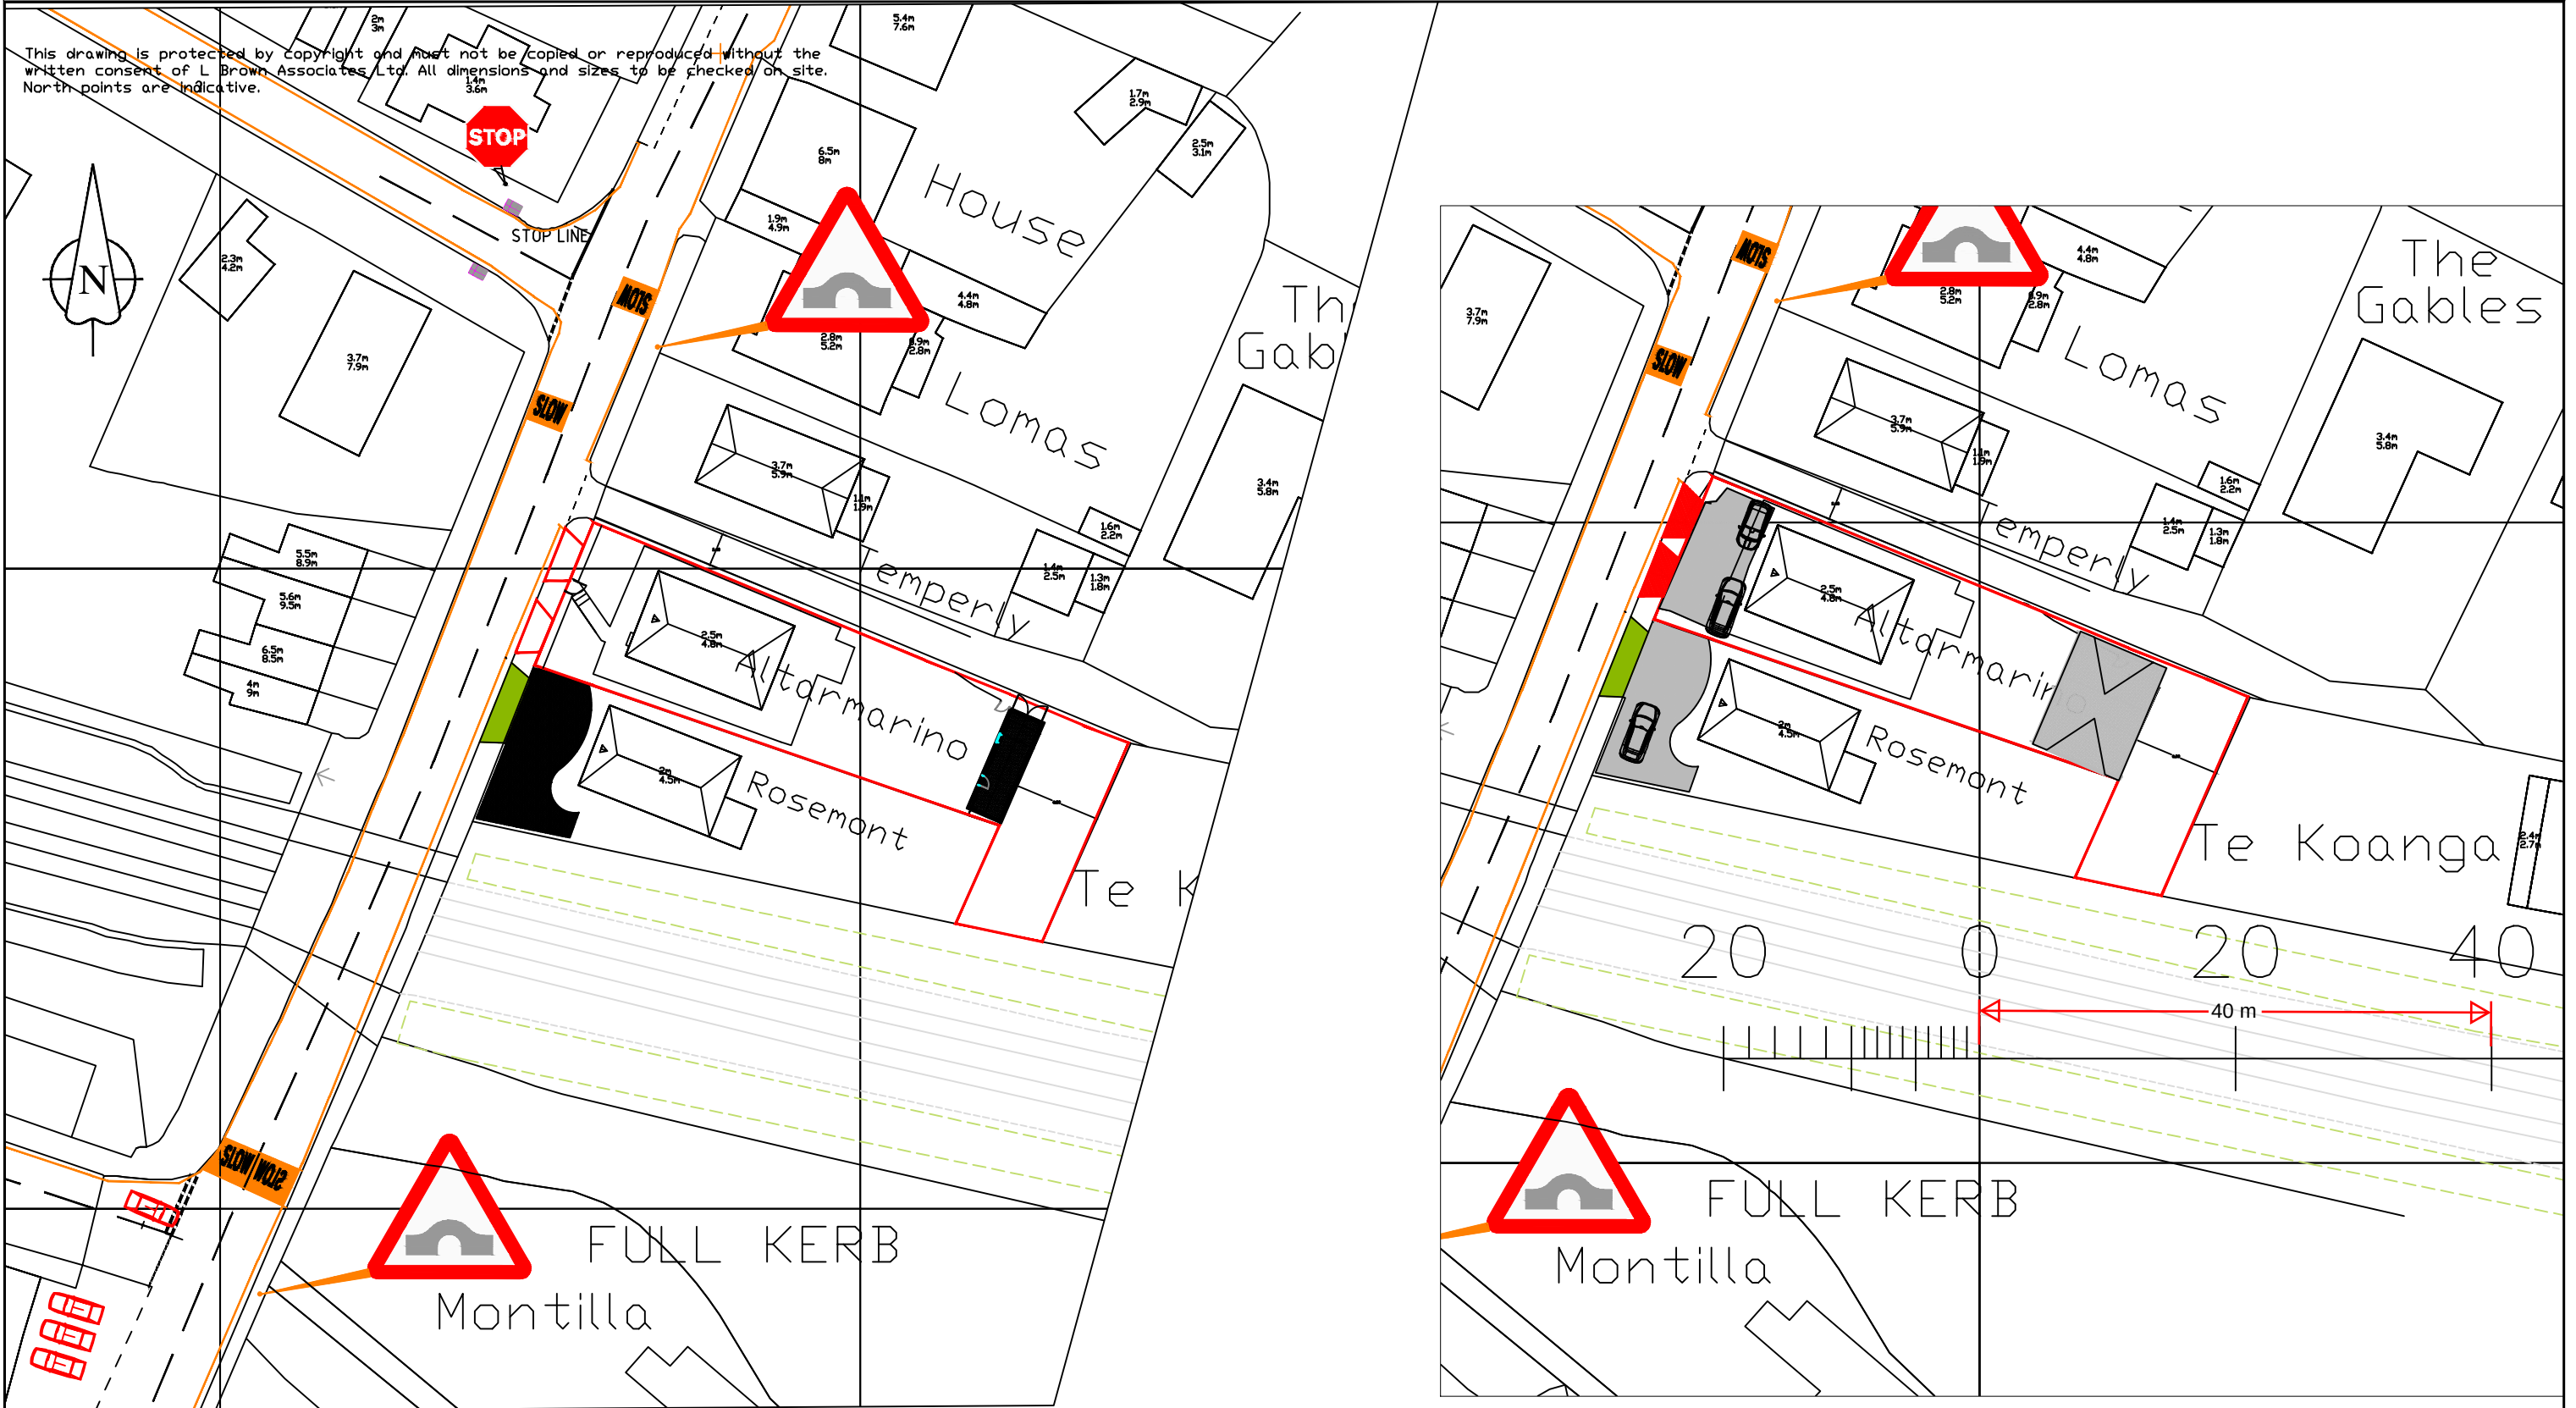

EXISTING SCALE 1:500

PROPOSED LAYOUT SCALE 1:500

					L B A L BROWN ASSOCIATES LTD DEVELOPMENT PLANNING, HIGHWAY AND TRANSPORTATION ENGINEERS 34 Fallowfield, Chatham, Kent, ME5 0DX Telephone 01634 301082.	Drawing Status: INFORMATION		Drg Title BLOCK PLANS									
						Client MS C MUNN & MR C PARRETT				Drawn/Design LAB		Checked LAB		Approved LAB		Date 07.07.2025	
						Project ALTAMIRANO, SOLE STREET, COBHAM, DA12 3AX				Scales 1:500 @ A3		Drg No. 1461- SK02			Rev .		
A			LAB	LAB													
Rev	Date	Description	Made	Ckd													